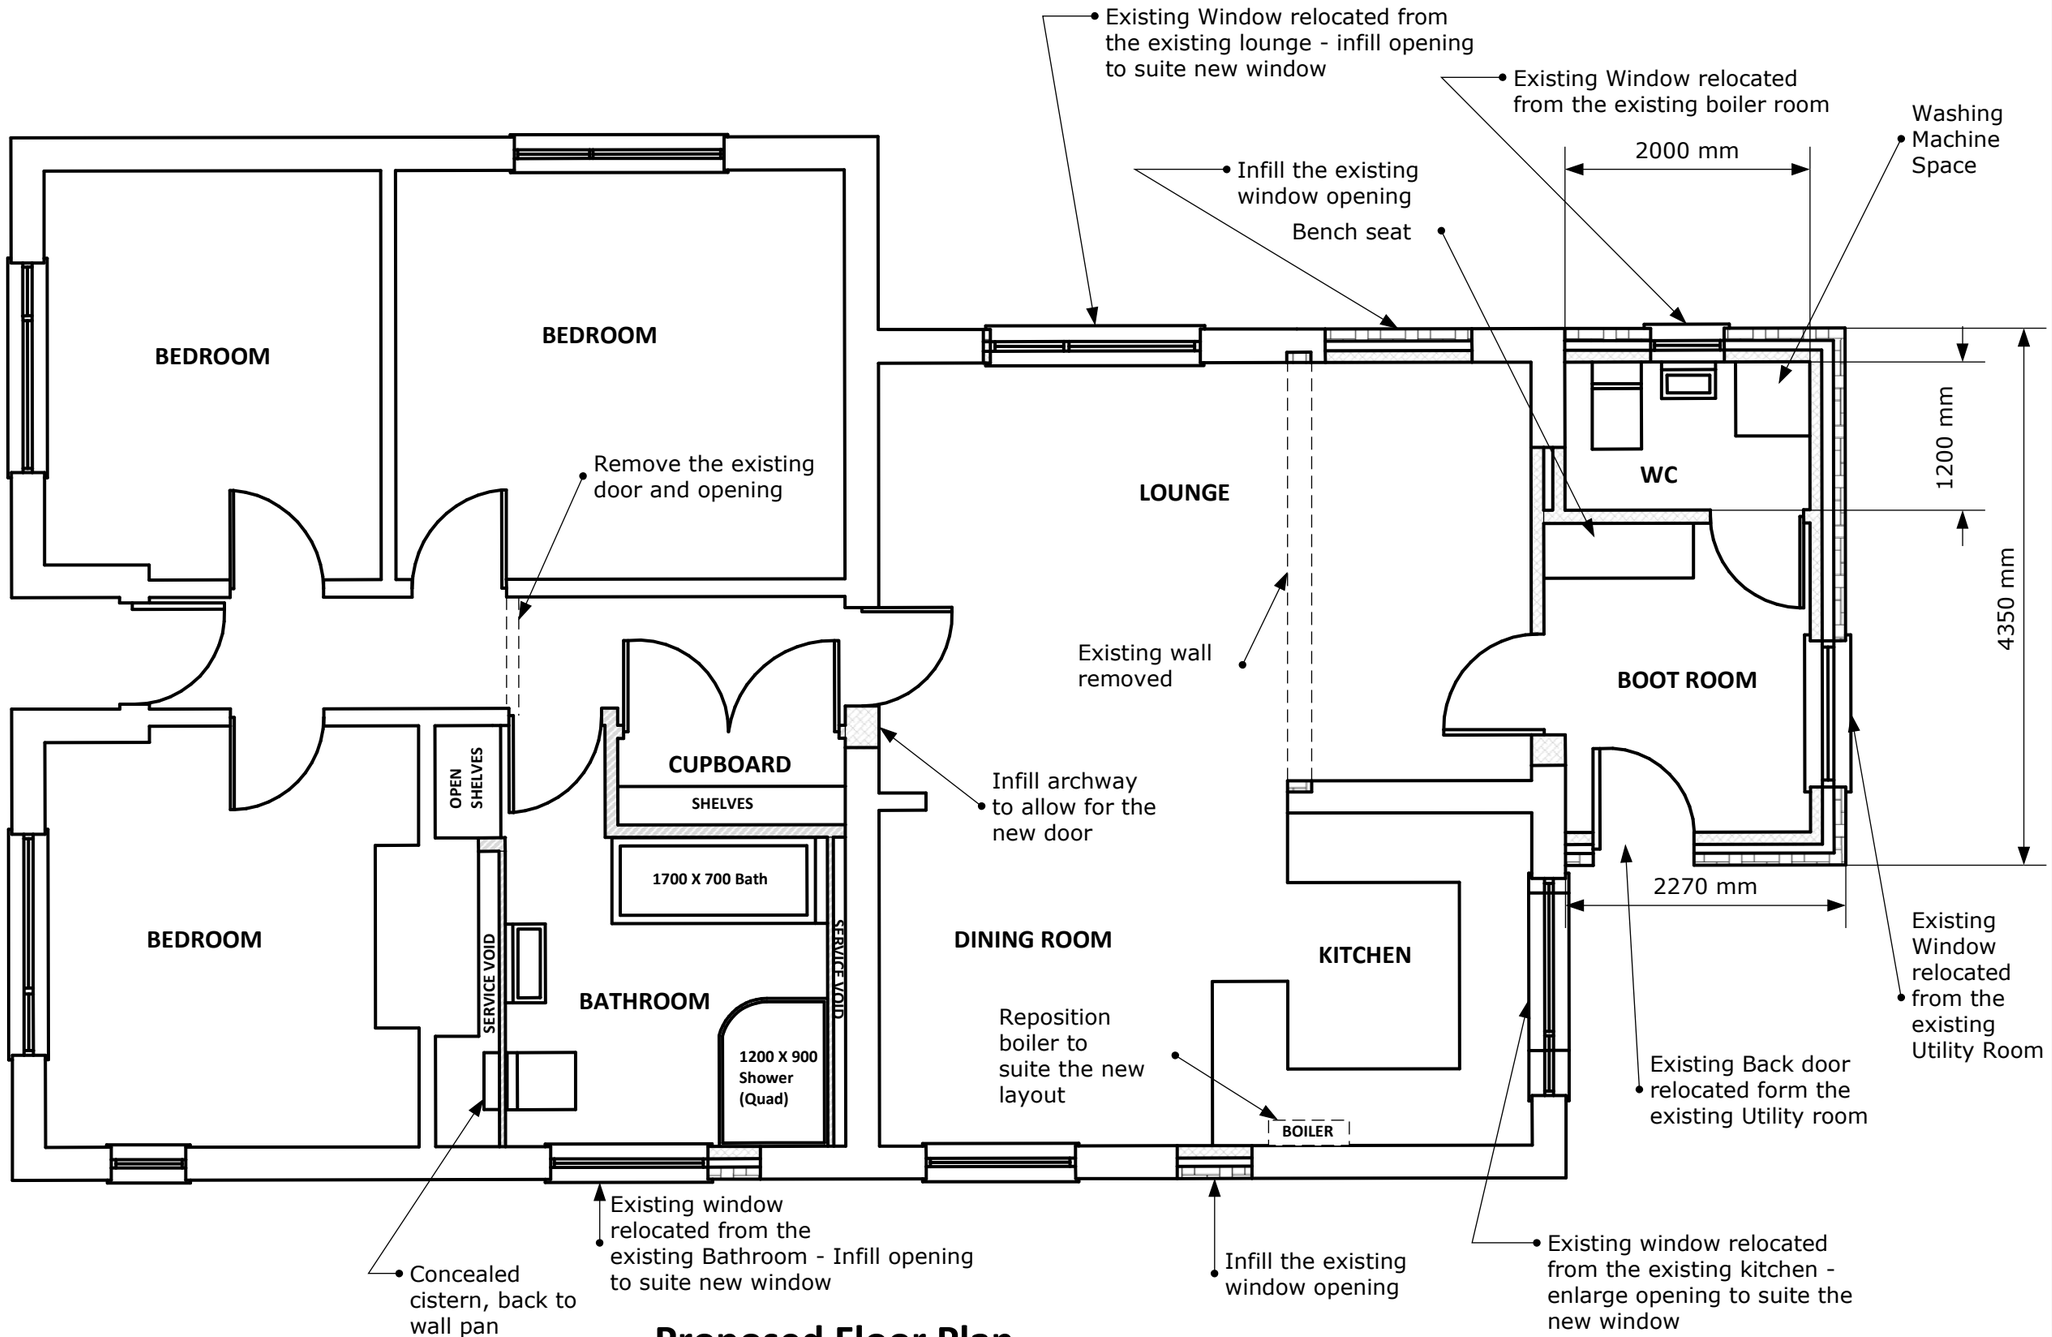


Proposed Floor Plan
Scale 1: 50 @ A3

Creative

Revisions:

Client:
Mr J Potts
2, Welbourne Lane,
North Holbeach,
Spalding

Issue March 2017
Re-Issue
Scale: 1:50 @ A3

Project No. 200217
Project Extension & alterations to 2 Welbourne Lane, North Holbeach, Spalding

Drawn By GEJH
Description Proposed Floor Plan

003

-