




FRONT ELEVATION
Scale 1: 100 @ A3

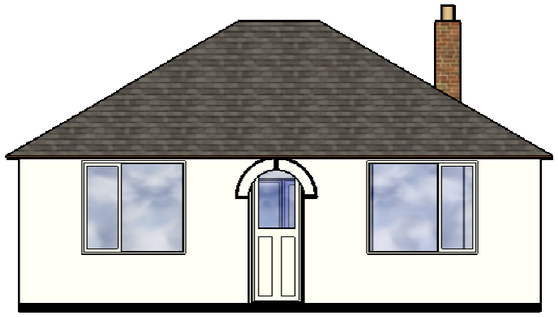


REAR ELEVATION
Scale 1: 100 @ A3

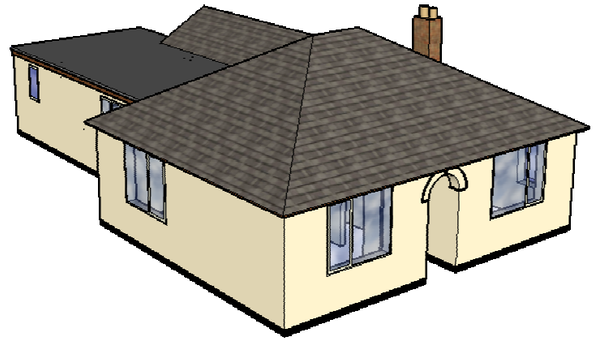


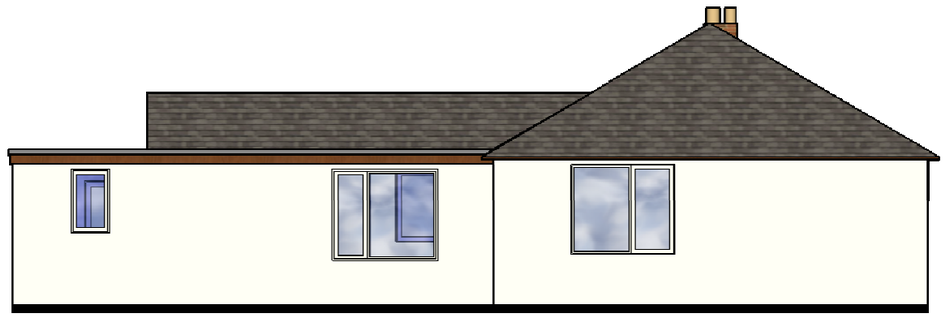


SOUTH ELEVATION
Scale 1: 100 @ A3

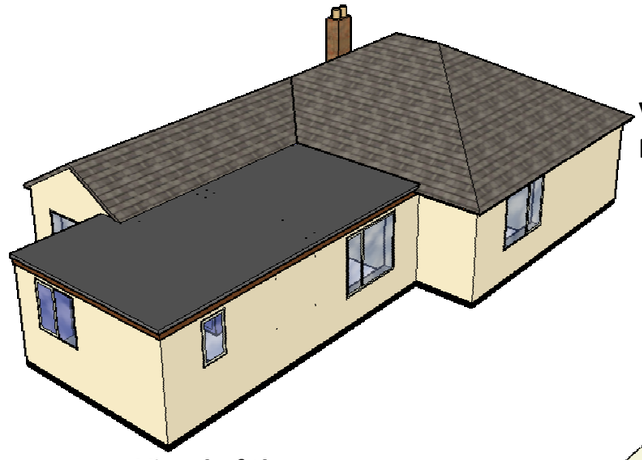


Visuals
Not to Scale

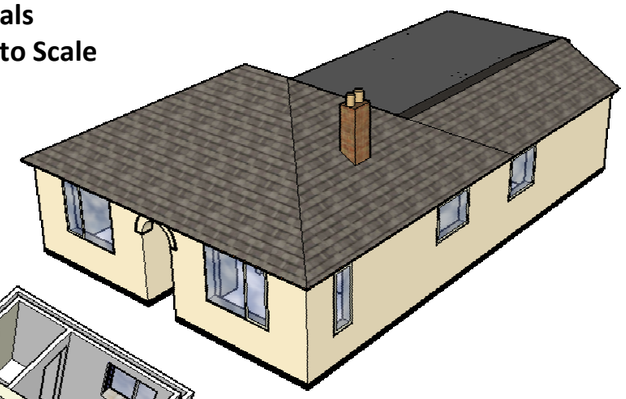


Visual of the
proposed ground floor
Not to Scale

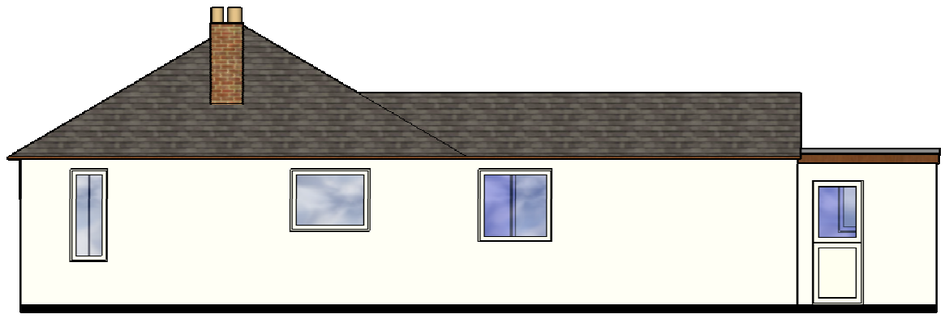

NORTH ELEVATION
Scale 1: 100 @ A3

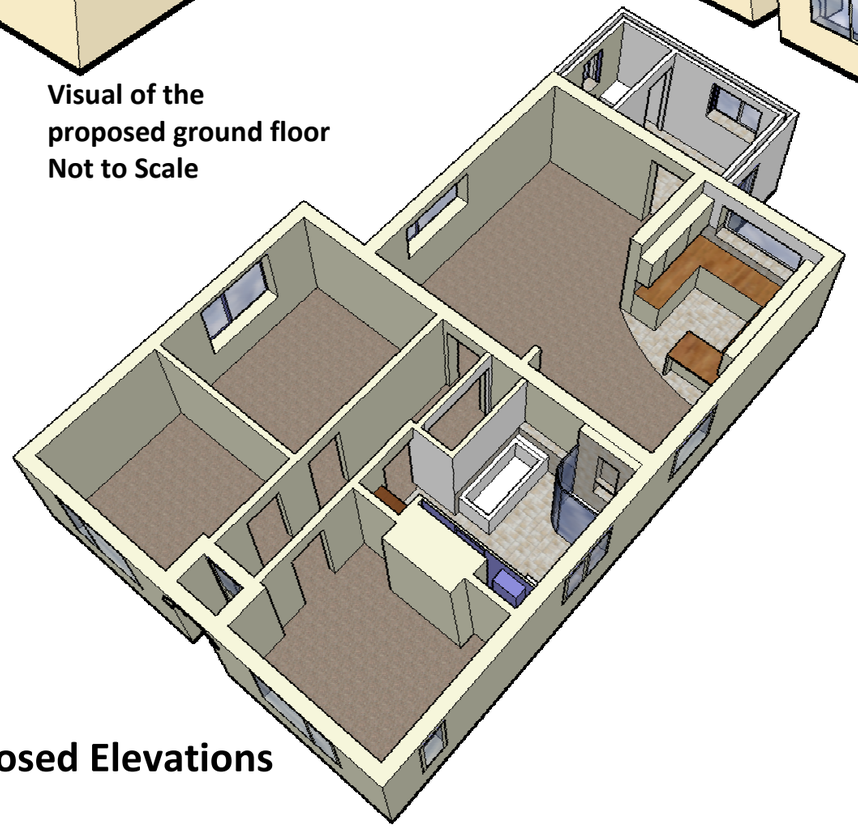

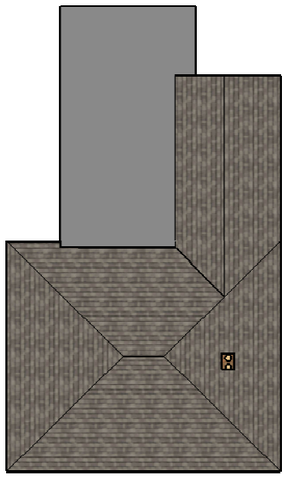

ROOF PLAN
Scale 1: 200 @ A3

Proposed Elevations

Creative

Revisions:

Client:
Mr J Potts
2, Welbourne Lane,
North Holbeach,
Spalding

Issue
March 2017

Re-Issue

Scale:
Various @ A3

Project No.
200217

Project
Extension & alterations
to 2 Welbourne Lane,
North Holbeach,
Spalding

Drawn By
GEJH

Description
Proposed Elevations

004

-