
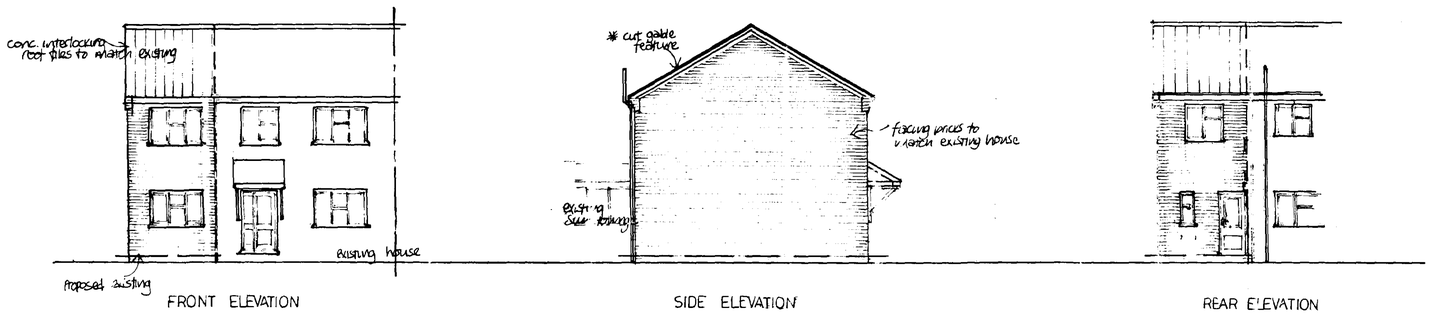



FRONT ELEVATION

SIDE ELEVATION


REAR ELEVATION

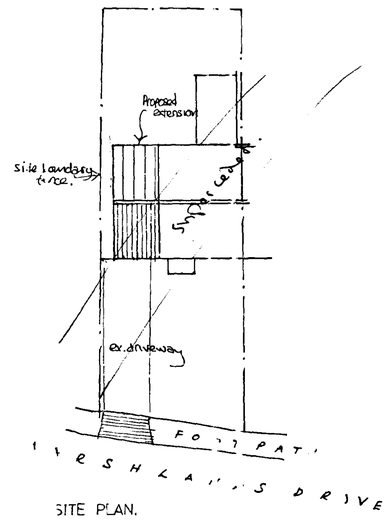


SITE PLAN.
SCALE: 1:200.

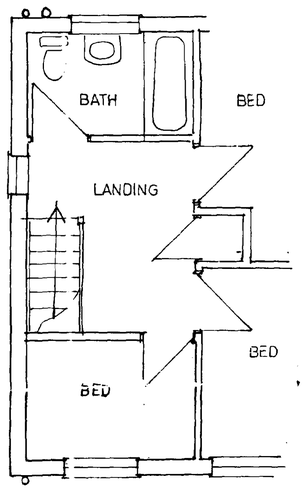


FIRST FLOOR EXISTING

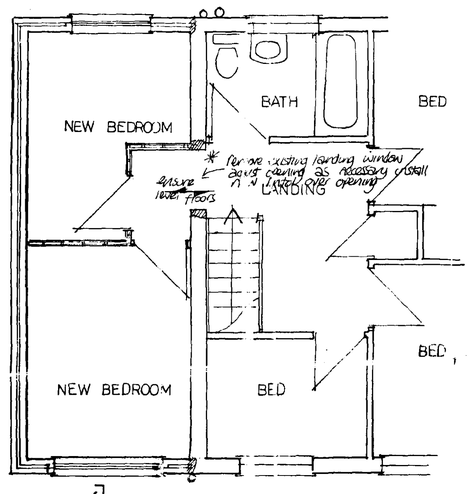

FIRST FLOOR PROPOSED

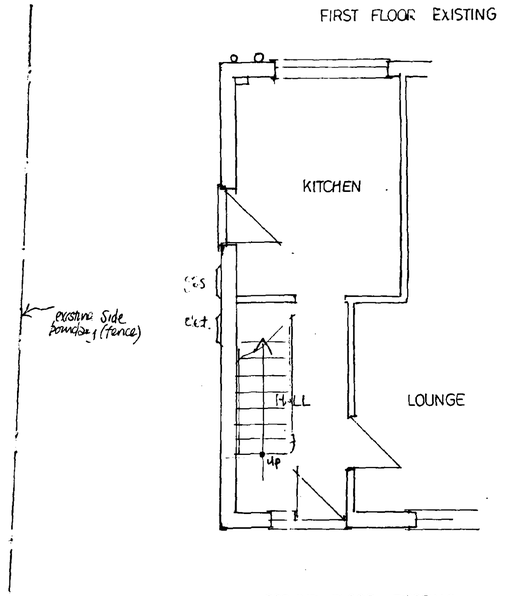

GROUND FLOOR EXISTING

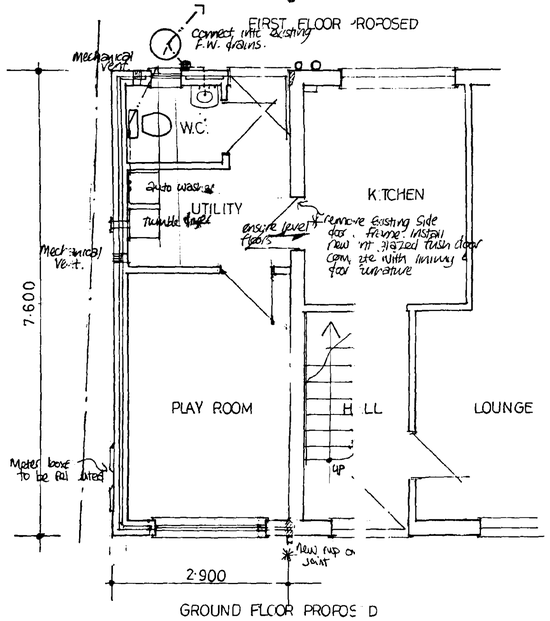

GROUND FLOOR PROPOSED

Planning Department
- 6 MAR 2002
Ref 0265/02

PROJECT: PROPOSED TWO STOREY EXTENSION TO SIDE OF HOUSE.


SITE: 0, MARSHLANDS DRIVE, HOLBEACH.

CLIENTS: Mr & Mrs G PARKER.

SCALE: 1:50, 1:100. DATE: FEB 2002

Planning & Development
21 APR 2002
Ref 0265/02

AMENDED PLAN
Ref.

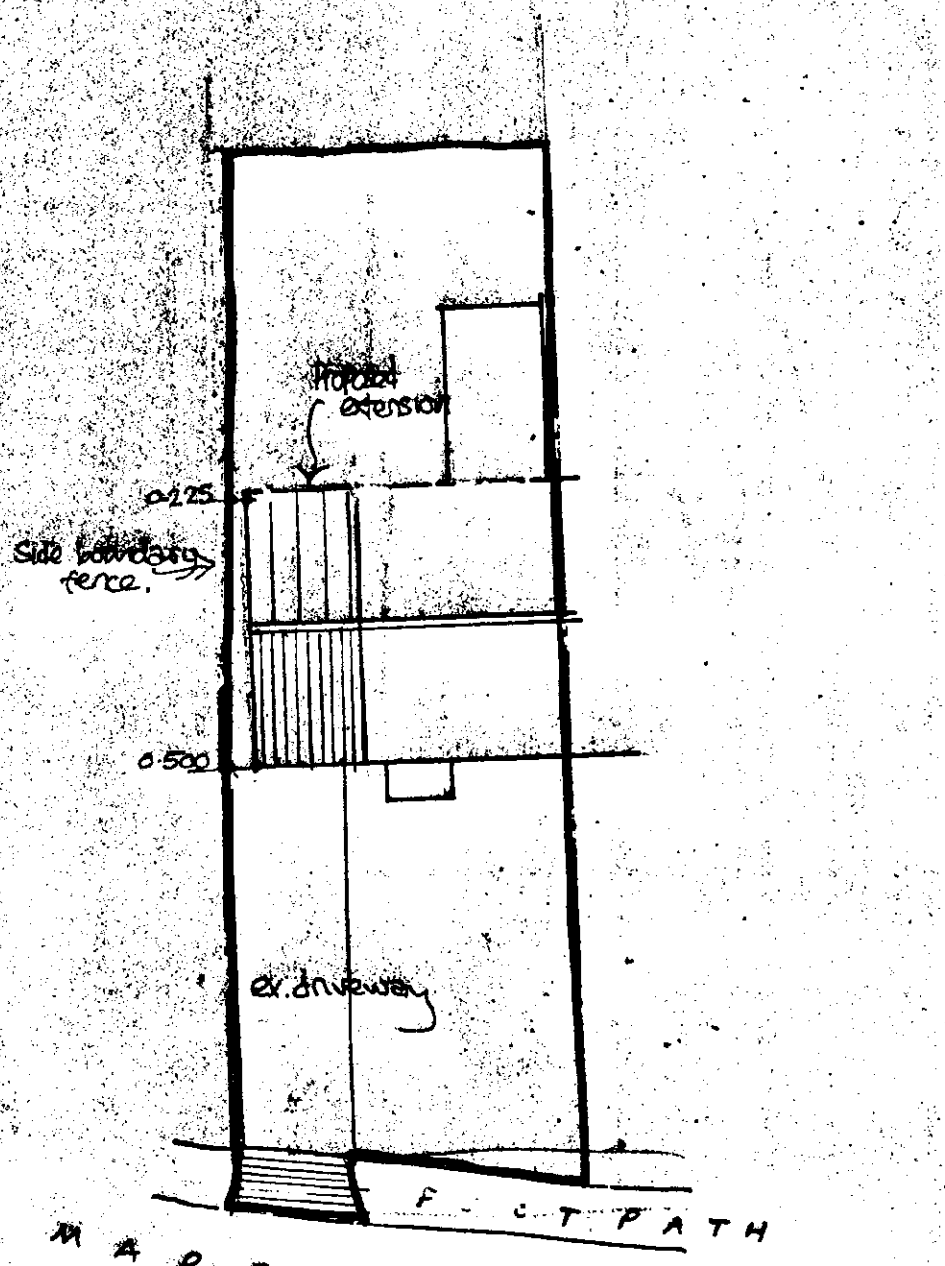

SITE PLAN.

SCALE: 1:200.