

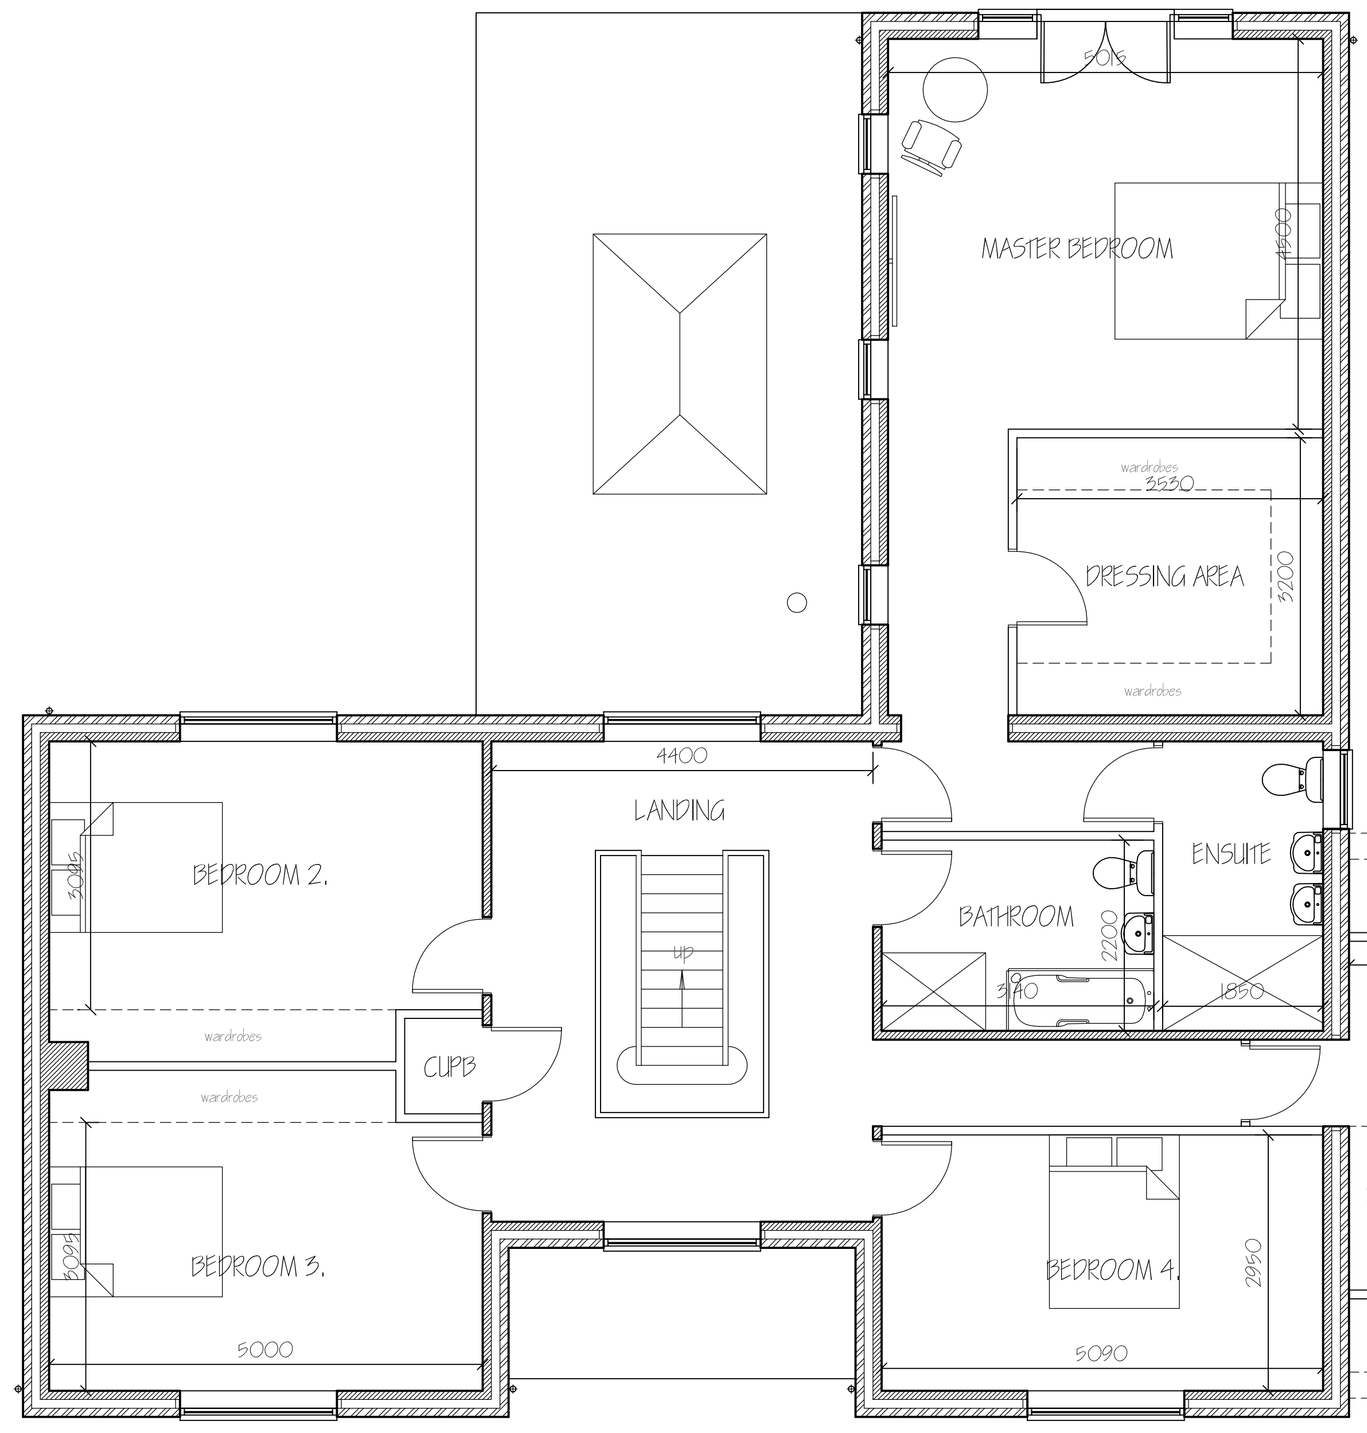


FIRST FLOOR LAYOUT PLAN.

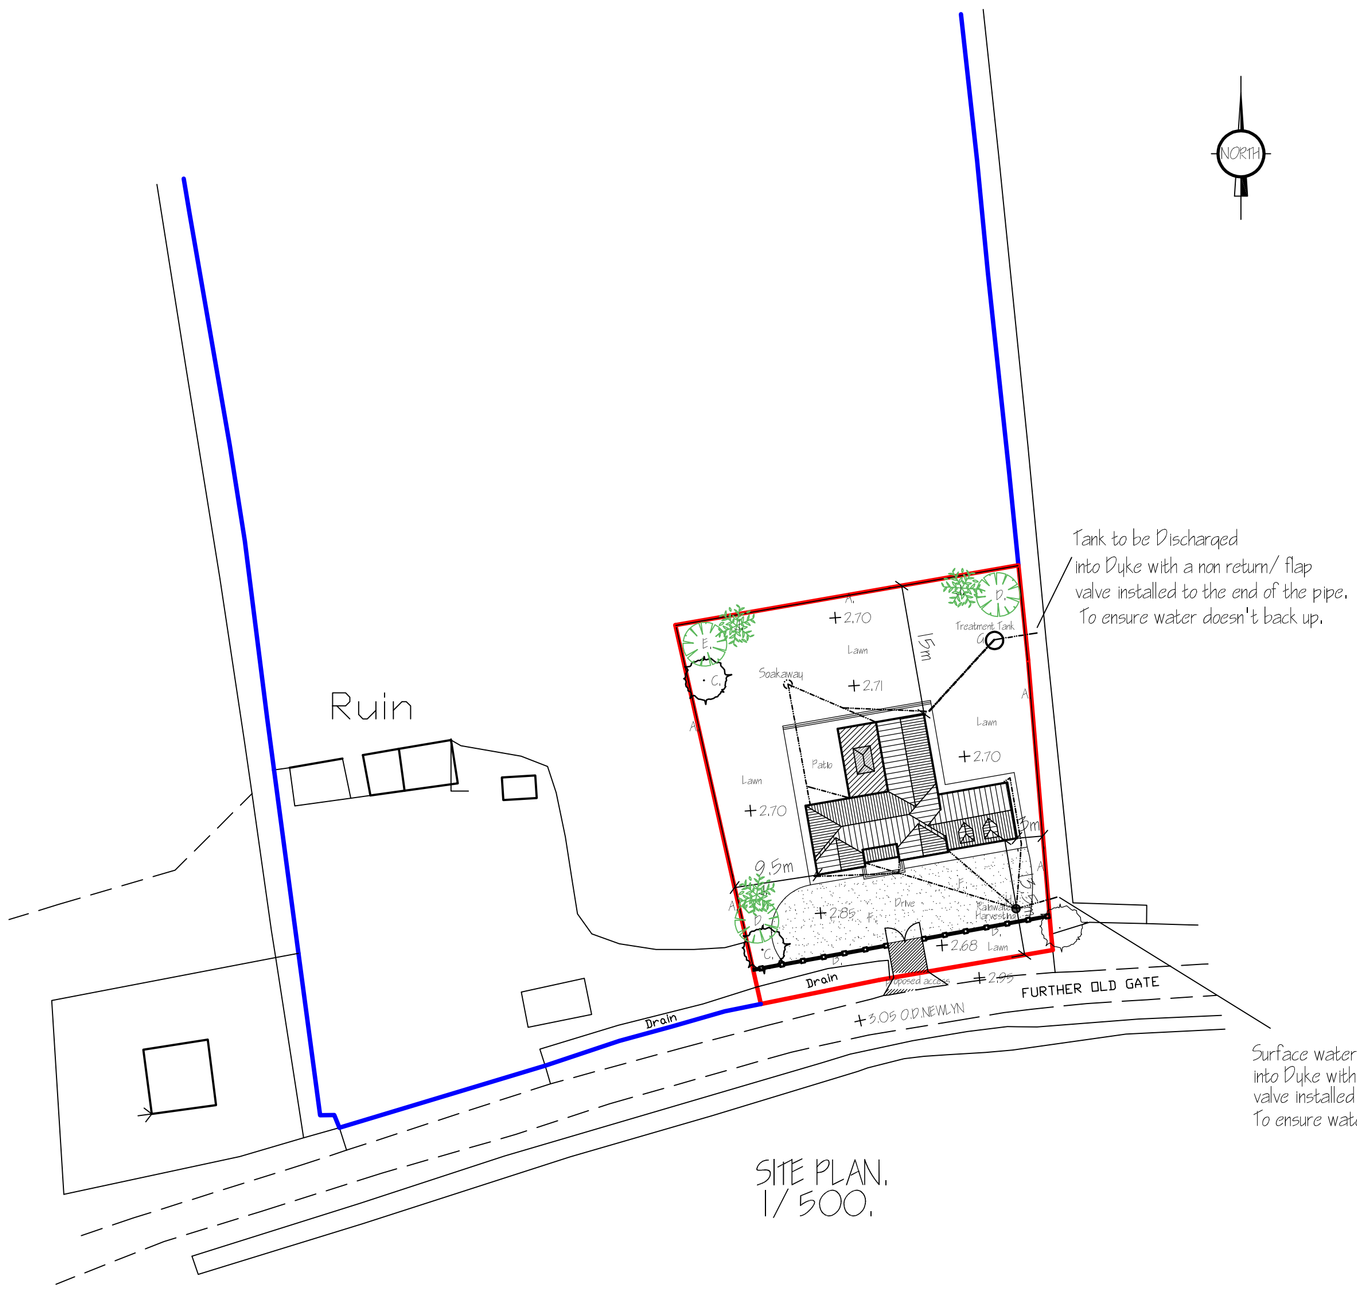

SITE PLAN.
1/ 500.

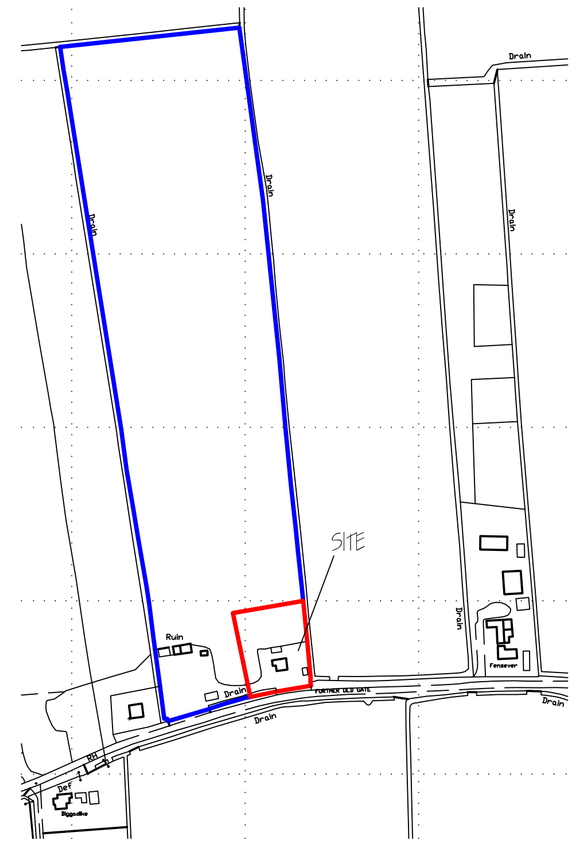

LOCATION PLAN.
1/ 2500.

NOTE:-
ALL LEVELS RELATE TO METRES ABOVE ORDNANCE DATUM NEWLYN
PROPOSED DPC TO BE SET AT 3.20 O.D.N

LANDSCAPING, TREE PLANTING & FENCING SCHEME.

A - LINCOLNSHIRE POST & RAIL FENCING
B - 1.5m HIGH FACING BRICK WALL WITH 2m HIGH PILLARS AND GATES
C - SILVER BIRCH (BETULA PENDULA) FEATHERED
D - HAWTHORN (CRATAEGUS LAEVIGATA) FEATHERED
E - WHITEBEAM (SORBUS ARIA) FEATHERED
F - GRAVEL DRIVE.
G - TREATMENT TANK
H - RAINWATER HARVESTING TANK.
J - CHERRY BLOSSOM TREE (PRUNUS PERSICA 'Klara-Meyer') FEATHERED.

All planting to be in accordance with BS 4428:1989 and amendment No. 1 (1991)

All trees to be planted with minimum 0.6m plastic mulch mat and to be staked, tied and tubed.

1/ 3 to ½ bag of peat free tree and shrub planting compost to be incorporated into backfill for each tree hole.

ref:	revision	date
B	CLIENTS AMENDS - ROOF LANTERN ADDED.	MAR'18.
A	CLIENTS AMENDS & PLANNING APPLICATION.	MAR'18.

G. R. MERCHANT LTD.
I.ENG AMICE FIWO

ARCHITECTURAL, STRUCTURAL AND LAND DRAINAGE CONSULTANTS

4 Wrights Mews
12A Park Road, Holbeach,
Spalding, Lincs. PE12 7EE
Tel: 01406 490800
Fax: 01406 425744
E-Mail: gr.merchant@btconnect.com

Project
REPLACEMENT DWELLING.
OFF FURTHER OLD GATE.
HOLBEACH, SPALDING.
LINC'S. PE12 8QE.

Client
MR & MRS. L. BUTCHER.

Drawing
5 BEDROOM HOUSE & ATTACHED GARAGE.
FIRST FLOOR PLANS
& SITE / LOCATION PLANS.

Job Ref.	Drawing No.
3279-18.	02B.
Date	**Drawn**
FEBRUARY 2018.	S.L.D.

Scales
1/ 50. (unless otherwise stated)

DO NOT SCALE FROM THIS DRAWING
This drawing is copyright and may not be altered, traced, photographed or used for any other purpose other than that for which it is issued. The General Contractor is to check all dimensions on site and report any discrepancies to the Architect. All details shown on this drawing including foundations are based upon typical site conditions related to the area. No responsibility can be accepted for abnormal conditions which may be discovered during construction unless reported to the Architect so that design amendments may be considered. Site soil surveys are recommended in respect of foundations to establish specific site conditions before foundation work is undertaken. This drawing is limited in the amount of information contained and does not purport to contain a full specification of the works. It is solely for the purpose of obtaining Planning / Building Regulation approval. This drawing must not be used as a contract document alone. The works will not be supervised or Inspected on site by G R Merchant or any representative thereof. It is the client or their appointed agents responsibility to control workmanship, substitution of materials, adherance to specification, variations to contract etc.All materials to be new unless otherwise stated and all components and materials etc. to be used fitted and installed etc. In strict accordance with manufacturers Instruction and relevant code of practice. Materials selected prior to approval of Building Regulations specification may not be suitable and could require alteration. The Employer/ Client shall ensure that selected contractor is conversant with and adopts all measures necessary to achieve compliance with Health and Safety legislation for Building sites and Work places, The Employer / Client is advised that should the works need to comply with the Construction Design and Management Regulations an Independant Planning Supervisor will be required. The works shall comprise of all that is shown on the drawing and details, Work that may not specifically be shown but may be reasonably inferred as necessary to carry out the works shall be deemed to be included, It is the plot / land owners responsibility to be aware of the Party Wall etc. Act 1996) when building in close proximity to adjoining neighbors boundaries.