
Contractor to check all Dimensions on site prior to ordering materials / commencing work.Do Not Scale from this Drawing - If in doubt then please ask

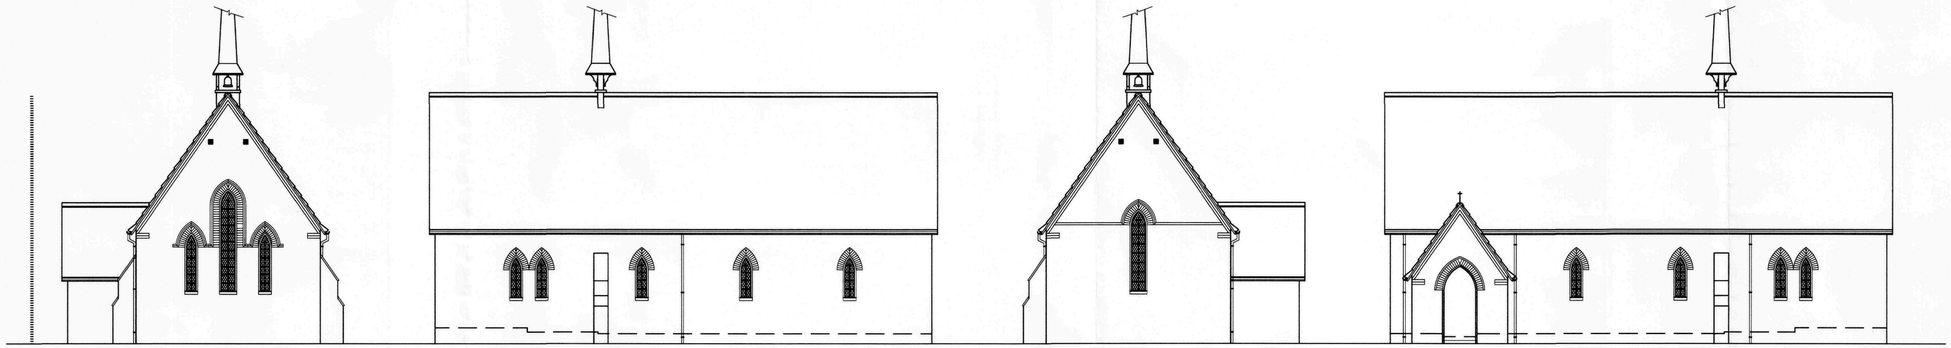


Existing East Elevation
Scale 1:100


Existing North Elevation
Scale 1:100

Existing West Elevation
Scale 1:100

Existing South Elevation
Scale 1:100

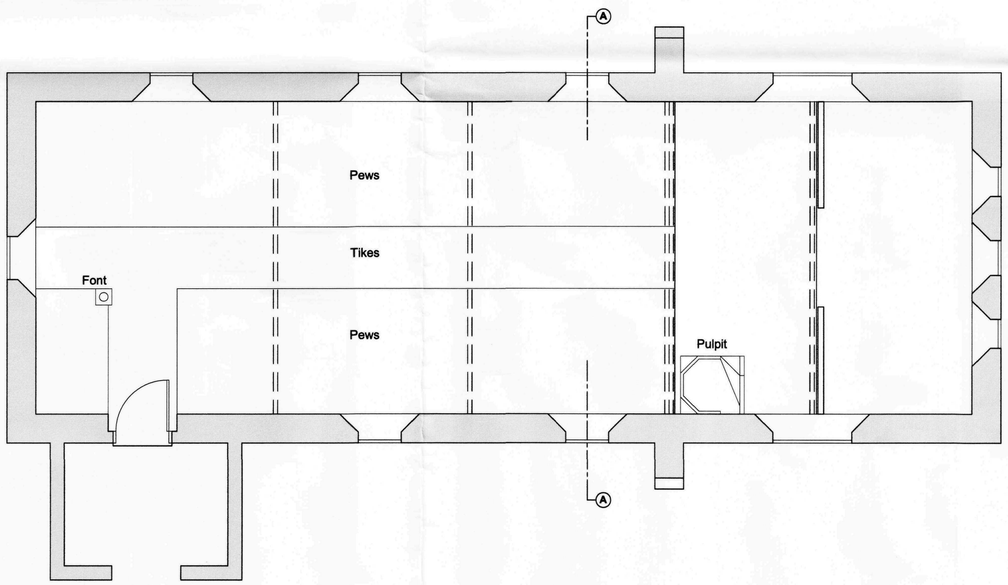

Existing Ground Floor Plan
Scale 1:50

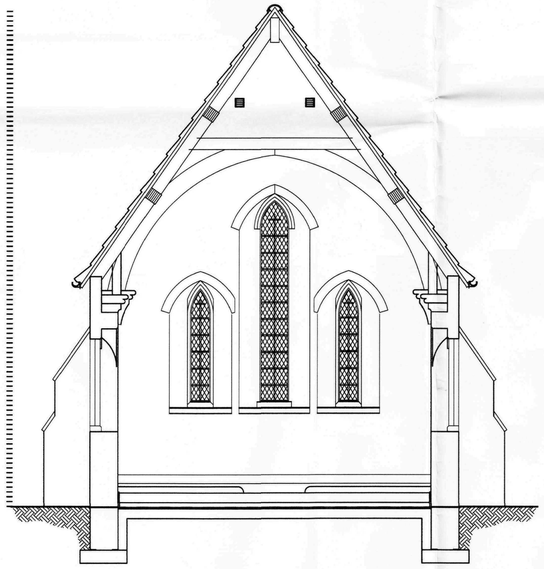

Existing Section A-A
Scale 1:50

SHDC
Planning & Development
- 8 APR 2010
Ref: 0281-10

GENERAL CONDITIONS
Contractors are responsible for checking all dimensions on site when work commences and before ordering any materials.Any discrepancies should be brought to the attention of the Client for remedial action before commencing further.

All materials not specified to be of a standard suitable for the work proposed and be fit for purpose.All work to be in accordance with good building practise and all necessary BS codes for Workmanship on Building Sites.

Revisions

Client:
Home Tailoring Ltd

Site:
Conversion of Redundant Church of St Matthew into Residential Dwelling at Holbeach St Matthews


Drg Title:
Existing Plans and Elevations

remway Design Ltd
2nd Floor - 5B Sheepmarket
Spalding
P E 1 1 1 B H
Tel : 01775 768 921
e-mail: enquiries@remwaydesign.co.uk

Drg Size	Drawing Number	Revision:
A1	1841-03	


PLEASE NOTE:
Due to areas of the structure being covered, unexposed or otherwise inaccessible the notes / specifications of existing materials are subject to confirmation of site when it is feasible to expose the relevant areas of construction.

Contractor to check all Dimensions on site prior to ordering materials / commencing work.Do Not Scale from this Drawing - If in doubt then please ask

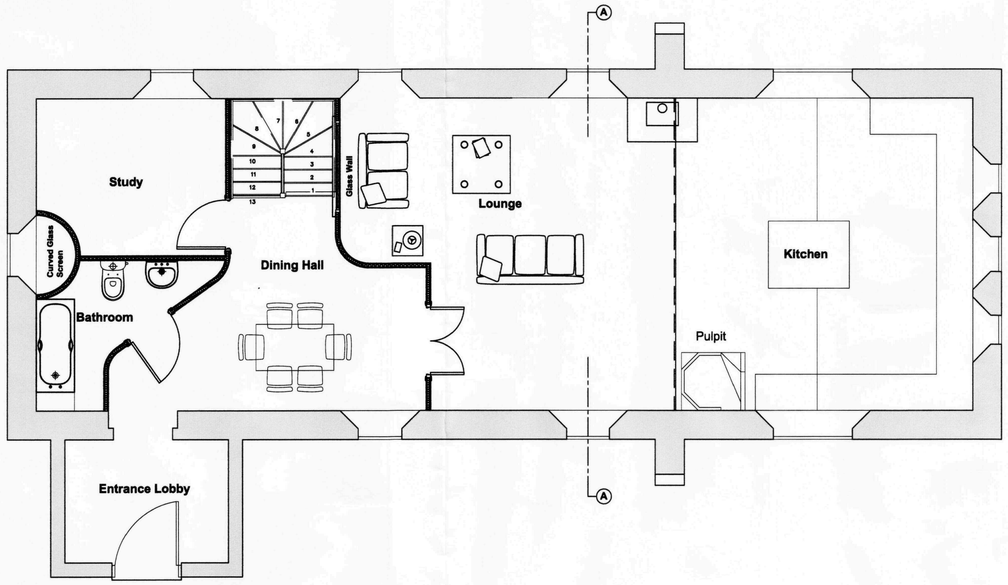

Proposed Ground Floor Plan


Scale 1:50

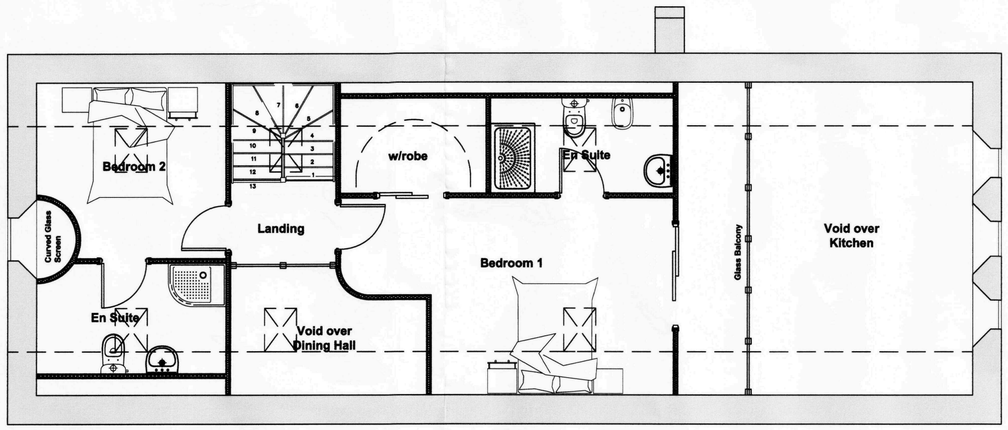

Proposed First Floor Plan

Scale 1:50


PLEASE NOTE:
Due to areas of the structure being covered, unexposed or otherwise inaccessible the notes / specifications of existing materials are subject to confirmation of site when it is feasible to expose the relevant areas of construction.

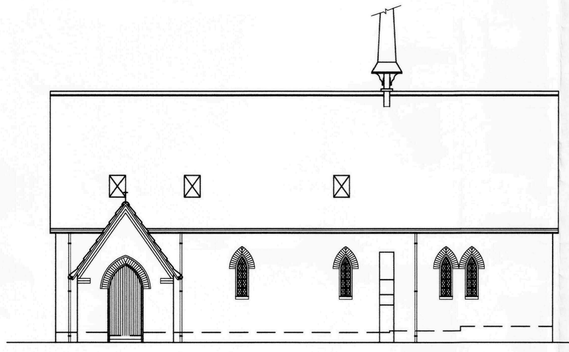

Proposed

Existing South Elevation


Scale 1:100

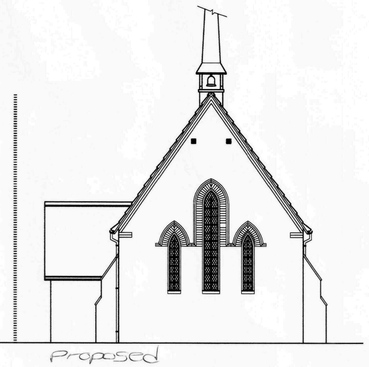

Proposed

Existing East Elevation


Scale 1:100

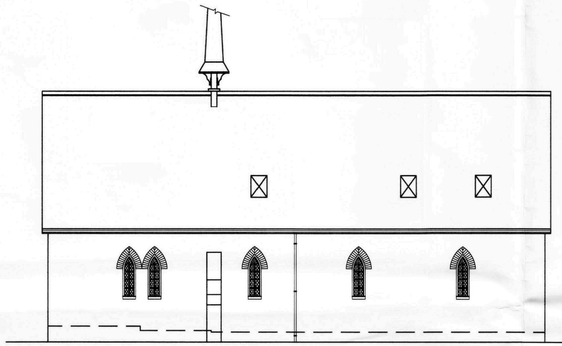

Proposed

Existing North Elevation


Scale 1:100

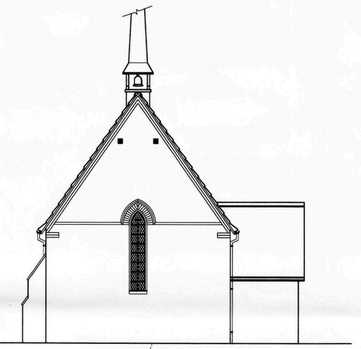

Proposed

Existing West Elevation

Scale 1:100

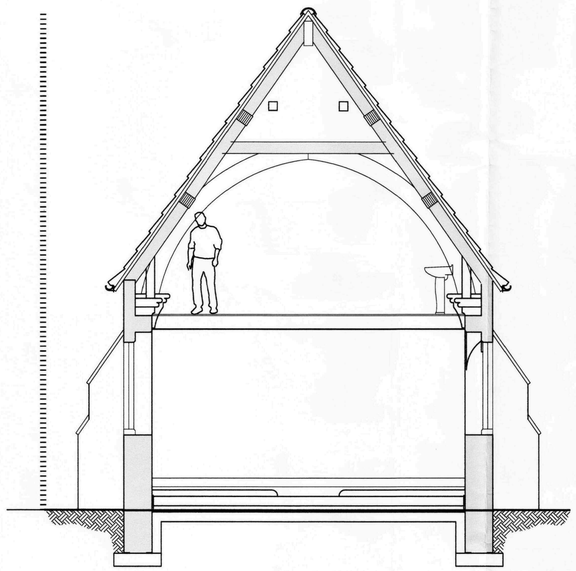

Proposed Section A-A

Scale 1:50

SHDC
Planning & Development
- 8 APR 2010
Ref: 0281-10

GENERAL CONDITIONS
Contractors are responsible for checking all dimensions on site when work commences and before ordering any materials.Any discrepancies should be brought to the attention of the Client for remedial action before commencing further.

All materials not specified to be of a standard suitable for the work proposed and be fit for purpose.All work to be in accordance with good building practise and all necessary BS codes for Workmanship on Building Sites.

Revisions

A - 11.03.10 - Amended to suit Clients comments

Client:

Home Tailoring Ltd

Site:


Conversion of Redundant Church of St Matthew into Residential Dwelling at Holbeach St Matthews

Drg Title:


Proposed Plans and Elevations

remway Design Ltd
2nd Floor - 5B Sheepmarket
Spalding
PE11 1BH
Tel : 01775 768 921
e-mail: enquiries@remwaydesign.co.uk

Drg Size	Drawing Number	Revision:
A1	1841-04	"A"

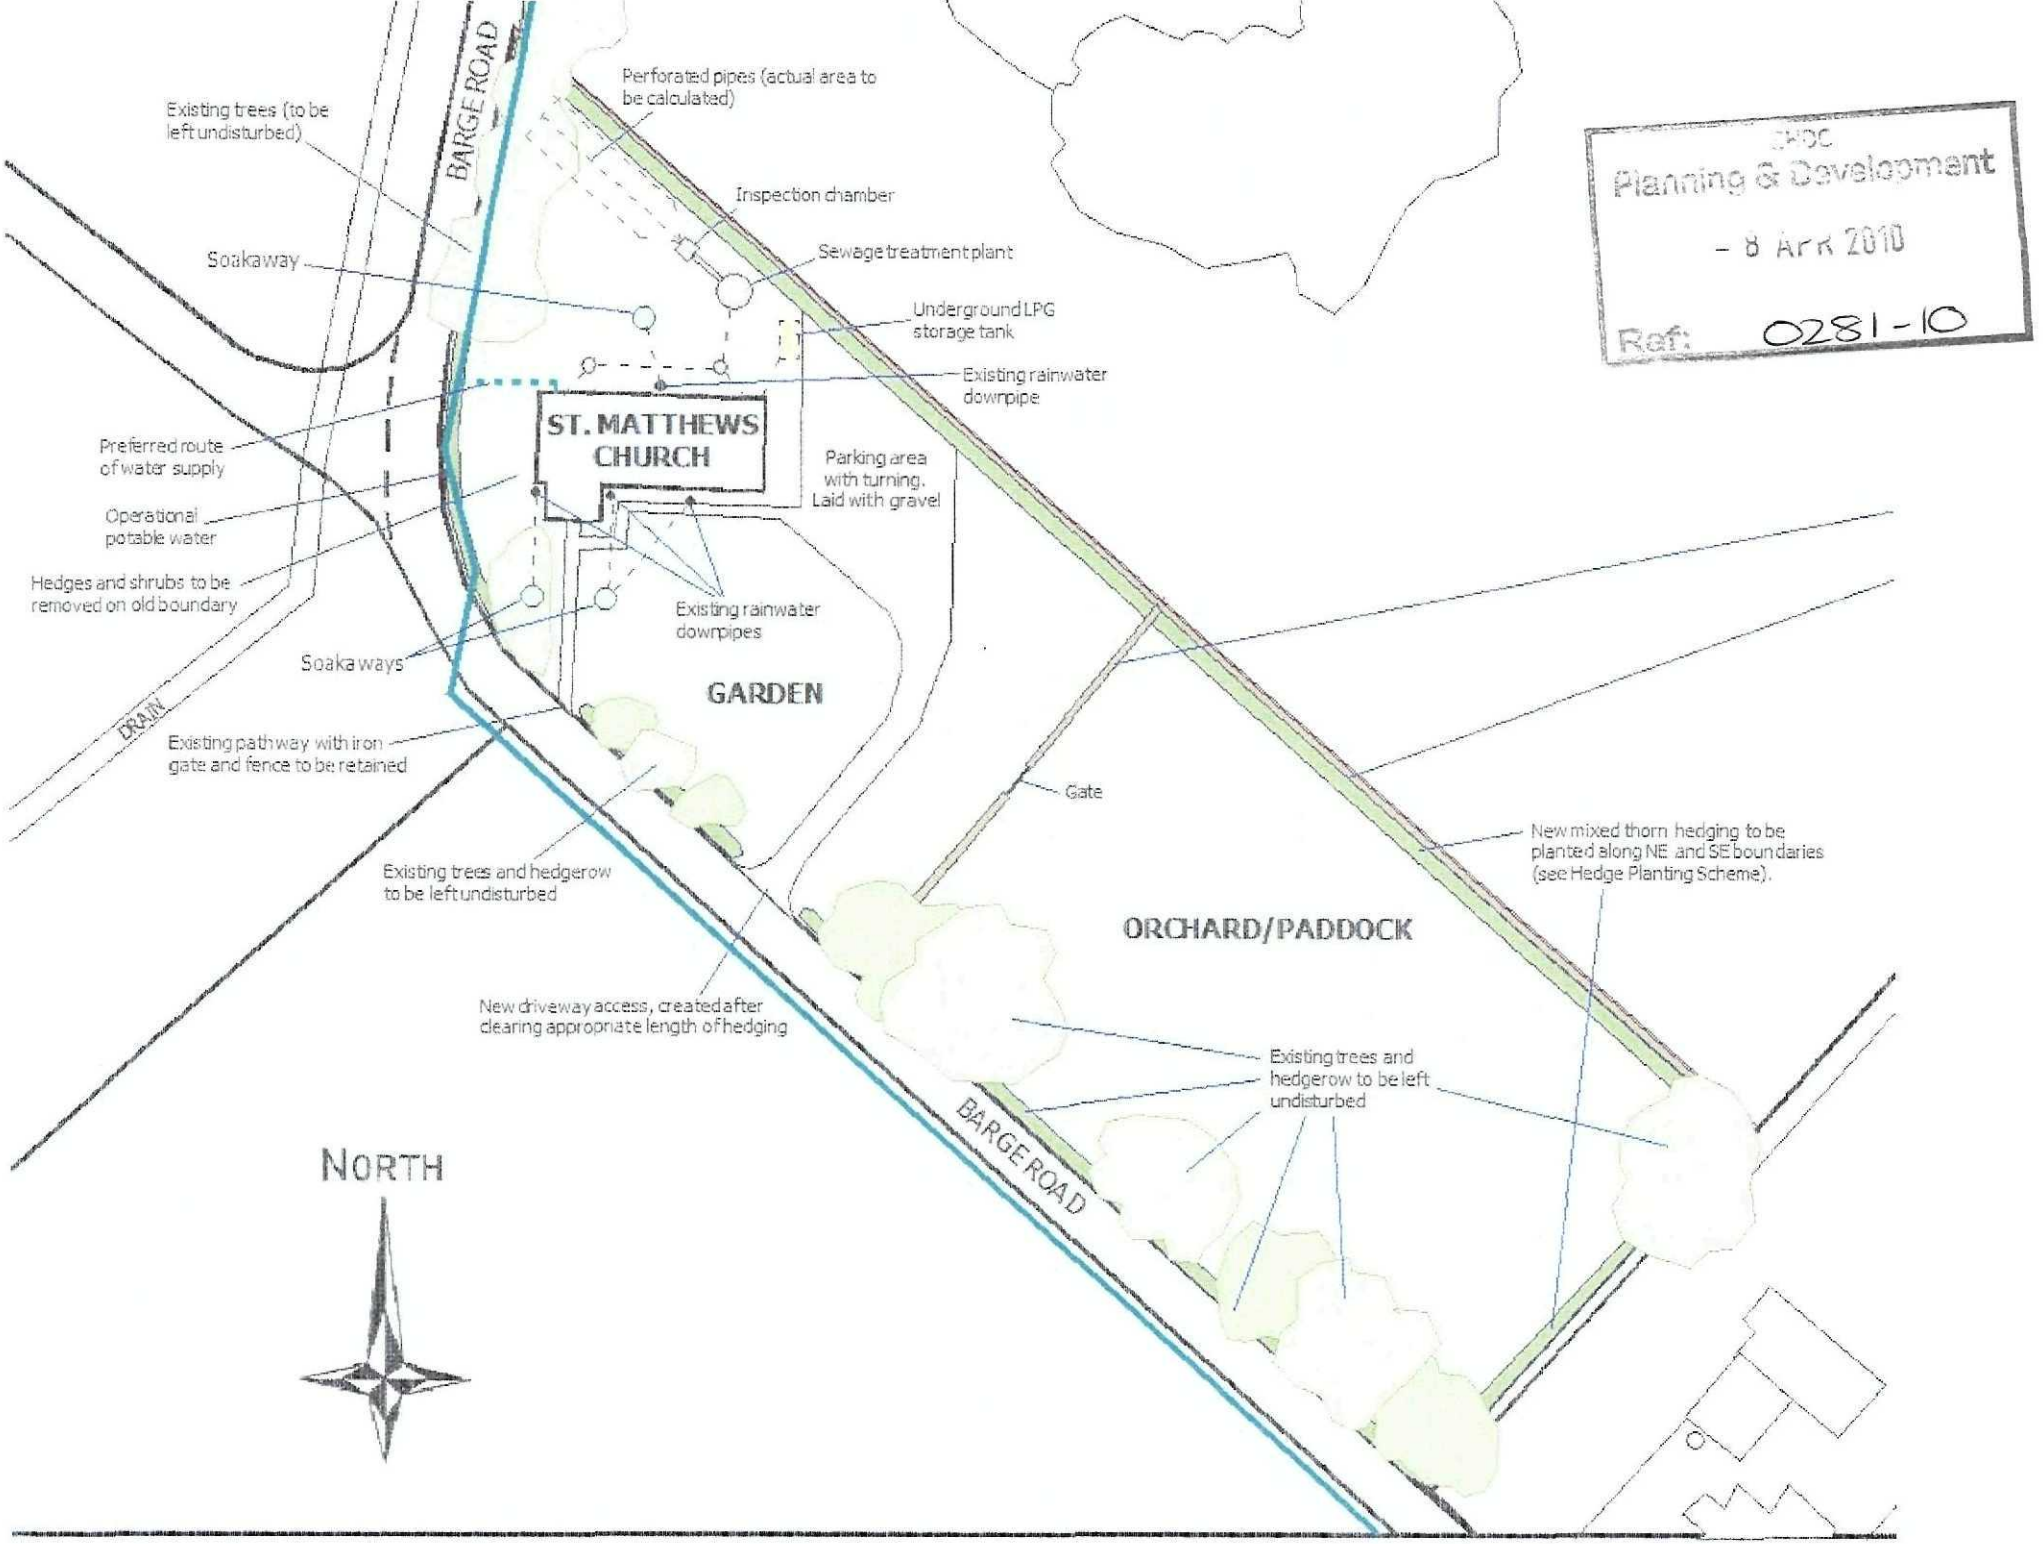

SWDC
Planning & Development
- 8 APR 2010
Ref: 0281-10

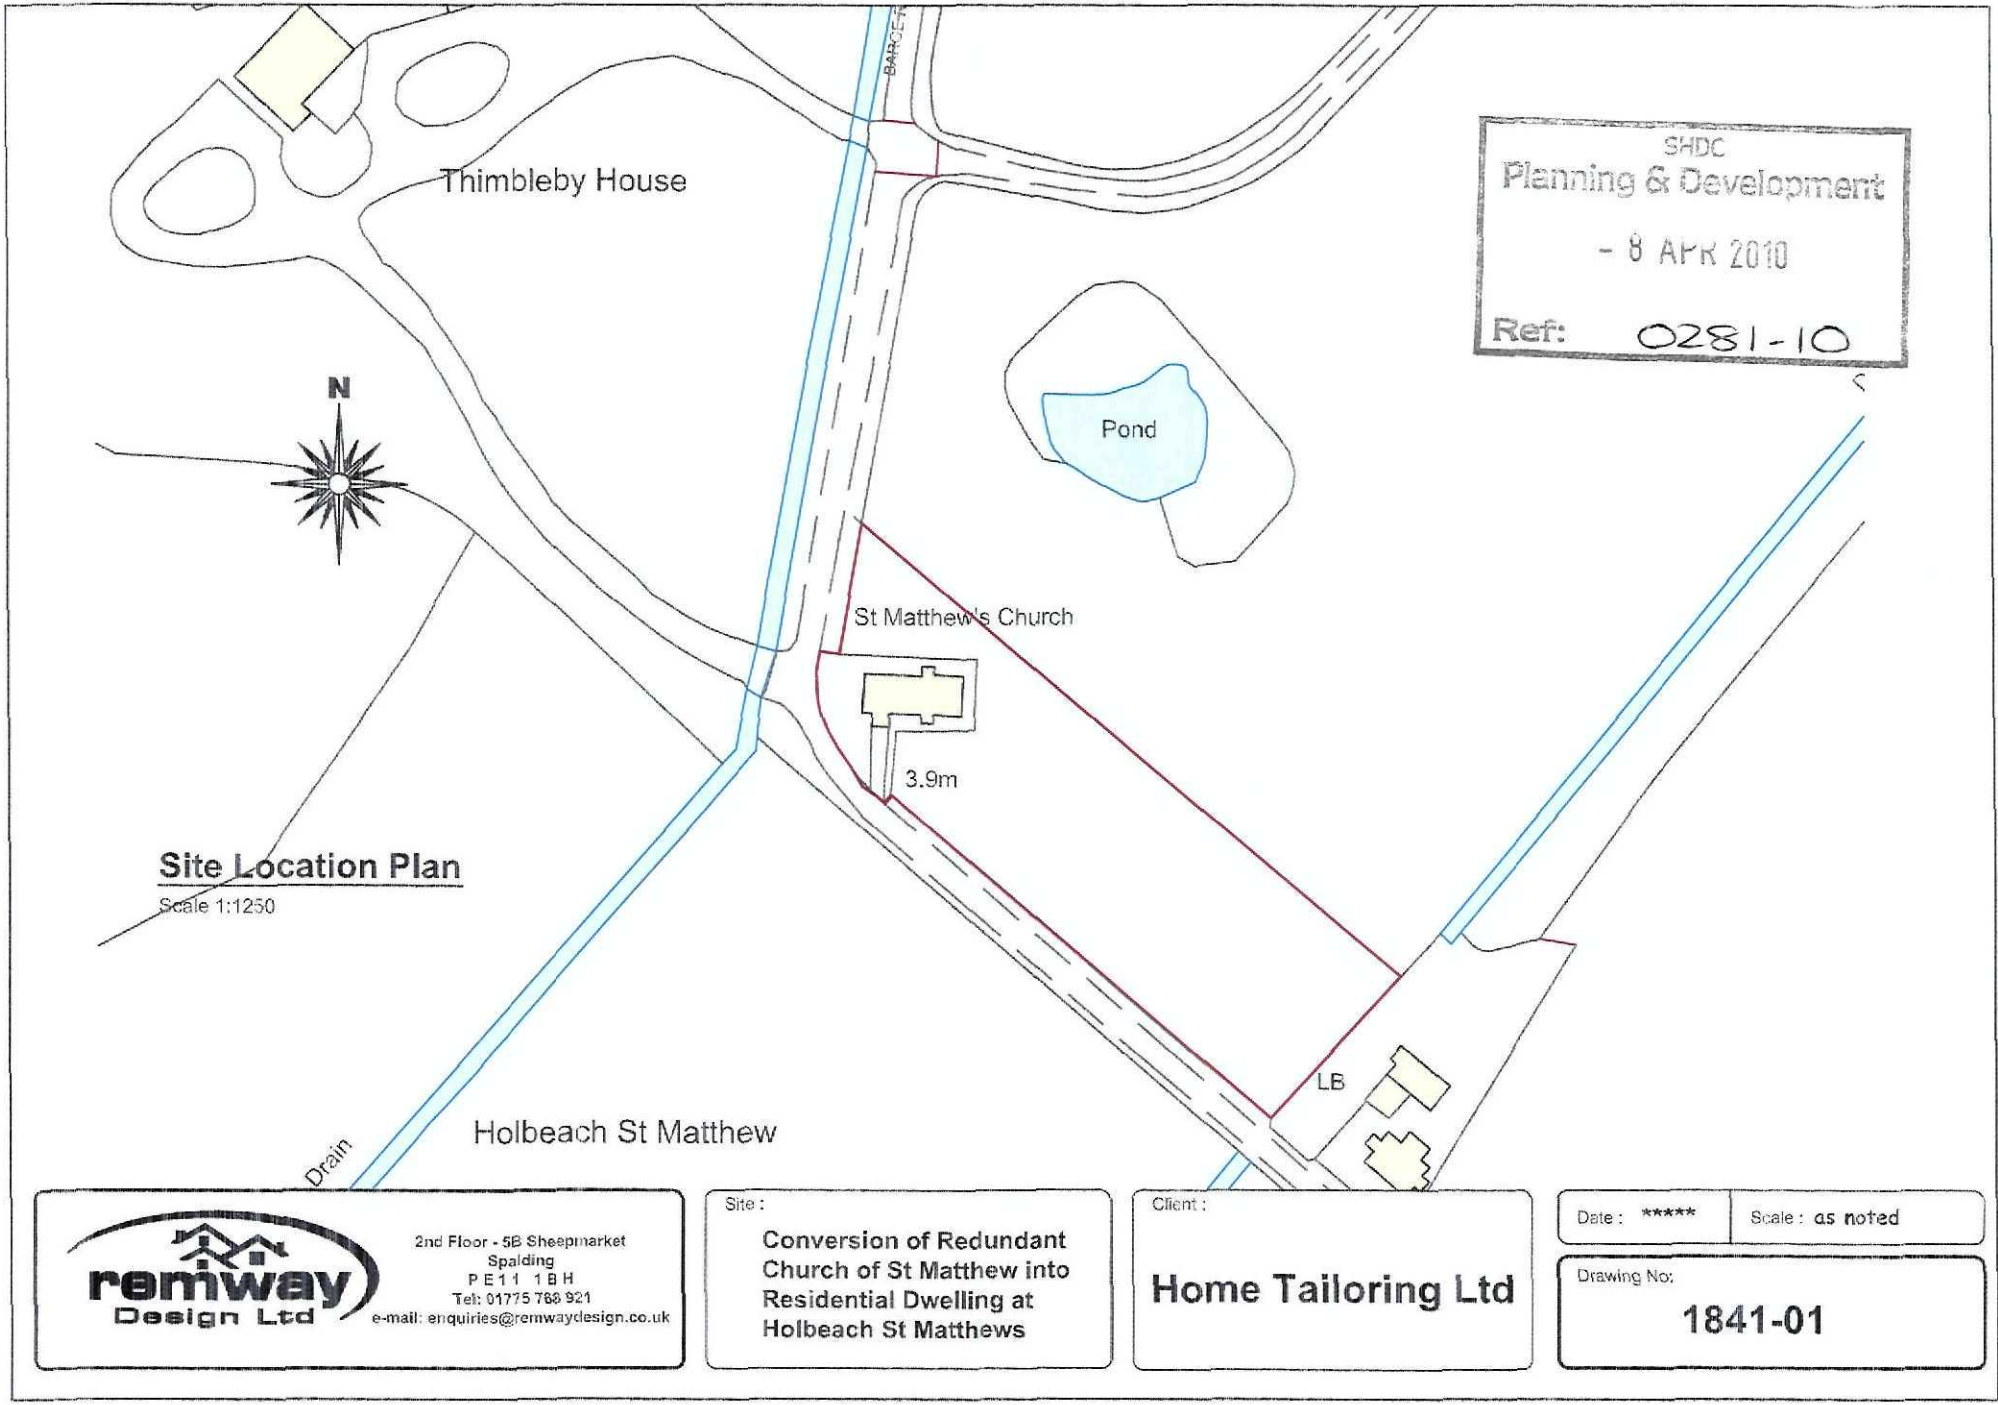

remway Design Ltd
2nd Floor - 5B Sheepmarket
Spalding
PE11 1BH
Tel: 01775 768 921
e-mail: enquiries@remwaydesign.co.uk

Site :
Conversion of Redundant Church of St Matthew into Residential Dwelling at Holbeach St Matthews

Client :
Home Tailoring Ltd

Date : *****

Scale : as noted

Drawing No:
1841-01