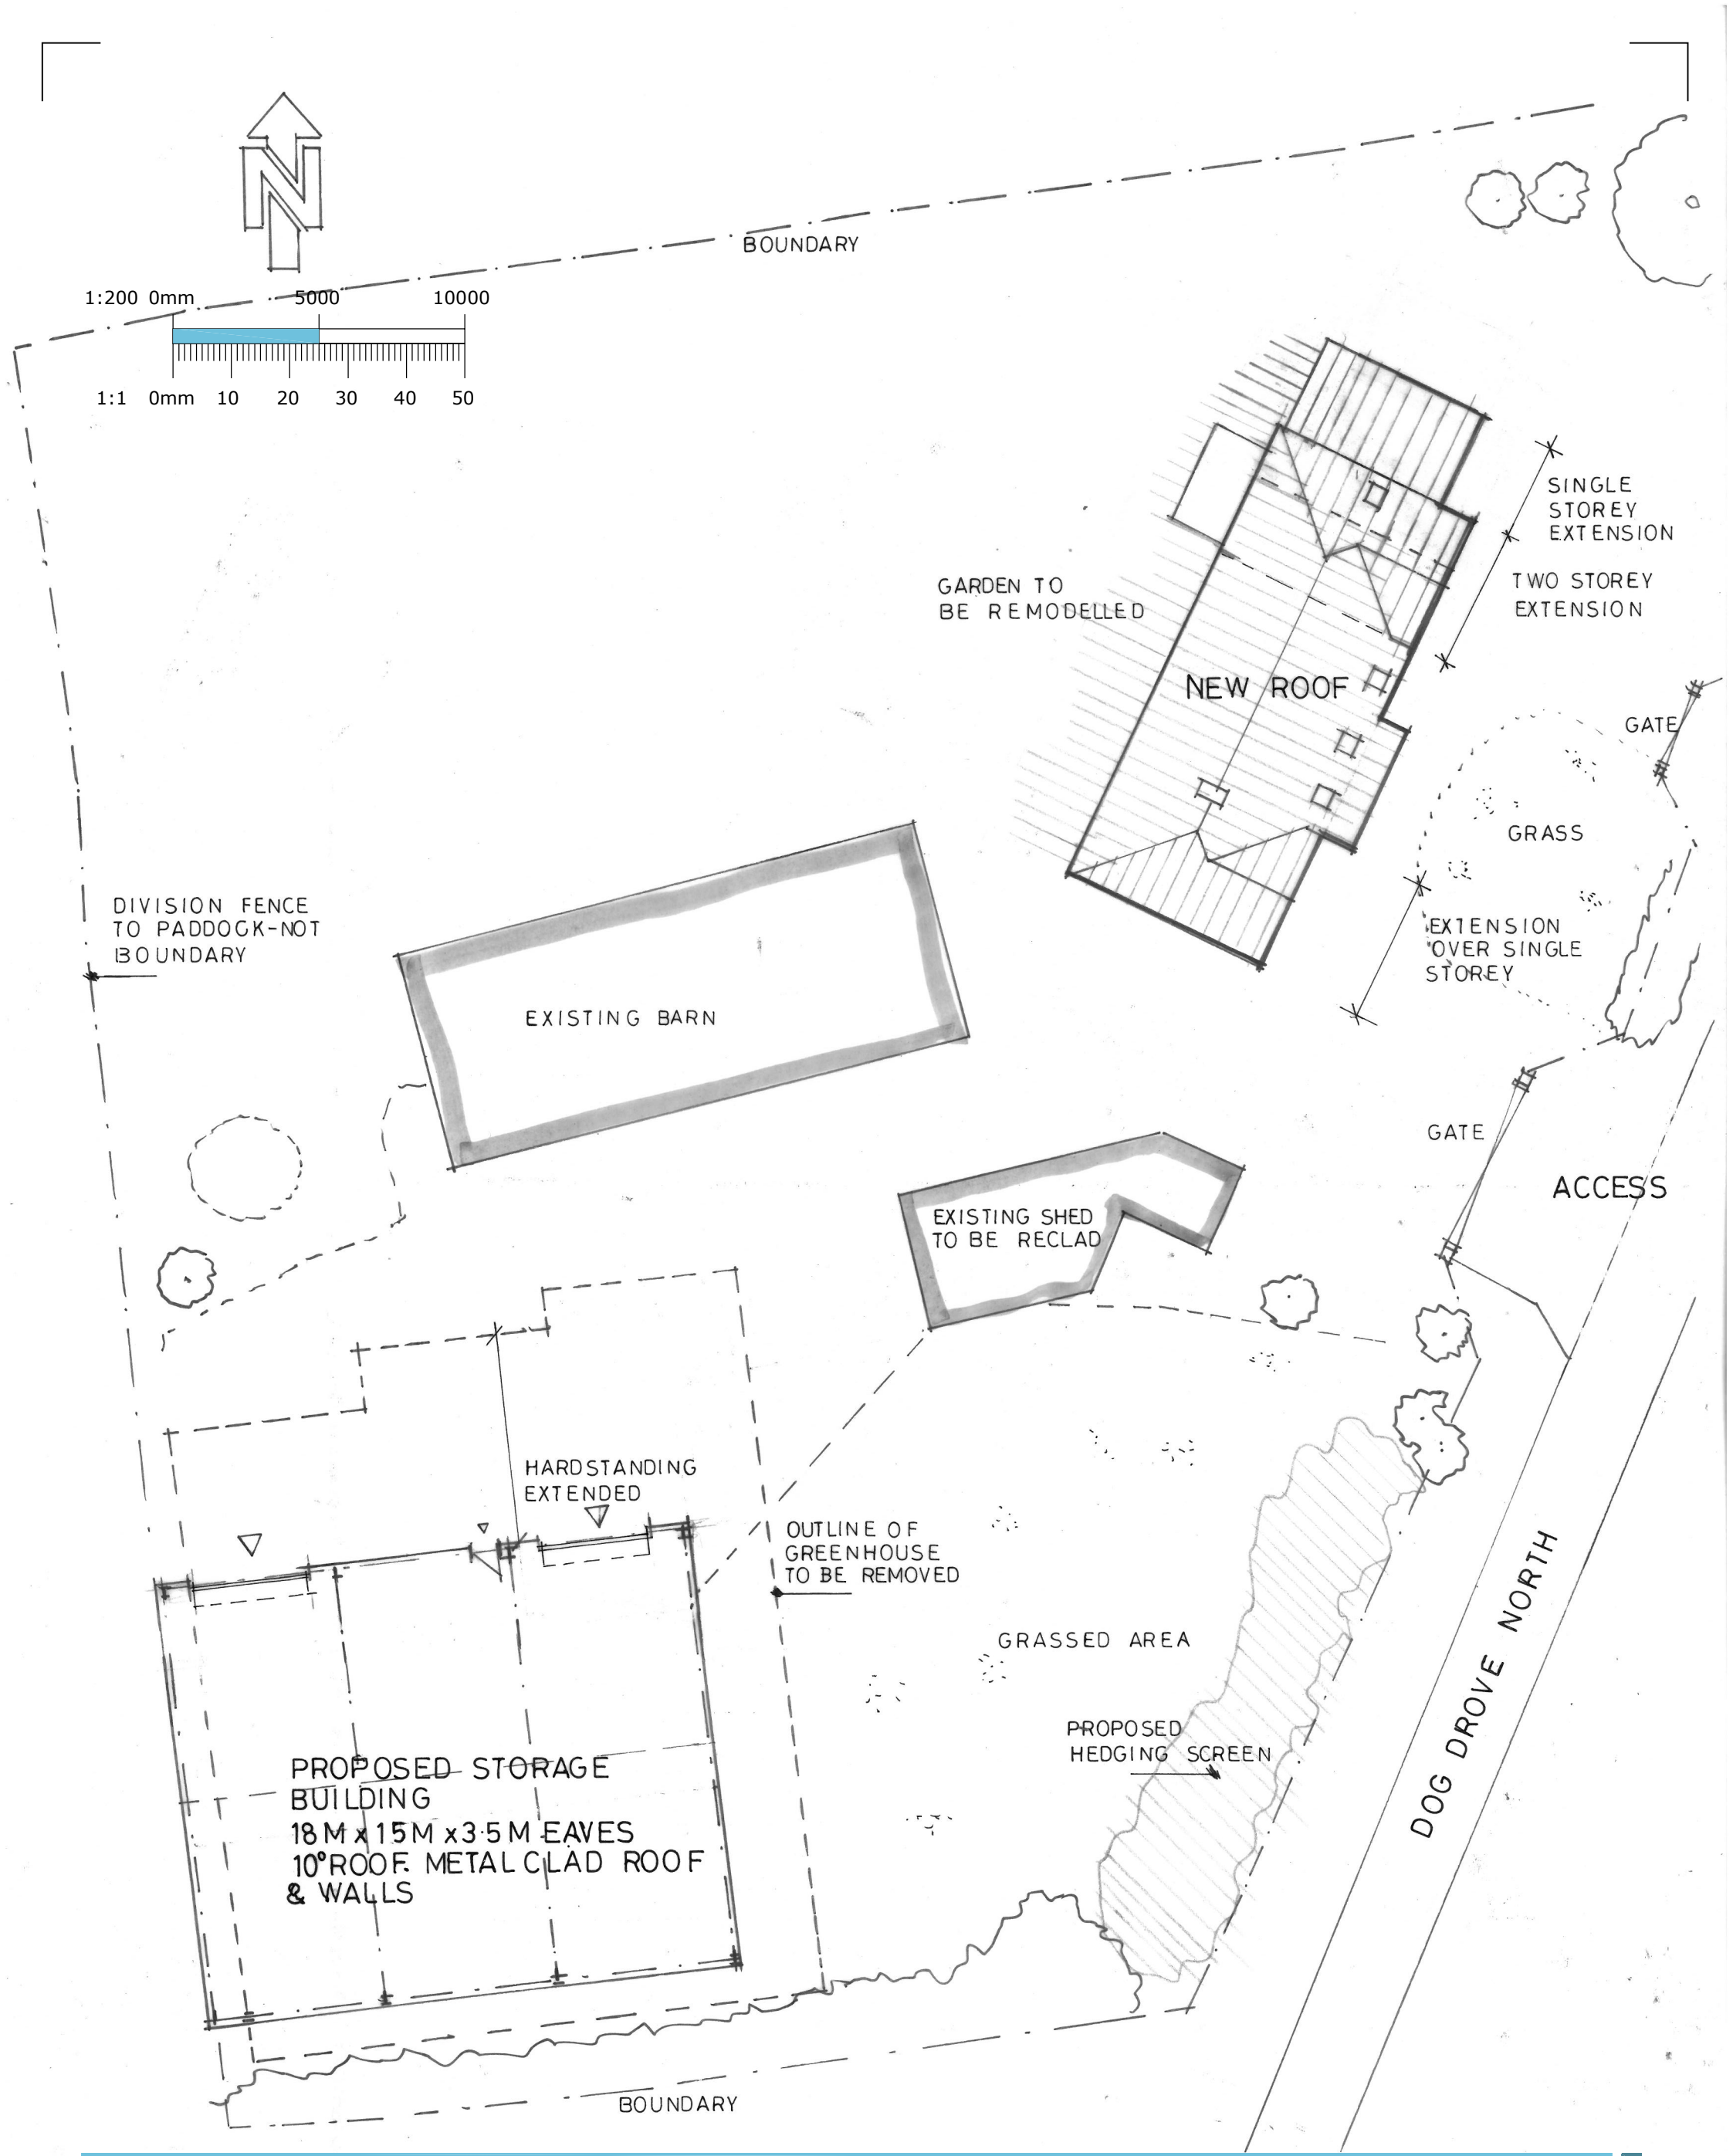


issued for: PLANNING

project: 58 Dog Drove North, Holbeach Drove, Spalding

project number: 7231

north:

drawing: Extensions & Storage Building Proposed Site Plan

drawing number: PL11

revision:

scale: 1:200

paper size: A3

drawn by: GL

date: Mar 2023

checked:

date:

sursham tompkins est 1961
architectural services & project management
cottage farm ■ sywell ■ northampton ■ NN6 0BJ
t: 01604 64 65 66 ■ f: 01604 64 63 62 ■ e: info@surshamtompkins.co.uk
w: www.surshamtompkins.co.uk

© Sursham Tompkins And Partners Limited. - Registered in England and Wales - Registered Number 7160332
Contractors must work to figured dimensions only. All building and site dimensions, levels and sewer invert levels at connection points are to be checked on site before work starts. This drawing must be read in conjunction with, and checked against, any structural or other specialist drawings provided. Any discrepancy between issued drawings are to be reported to this practice and verified before works starts. This drawing and the building works depicted are the copyright of this practice and may not be reproduced except by written permission.

FILE LOCATION - s:\projects\7231 carl merrick, 58 dog drove north, holbeach drove\02 drawings\02 planning\7231 planning.dwg