

STUDIO 11 architecture

Do not scale directly from this drawing. All discrepancies are to be brought to the attention of the below office.

The copyright to this drawing is owned by studio 11 architecture.

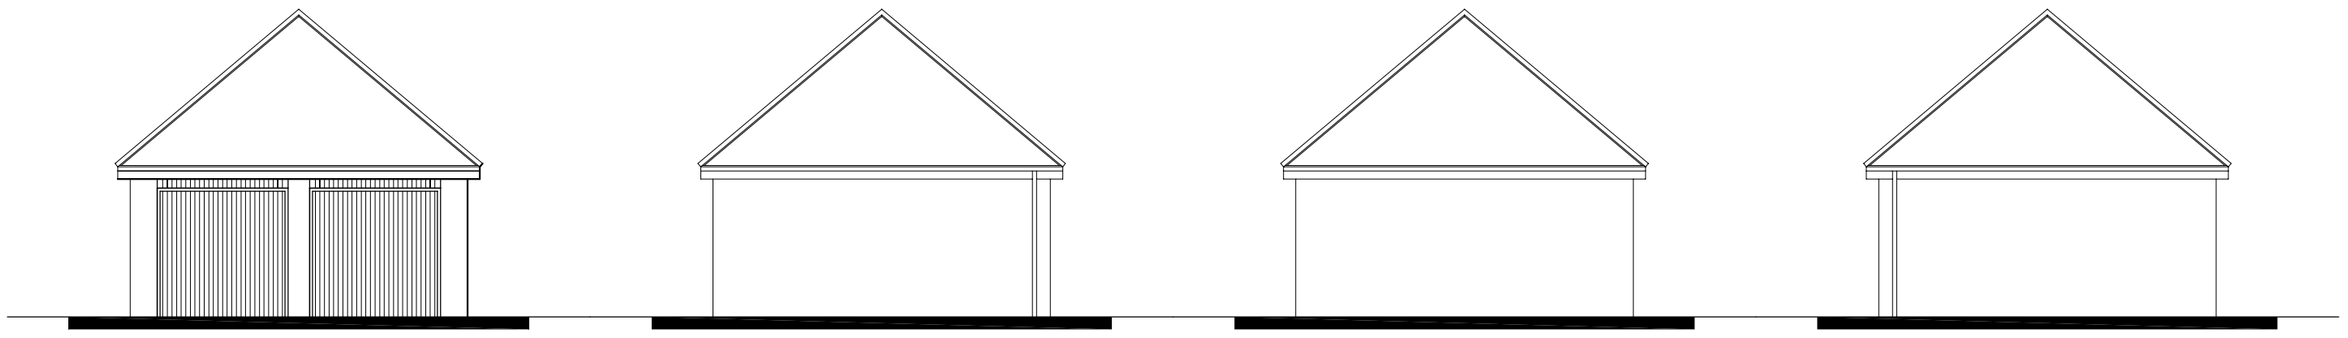


Front Elevation | Side Elevation | Rear Elevation | Side Elevation

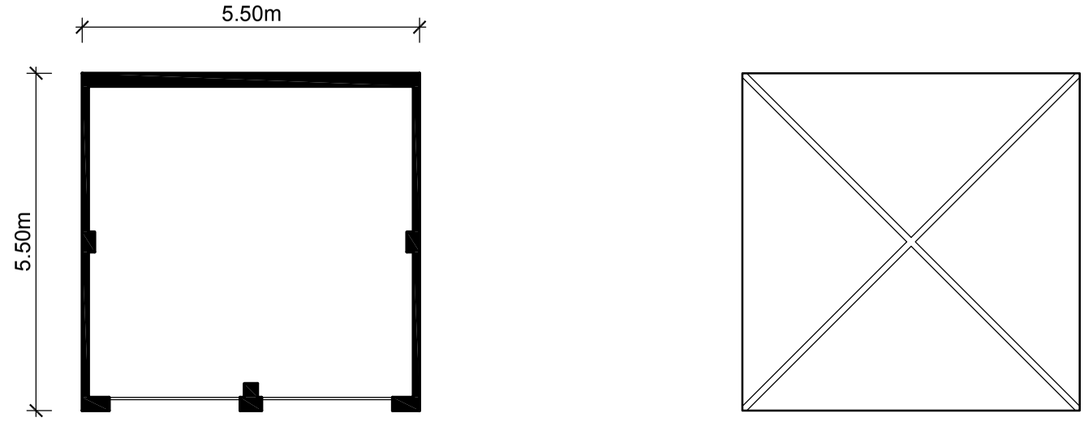


Floor Plan

Roof Plan

Double Garage

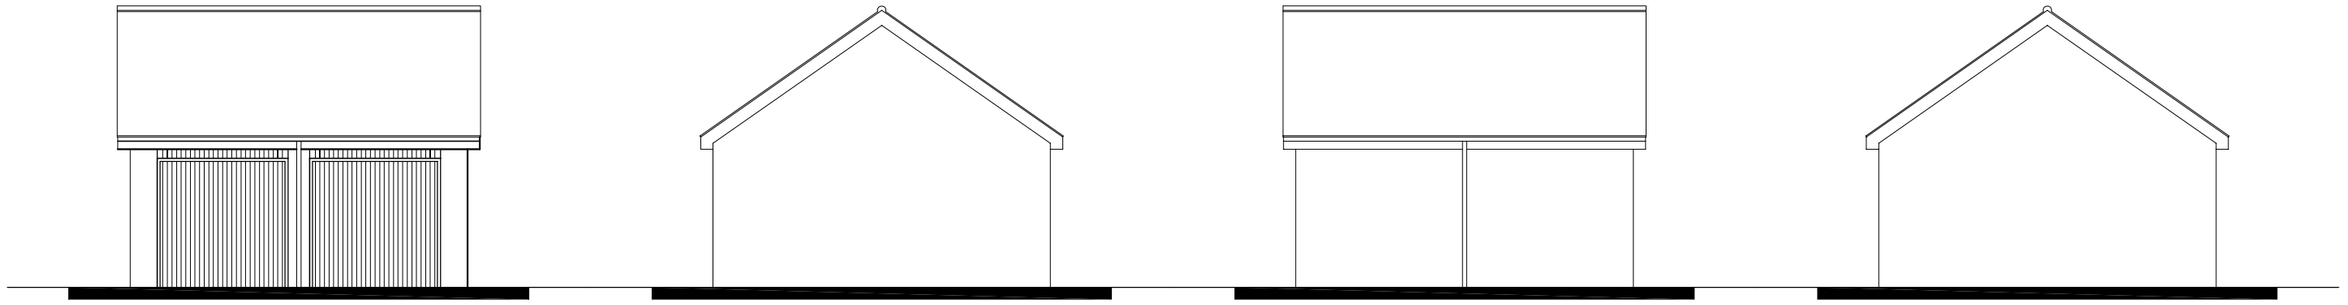

Front Elevation | Side Elevation | Rear Elevation | Side Elevation

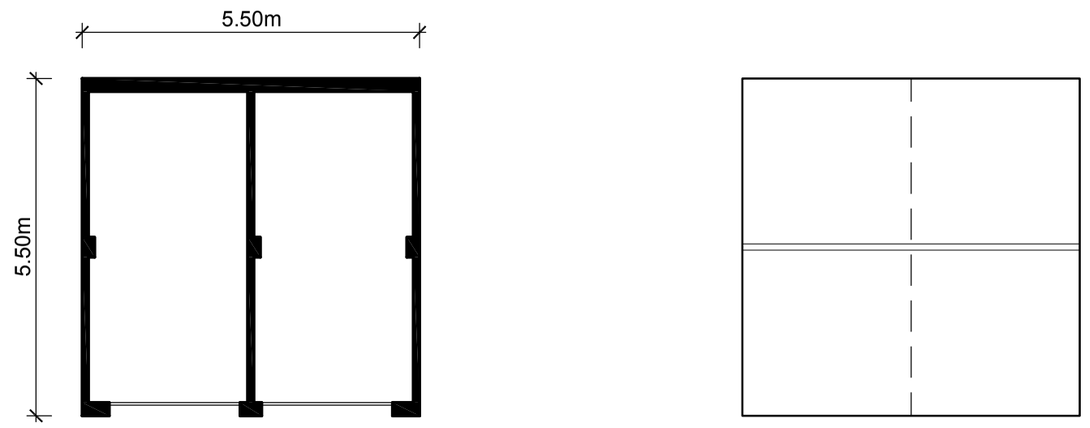

Floor Plan

Roof Plan

Shared Double Garage

PLANNING APPLICATION

REVISION	DATE	DRAWN	DESCRIPTION

CLIENT Benchmark Properties

PROJECT Proposed residential development at Balmoral Way, Holbeach

DRAWING Double Garage & Shared Double Garage Floor Plans & Elevations

SCALE 1:100 @ A2 **DRAWN** KB **DATE** 22.01.2015

STUDIO 11 architecture

DRAWING NO. 203.DDG.P.01

STUDIO 11 ARCHITECTURE LTD, THE BOATHOUSE, HARBOUR SQUARE, NENE PARADE, WISBECH, CAMBRIDGESHIRE. PE12 3BH
T: 01945 467339 E: design@studio11architecture.co.uk W: www.studio11architecture.co.uk

Chartered Institute of Architectural Technologists

Measurement Bar - When printed to the correct scale this line measures 100mm.