

E L E V A T I O N S

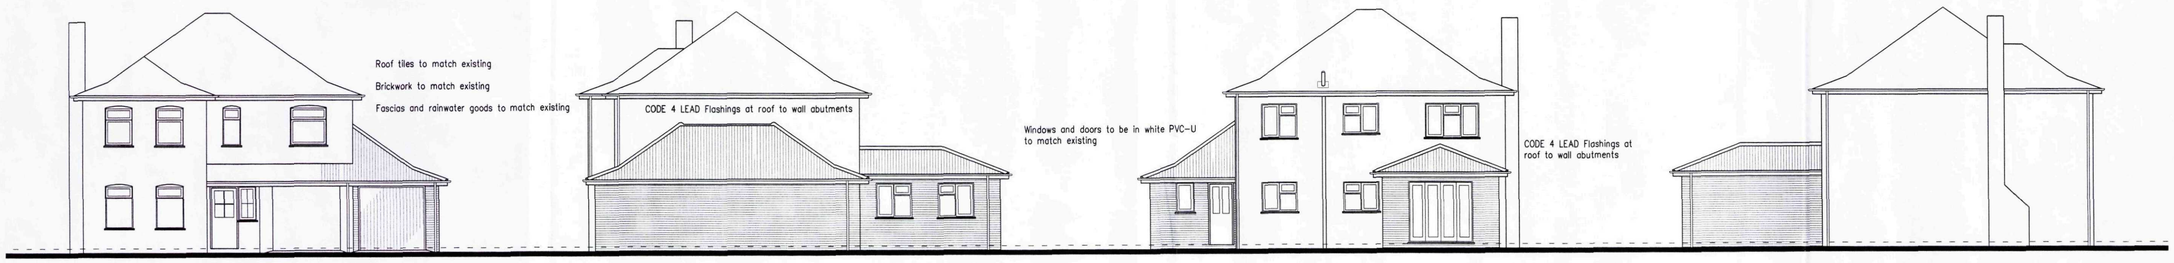

front view | side view | rear view | side view

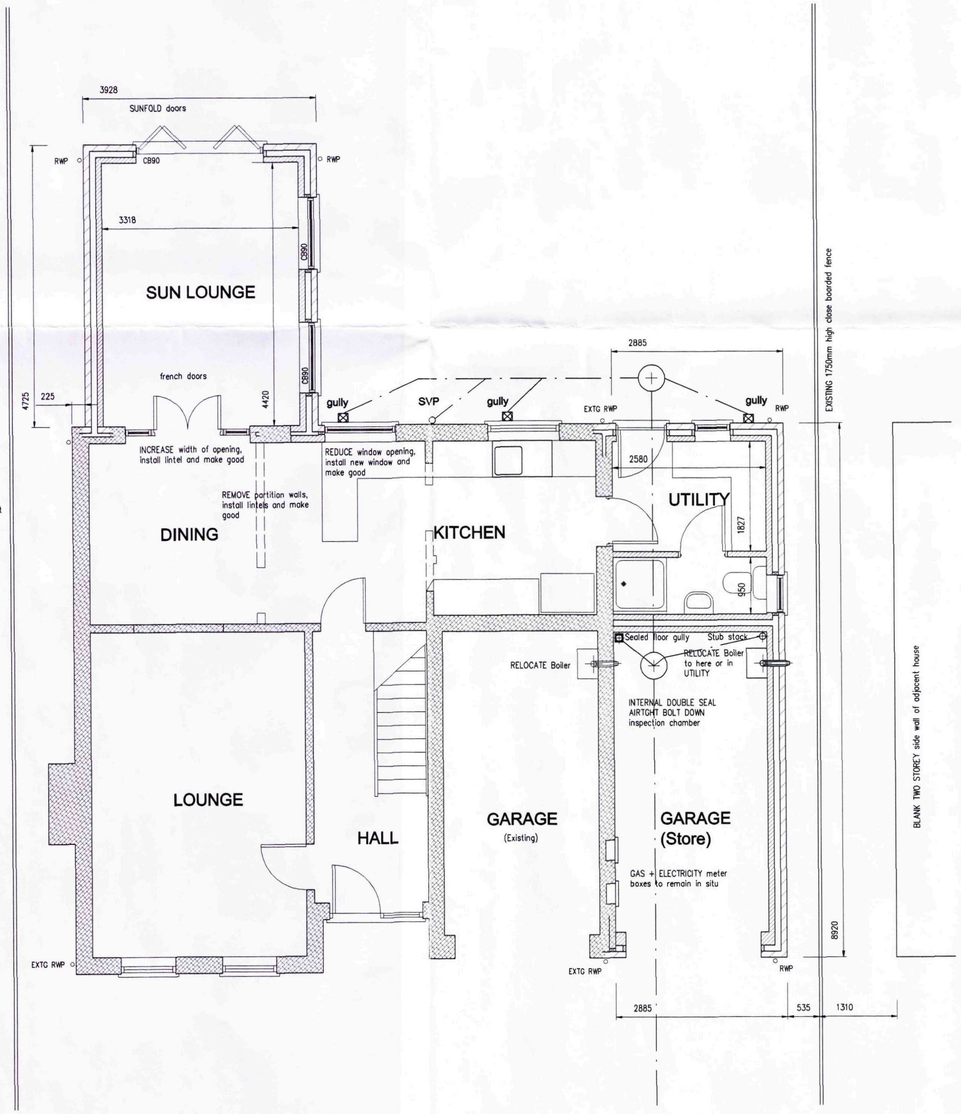

MOVE rainwater pipe from rear elevation to side and reconnect to underground drain
Construct new soakaways where existing soakaway would be within 5.0 metres of the new extensions and lay new underground drainage to connect thereto.
All new soakaways must be at least 5.0 metres from all buildings and roads

GROUND FLOOR PLAN




Location Plan
scale 1:2500

REPRODUCED FROM THE 1/2500 SCALE ORDNANCE SURVEY MAP UNDER LICENSE BY PERMISSION OF THE CONTROLLER OF HER MAJESTY'S STATIONERY OFFICE
CROWN COPYRIGHT RESERVED
PLAN FOR INDENTIFICATION PURPOSES ONLY

COPYRIGHT PETER S LITHGOW 07.04.08
NO COPIES OF THIS DRAWING SHALL BE MADE WITHOUT PRIOR WRITTEN CONSENT OF THE AUTHOR

THIS DRAWING MUST NOT BE SCALED
WRITTEN DIMENSIONS ARE TO TAKE PRECEDENCE OVER SCALED DIMENSIONS AND THE BUILDER MUST CHECK AND VERIFY ALL DIMENSIONS, GIVEN AND OF THE EXISTING STRUCTURE, ON SITE BEFORE STARTING ANY OF THE WORKS
ANY DISCREPANCIES ARE TO BE REPORTED TO THE ARCHITECTURAL TECHNOLOGIST IMMEDIATELY

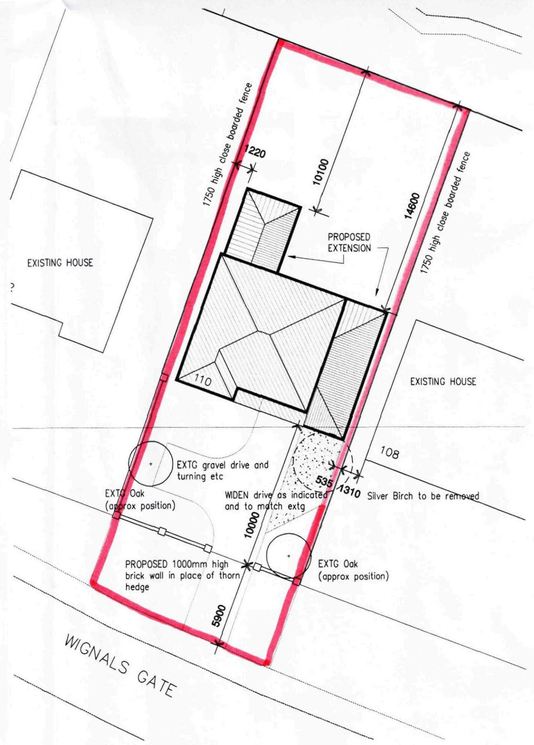

Block Plan scale 1:200

NORTH

SHDC
Planning & Development
12 APR 2010
Ref: 0293-10

AMENDMENTS

A 31.03.10 Client amendments

L. A. Building Design
Architectural and Surveying Practice
55 Hannam Boulevard
Spalding
Lincolnshire PE11 1LB
Telephone/Fax: Spalding (01775) 711437

Peter S Lithgow MCIOB MCIAT
Member of the Chartered Institute of Building and
Member of the Chartered Institute of Architectural Technologists

project
110 Wignal's Gate, HOLBEACH,
Spalding,
Lincolnshire.

client
MR D FILIPES

drawing
Extension and Alterations to Dwelling
DESIGN DRAWING
GENERAL ARRANGEMENT

date	scale(s)
April 2008	1:50 1:100 1:200 1:2500
drawn by	checked
Peter Lithgow	PSL
job no	drawing no
08/03	01A