


PROPOSED HIGH CARE EXTENSION | EXISTING PRODUCTION FACILITY | PROPOSED STORAGE BUILDING EXTENSION

PLANNING APPROVAL H06-1076-16 BUILDING EXTENTS

SIDE ELEVATION (NORTH WEST)
SCALE: 1:100

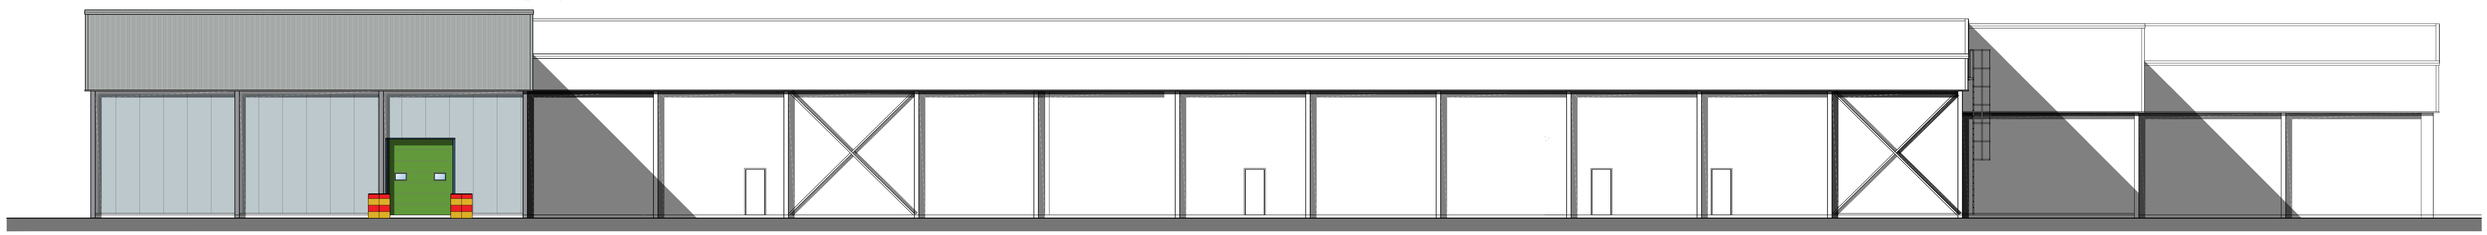

PROPOSED DESPATCH EXTENSION | EXISTING PRODUCTION FACILITY | PROPOSED STORAGE BUILDING EXTENSION

REAR ELEVATION (NORTH EAST)
SCALE: 1:150



PROPOSED STORAGE BUILDING EXTENSION | EXISTING PRODUCTION FACILITY | PROPOSED DESPATCH EXTENSION

FRONT ELEVATION (SOUTH WEST)
SCALE: 1:150



PROPOSED STORAGE BUILDING EXTENSION | PROPOSED DESPATCH EXTENSION | FUTURE EXTENSION

SIDE ELEVATION (SOUTH EAST)
SCALE: 1:150

ELEVATION COLOUR KEY:

TRAPEZOIDAL PROFILE CLADDING SYSTEM - COLOUR: GOOSEWING GREY BS 10A05

TRAPEZOIDAL PROFILE CLADDING SYSTEM - COLOUR: MERLIN GREY RAL 180 40 05

PLASTICOL COATED PROFILE M.S. VERTICAL CLADDING, COLOUR: GULL GREY RAL 240 80 05

PERSONNEL SELF FINISHED DOORS: COLOUR: LUMINOUS GREEN RAL 6038

VEHICLE ACCESS DOORS, SELF FINSHED: COLOUR: LUMINOUS GREEN RAL 6038

ALL EXPOSED STRUCTURAL STEELWORK TO BE GALVANISED FINISH

Notes:

This document is the property of David Trundley Design Services Ltd and may not be reissued, loaned or copied in part or in whole without written permission © 2017

All dimensions are in millimetres unless stated otherwise.

It is recommended that information is not scaled off this drawing.

This drawing should be read in conjunction with all other relevant information, specifications & schedules.

If this drawing is received electronically it is the recipients responsibility to print the document at the correct scale.

All dimensions to be checked on site prior to commencing work and any discrepancies to be advised immediately.

CONSTRUCTION (Design & Management) REGULATIONS 2015: David Trundley Design Services Ltd are employed as 'Designer' and will provide information to those responsible for the 'Principal Designer' and to the client.

David Trundley Design Services Ltd are responsible for the 'Architectural' design of the elements included on this drawing only.

Architectural design has been carried out with due consideration for the safety during construction, occupation and maintenance of the finished structure.

The works contain no extraordinary hazards or risks that are not present during routine construction operations that would not readily be apparent to a competent contractor.

This information should be included as part or commencement of the Health and safety file for the project.

no	date	amendment description
-	-	-

Revisions

Drawing Status: **PLANNING**

trundley DESIGN SERVICES
Salgate Barn
Islington Road
Tilney All Saints
King's Lynn
Norfolk
PE34 4RY
Tel: 01553 617700
Fax: 01553 617874
www.trundley.com
Email: enquiries@trundley.com

Project Title:

Fleet, Holbeach Hurn, Spalding PE12 8LR

PROPOSED PROCESSING FACILITY DEVELOPMENT

Drawing Title:

PROPOSED BUILDING ELEVATIONS

Scale:	Date:	Drawn:
1:100@ A0	MAR 2018	IPGT

Drawing Number: **17-L54-PL005** Revision:

Checked by: IAN TRUNDLEY Date: 23.04.2018

If this drawing is unsigned in the check box then the drawing is an unauthorised issue and should not be used for any purposes