

SCALE 1:50

EXISTING ELEVATIONS

SLATE ROOF AND UPVC WINDOWS

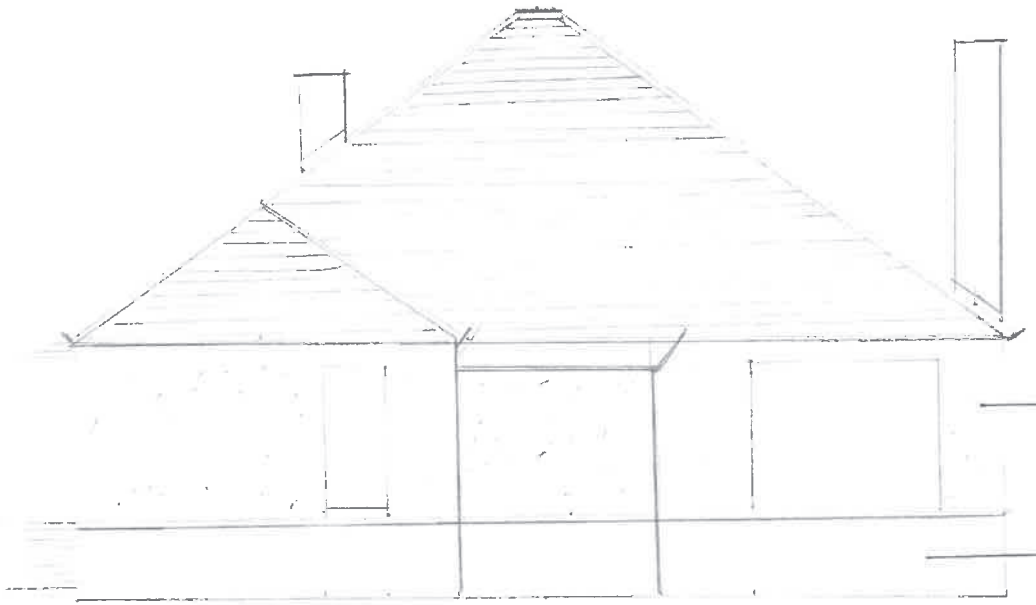

SOUTH WEST ELEVATION

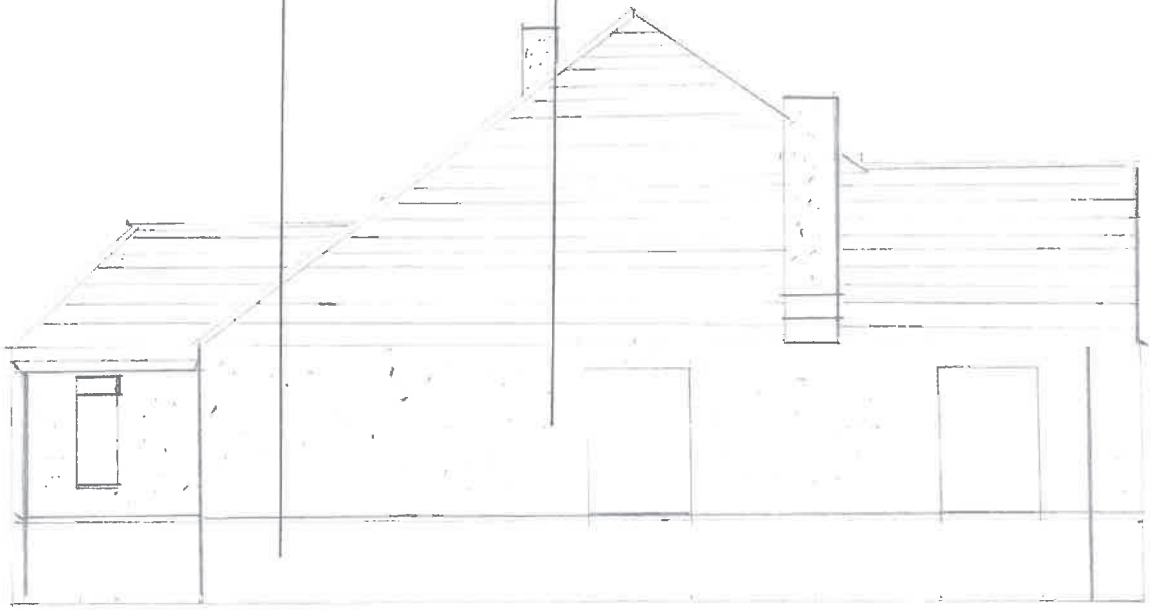

SOUTH EAST ELEVATION

HOLBEACH PARISH COUNCIL

PARK BUNGALOW - PROPOSED CHANGE OF USE
PARK ROAD
HOLBEACH
PE12 7EE

ELEVATION DRAWING NO: PB-EL-004 (a).