

Scale 1:50

EXISTING ELEVATIONS

SLATE ROOF AND UPVC WINDOWS

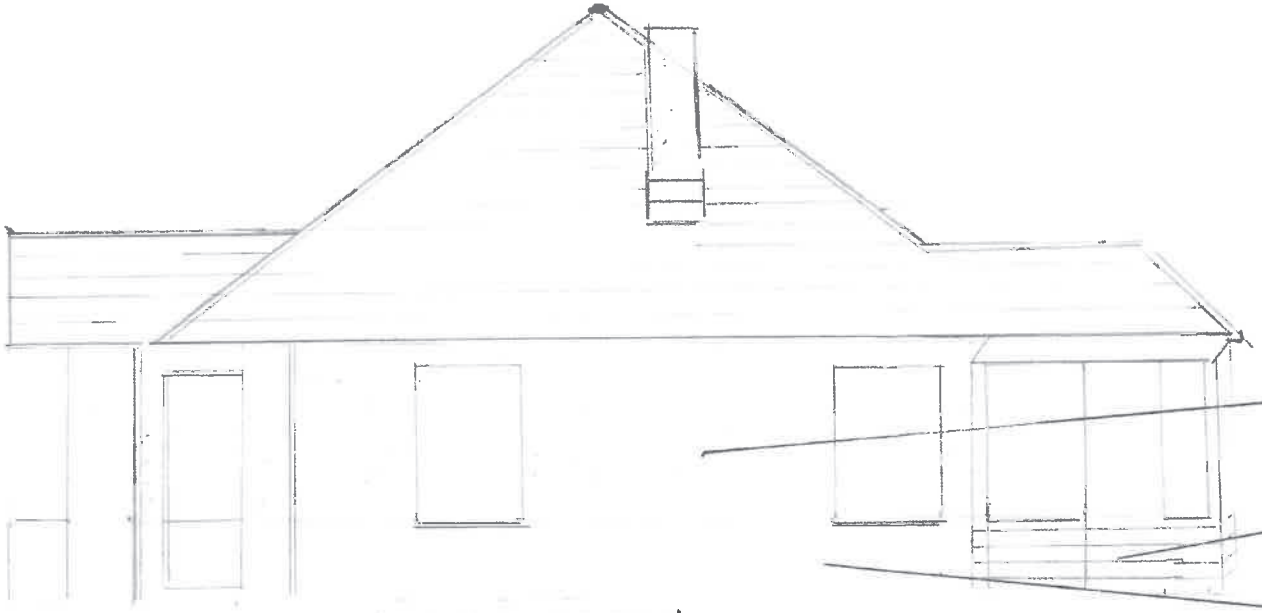

NORTH WEST ELEVATION

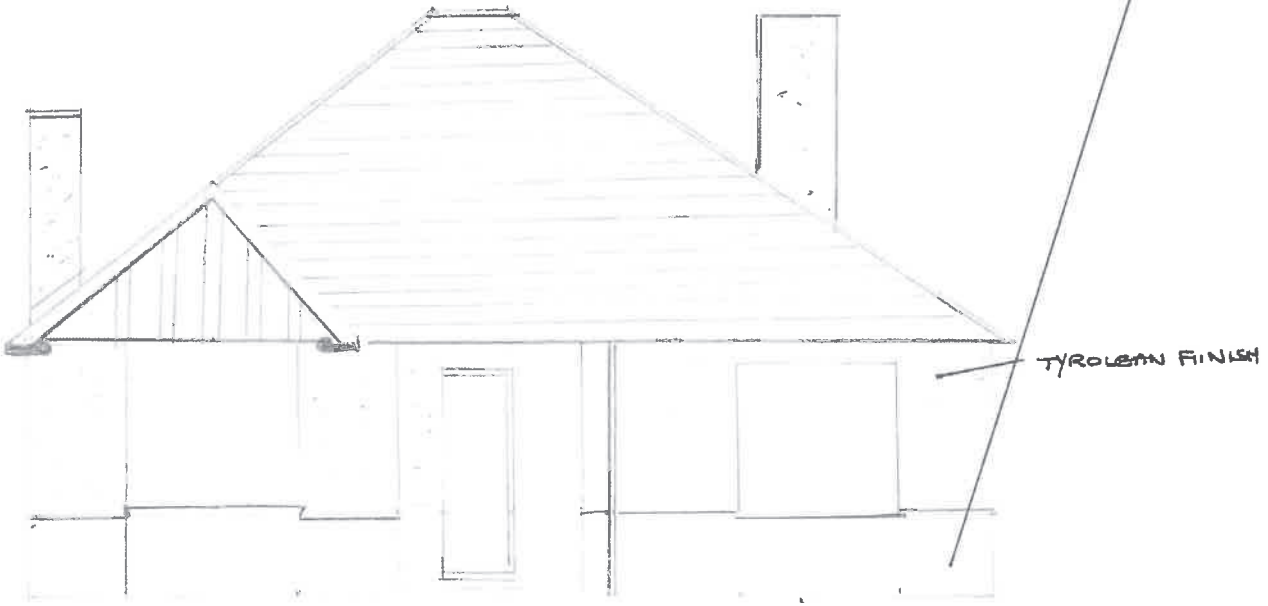

NORTH EAST ELEVATION

HOLBEACH PARISH COUNCIL

PARK BUNGALOW - PROPOSED CHANGE OF USE

PARK ROAD

HOLBEACH

PE12 7EE

ELEVATION DRAWING NO: PB-EL-004 (b).