



EXISTING GROUND FLOOR PLAN
1 : 50

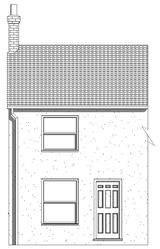


EXISTING FRONT (E) ELEVATION
1 : 100




EXISTING SIDE (S) ELEVATION
1 : 100

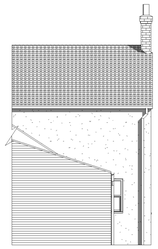


EXISTING REAR (W) ELEVATION
1 : 100

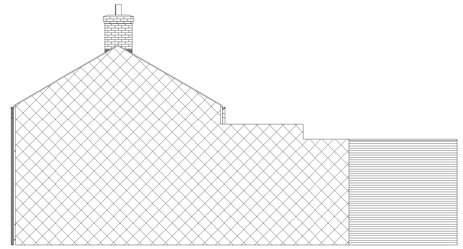


EXISTING SIDE (N) ELEVATION
1 : 100

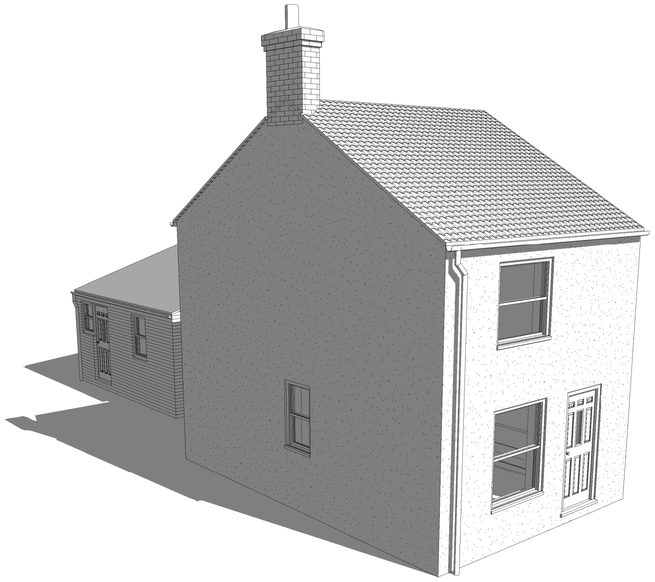


EXISTING FRONT 3D VIEW

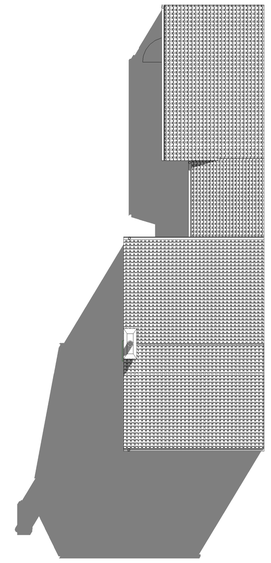


EXISTING ROOF PLAN
1 : 100

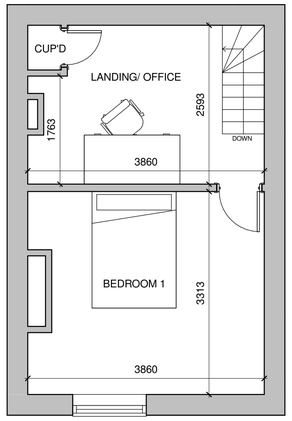

EXISTING FIRST FLOOR PLAN
1 : 50

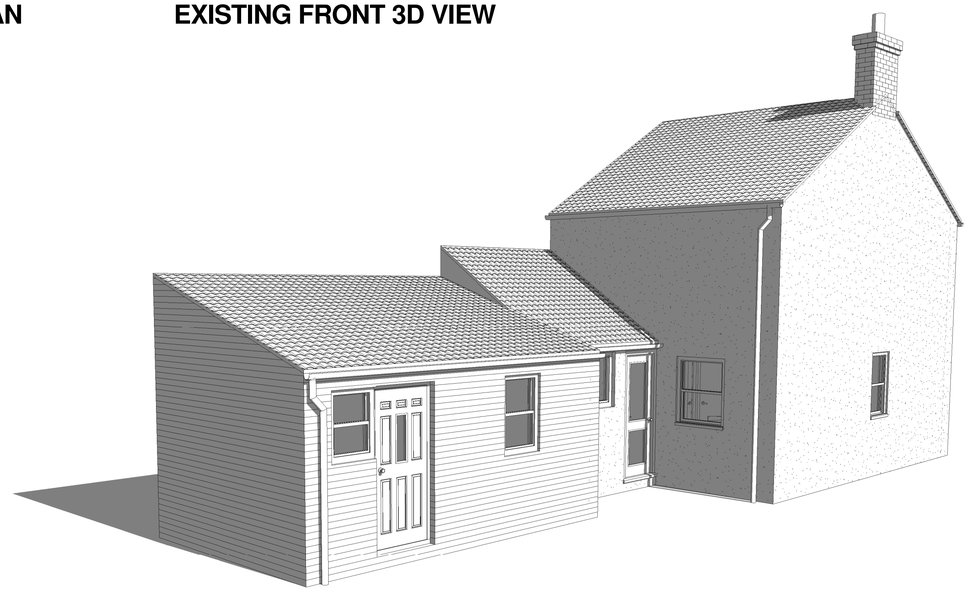


EXISTING REAR 3D VIEW

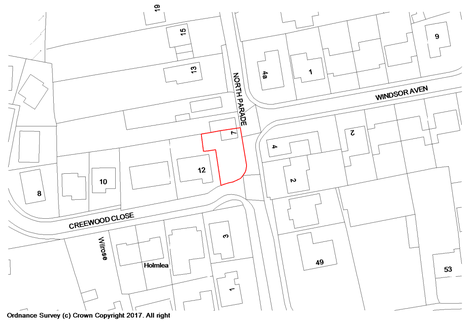


Ordnance Survey (c) Crown Copyright 2017. All right

SITE PLAN
1 : 1250



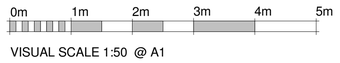

VISUAL SCALE 1:50 @ A1

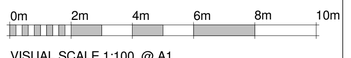

VISUAL SCALE 1:100 @ A1

Rev	Description	Date

W2 ARCHITECTURAL LIMITED
2b Knights Yard, Gaol Street, Oakham
Rutland LE15 6AQ
01572 759 237

PROJECT

PROPOSED DEMOLISHMENT OF REAR SINGLE STOREY AND REPLACE WITH TWO STOREY REAR EXTENSION

CLIENT

MR COOK
7 NORTH PARADE
HOLBEACH
PE12 7AJ

DRAWING

EXISTING GROUND FLOOR PLAN
EXISTING FIRST FLOOR PLAN
EXISTING 3D VIEWS
EXISTING ELEVATION
EXISTING ROOF PLAN
SITE PLAN

DRAWING NUMBER:	DATE:
W2/051/17/00	21/02/17
DRAWN BY:	SCALE (@ A1):
MC	As indicated

COPIES OF THESE DRWGS MUST NOT BE TAKEN, TRACED OR ALTERED FOR ANY PURPOSE OTHER THAN THAT FOR WHICH THEY ARE ISSUED WITHOUT WRITTEN PERMISSION OF W2 ARCHITECTURAL LIMITED. THESE SERVICES ARE PRODUCED ONLY FOR THE PURPOSE OF OBTAINING PLANNING OR BUILDING REGULATIONS APPROVAL AND DO NOT CONTAIN A FULL SPECIFICATION FOR THE PROPOSED WORK AND MUST NOT BE USED AS A CONTRACT DOCUMENT ALONE.
THE PROPOSED WORK WILL NOT BE SUPERVISED/INSPECTED BY W2 ARCHITECTURAL LIMITED (unless agreed otherwise in writing by the client). THEREFORE IT IS THE CLIENT OR THEIR APPOINTED BUILDERS/CONTRACTORS RESPONSIBILITY TO CONTROL WORKMANSHIP/MATERIALS AND SPECIFICATION AND ANY VARIATIONS TO THE CONTRACT. IT IS NEITHER PRACTICAL OR REASONABLE TO SHOW ALL THE RELEVANT MATTERS ON THE DRAWINGS. THE FACT THAT MATTERS ARE NOT MENTIONED DOES NOT ALEVIATE THE BUILDER/CONTRACTOR FROM CARRYING OUT WORKS TO A GOOD AND WORKMANLIKE STANDARD. ALL MATERIALS AND APPLIANCES TO BE FITTED AND INSTALLED TO THE MANUFACTURERS INSTRUCTIONS AND COMPLY WITH THE MANUALS AND ATTENDANT DOCUMENTS OF THE BUILDING REGULATIONS AND CURRENT NHBC TECHNICAL REQUIREMENTS CODES OF PRACTICE, BRITISH STANDARDS OR EUROPEAN CODE etc. ALL MEASUREMENTS ON THIS DRAWING ARE NOT TO BE SCALED FOR CONSTRUCTION/ORDERING PURPOSES. ALL DIMENSIONS FOR SETTING OUT OF THE WORKS AS SHOWN ON THE DRAWING TO BE CHECKED BY THE BUILDER/CONTRACTOR PRIOR TO THE COMMENCEMENT OF WORK AND ANY DISCREPANCIES REPORTED IMMEDIATELY. WHERE APPLICABLE DIMENSIONS SHOWN ARE EITHER THE MINIMUM OR MAXIMUM REQUIRED BY BUILDING REGULATIONS. NO ASSUMPTIONS AS TO WHETHER A SOIL SURVEY IS UNDERTAKEN PRIOR TO COMMENCEMENT OF WORKS. THE ACTUAL POSITIONING OF APPARATUS MUST BE ESTABLISHED BY THE BUILDER/CONTRACTOR PRIOR TO COMMENCEMENT OF WORK AND REPOSITIONED TO SUIT THE INDIVIDUAL SERVICE SUPPLIERS INSTALLTION RECOMMENDATIONS.

HEALTH & SAFETY
the client is to ensure that the appointed contractor is familiar
with and complies with Health & Safety for Building Sites and Work Places.