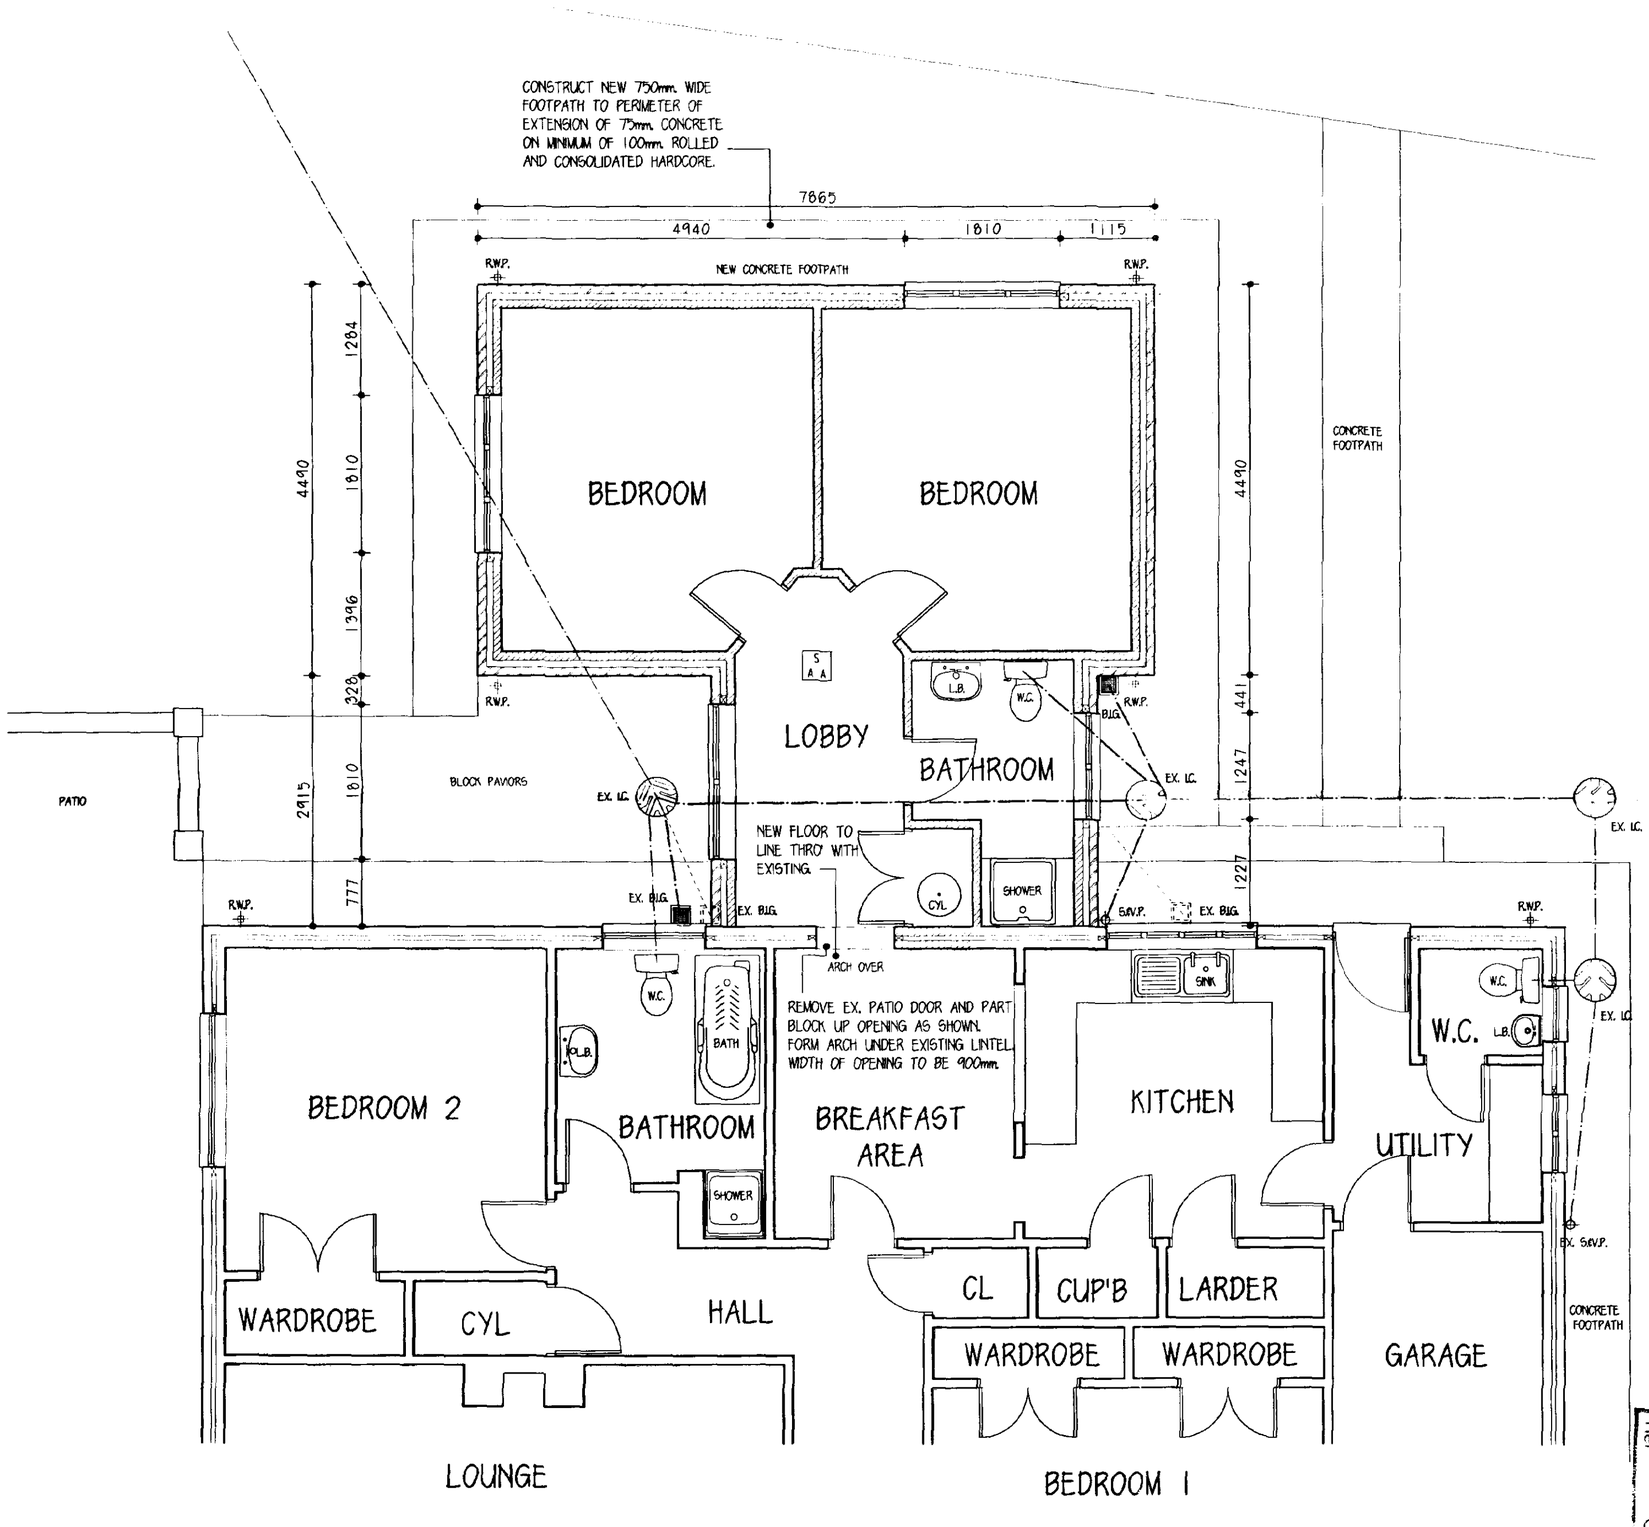


CONSTRUCTION NOTES

WINDOWS
UPVC WINDOWS OF APPROVED MANUFACTURE. PROVIDE TRICKLE VENTS TO ALL ROOMS TO GIVE 8,000mm². BACKGROUND VENTILATION. ALL WINDOWS AND DOORS TO BE DRAUGHT STRIPPED. STYLE OF WINDOWS TO MATCH EXISTING.

GLAZING
ALL WINDOWS AND DOORS TO HAVE MINIMUM 14mm. SEALED DOUBLE GLAZED UNITS. ALL UNITS MARKED #, TO BE EITHER TOUGHENED OR LAMINATED IN ACCORDANCE WITH BS 6206 : 1981. PROVIDE FROSTED GLASS IN APPROVED PATTERN TO WINDOWS INDICATED.

SMOKE DETECTORS
MAINS OPERATED SELF CONTAINED UNITS TO BSA 5446 : PART 1. UNITS WIRED SUCH THAT TRIGGERING OFF ONE WILL SOUND ALL UNITS. SYSTEM TO HAVE DEDICATED WIRING WITH INDEPENDENT FUSE AT DISTRIBUTION BOARD. POSITION SENSOR SOUNDERS AT POSITIONS AS SHOWN ON DRAWING. EXISTING DISTRIBUTION BOARD TO BE USED.

VENTILATION
MECHANICAL VENTILATION TO BATHROOM TO BE VIA EXTRACTOR FAN AT MINIMUM OF 15 LITRES / SECOND, AND TO BE WIRED INTO LIGHT SWITCH TO GIVE MINIMUM OF 15 MINUTES OVER RIDE.

ELECTRICAL
ALL ELECTRICAL FITTINGS TO BE INSTALLED TO LATEST I.E.E. REGULATIONS AND STANDARDS. ALL NEW CABLING TO BE FIXED INTO EXISTING DISTRIBUTION BOARD / CONSUMER UNIT. NEW NIGHT STORAGE HEATERS TO BE WIRED INTO EXISTING RING MAIN.

GENERAL NOTES.
THE BUILDING OWNER IS ADVISED TO TAKE ALL REASONABLE PRECAUTIONS IN FUTURE TREE AND SHRUB PLANTING, TO SAFEGUARD THE FOUNDATIONS OF THE BUILDING. BUILDINGS AND FOUNDATIONS ARE PARTICULARLEY VUNERABLE TO DAMAGE WHERE CLAY SUB-SOIL CONDITIONS EXIST AND ADVICE SHOULD BE OBTAINED.
APPLICANTS ARE ADVISED TO CARRY OUT TRIAL HOLE INVESTIGATIONS TO ESTABLISH THE ADEQUACY OF THE UNDERGROUND STRATA TO ENSURE THERE IS NOT MADE GROUND OF A WIDE VARIATION IN THE TYPE OF SUB-SOIL WITHIN THE LOADED AREA OR WEAKER TYPES OF SOIL AT SUCH A DEPTH BELOW THE STRATA ON WHICH THE FOUDATION RESTS THAT COULD IMPAIR THE STABILITY OF THE STRUCTURE.

S A A — AREA COVERED BY SMOKE DETECTOR. EXISTING BUILDING EQUIPPED WITH SMOKE DETECTORS.

DETERMINED PLAN

SHDC Planning & Development 14 MAR 2002
Ref. 03/0810/2

Amendments

© Copyright Reserved


Client
MR. & MRS. C. GIBBONS.

Job
PROPOSED EXTENSION TO BUNGALOW.

Drawing
GENERAL ARRANGEMENT DRAWING AS PROPOSED.

Scale 1:50
Date FEB. 2002
Drawing No. C.J.G/2002/02
Rev.

HOLBEACH

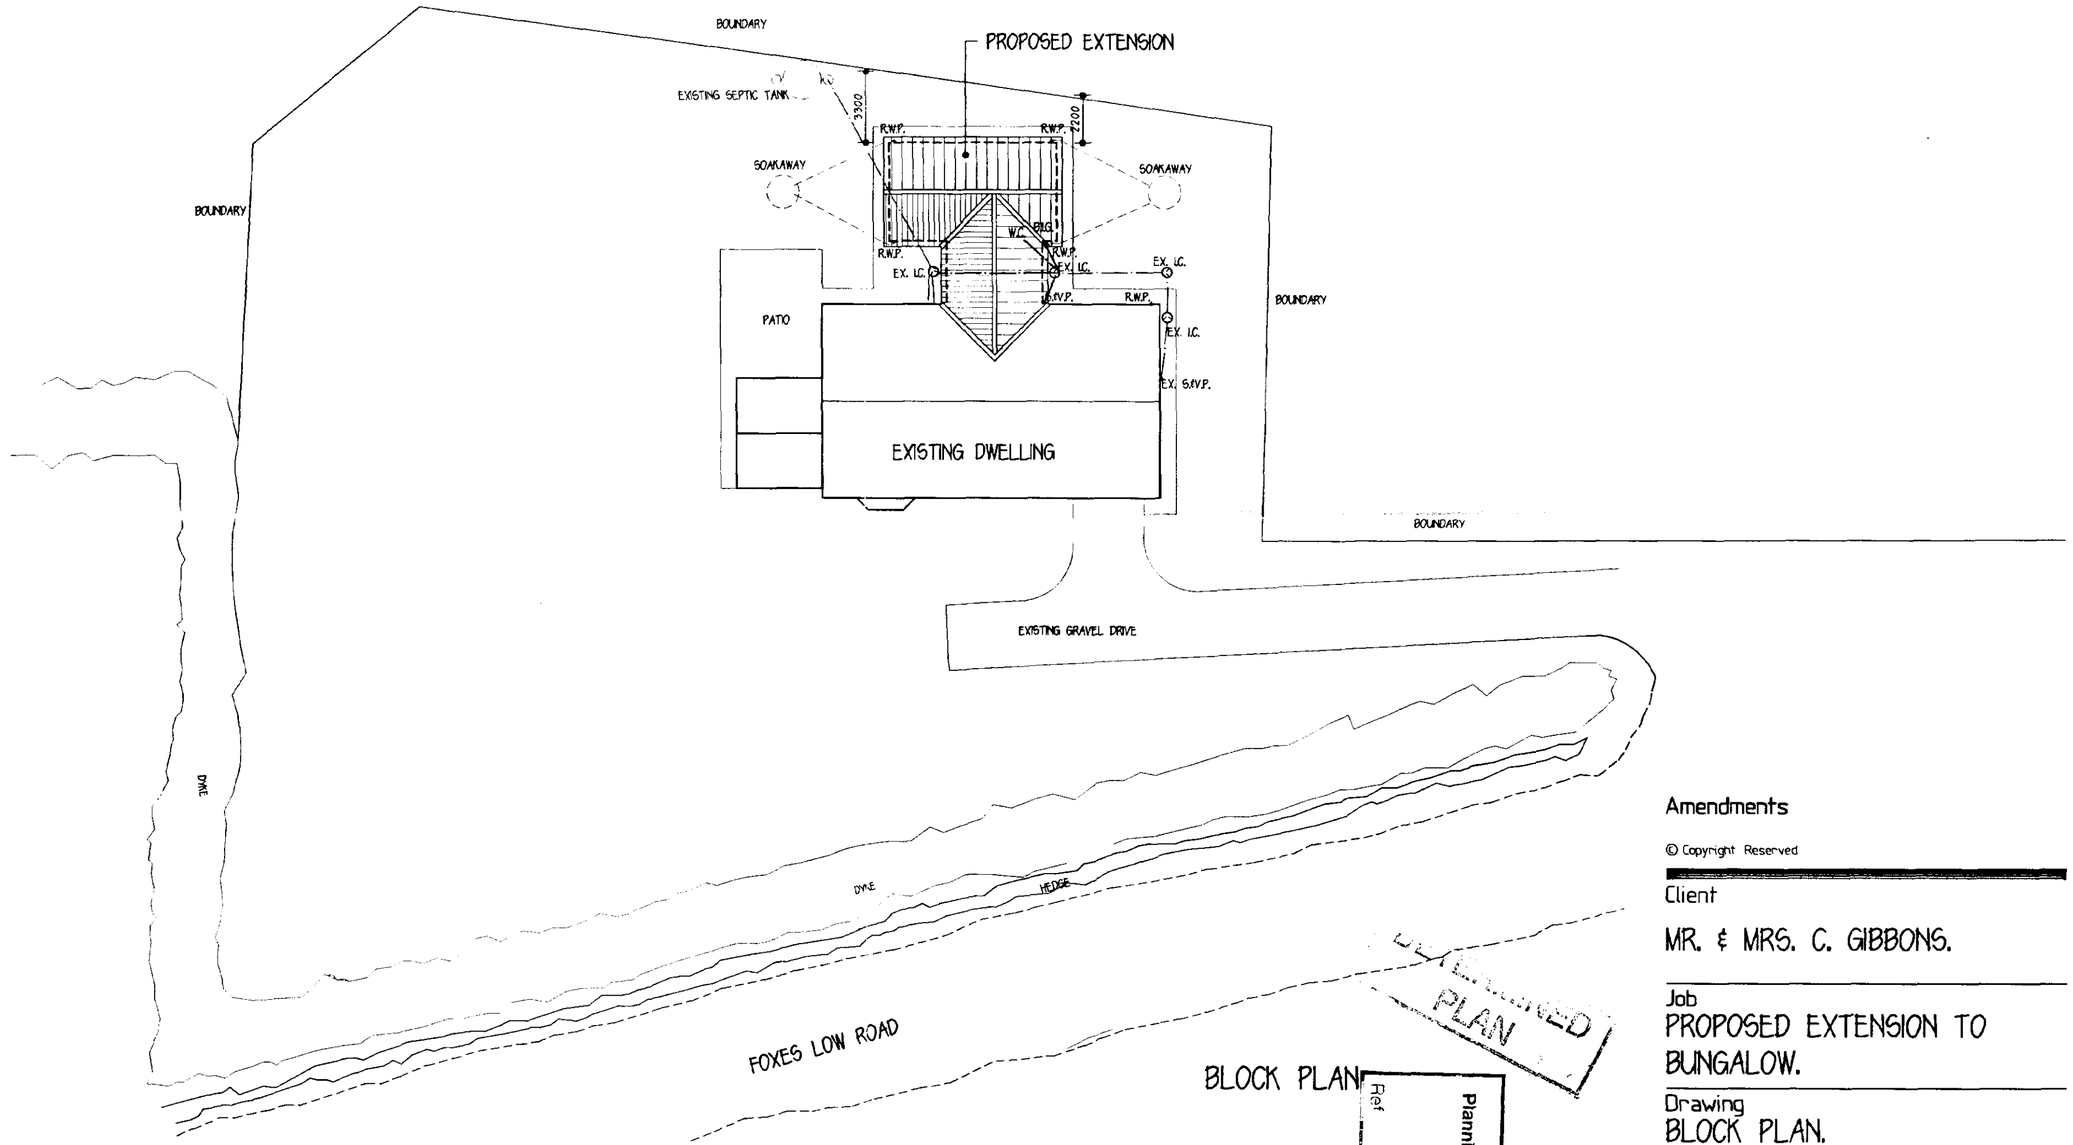

BLOCK PLAN

SHDC Planning & Development
14 MAR 2002
Ref 0308/02

Amendments

© Copyright Reserved

Client
MR. & MRS. C. GIBBONS.

Job
PROPOSED EXTENSION TO BUNGALOW.


Drawing
BLOCK PLAN.

Scale
1:200, 1:2500


Date
MAR'02

Drawing No.
CJG/2002/06


Rev.

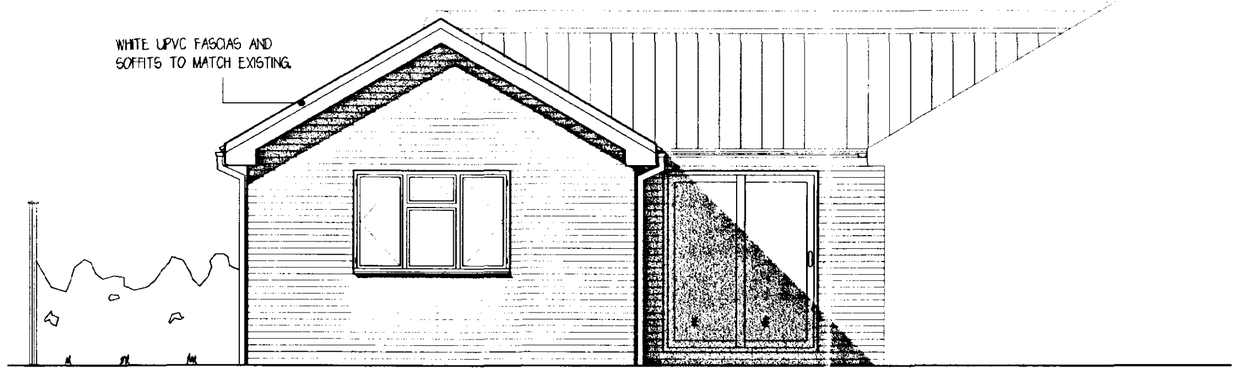


SOUTH WEST ELEVATION

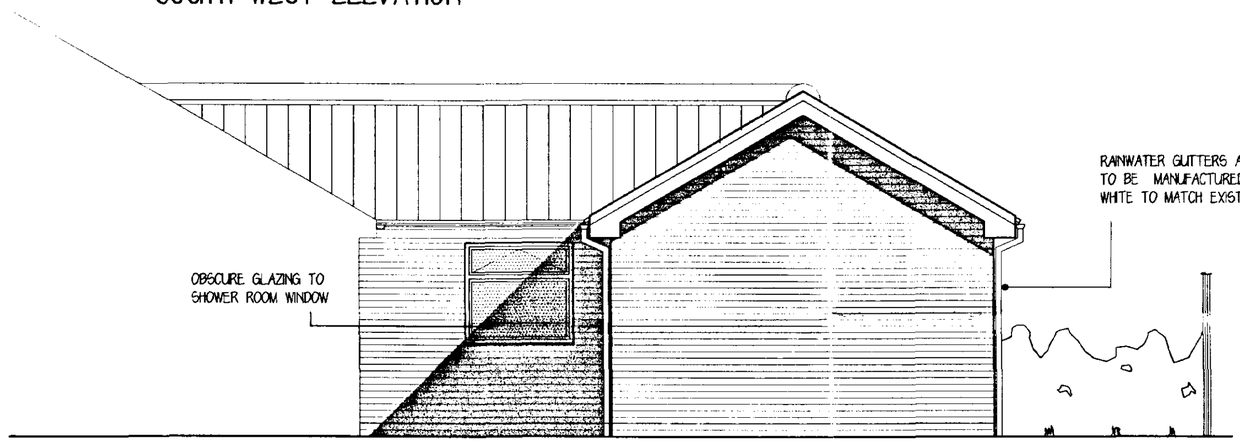

NORTH EAST ELEVATION

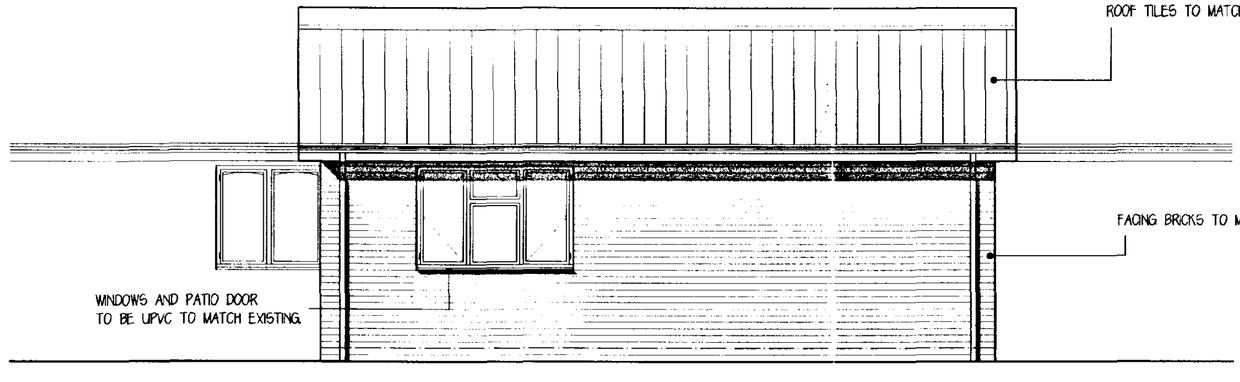

NORTH WEST ELEVATION

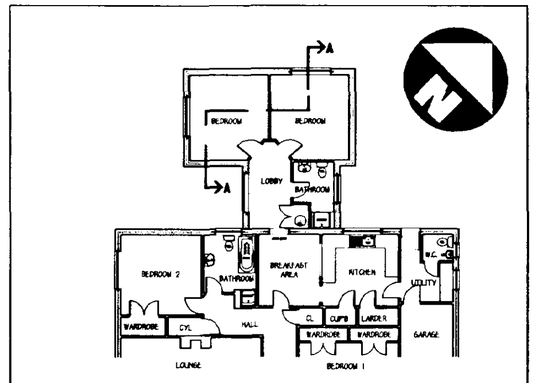

DETERMINED PLAN
Rec'd
14 MAR 2002
Planning & Development
SHDC
03038/02

Amendments

© Copyright Reserved

Client

MR. & MRS. C. GIBBONS.

Job

PROPOSED EXTENSION TO BUNGALOW.

Drawing

PROPOSED ELEVATIONS OF EXTENSION.

Scale	Date
1:50	MAR'02

Drawing No. CJG/2002/07

Rev.