
NEIL DOWLMAN
Architecture

SHDC
Planning & Development
19 APR 2010
Ref: 0316-10

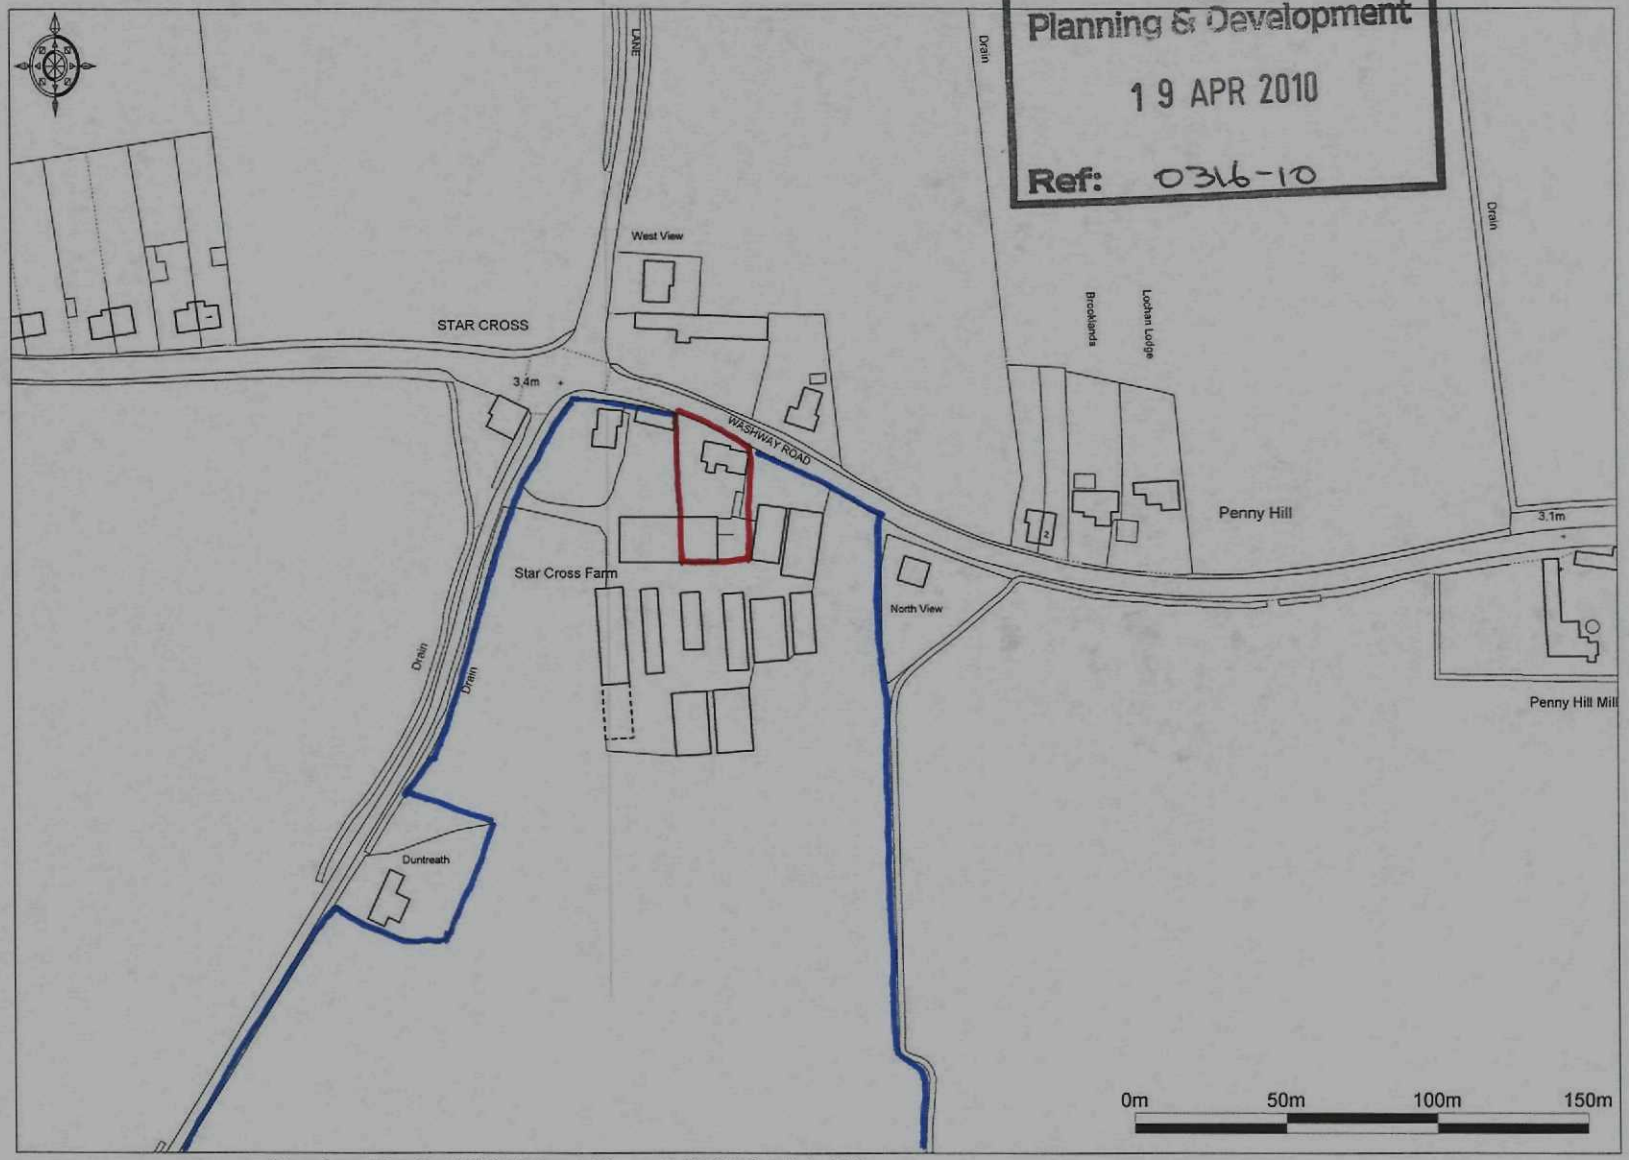

Ordnance Survey © Crown Copyright 2010. All rights reserved. Licence number 100020449. Plotted Scale - 1:2500

Promap®

NEIL DOWLMAN ARCHITECTURE LTD LICENCE NO. 100040661

© Design Copyright reserved. Written consent must be obtained before copying or reproducing this drawing. Do not scale this drawing, use figured dimensions only. Contractors are responsible for taking and checking site dimensions. Any discrepancy must be reported to the Architectural Technologist immediately.


NORTH.




107.36.
6.9.

22.85
137.11 total


61.71.
×2
8.96 - TRADITIONAL GABLE DEPTH MATCHES EXISTING DWELLING

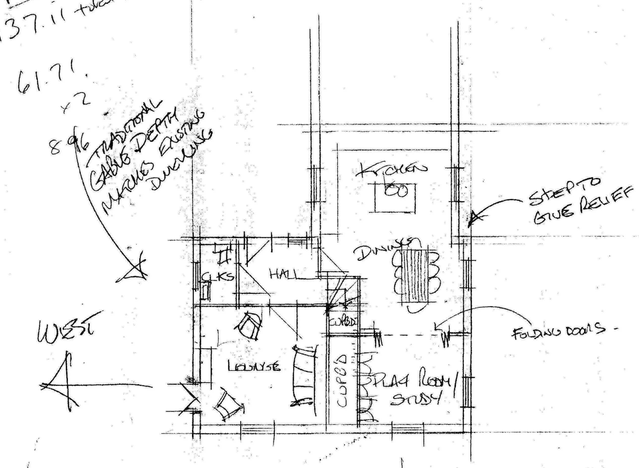

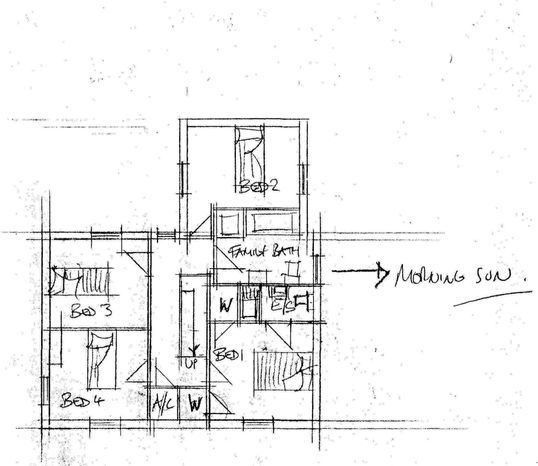

SCALE 0 1M 3M
0 3'3" 10'...

TRADITIONAL BAY WIDTH - MATCHES EX DWELLING

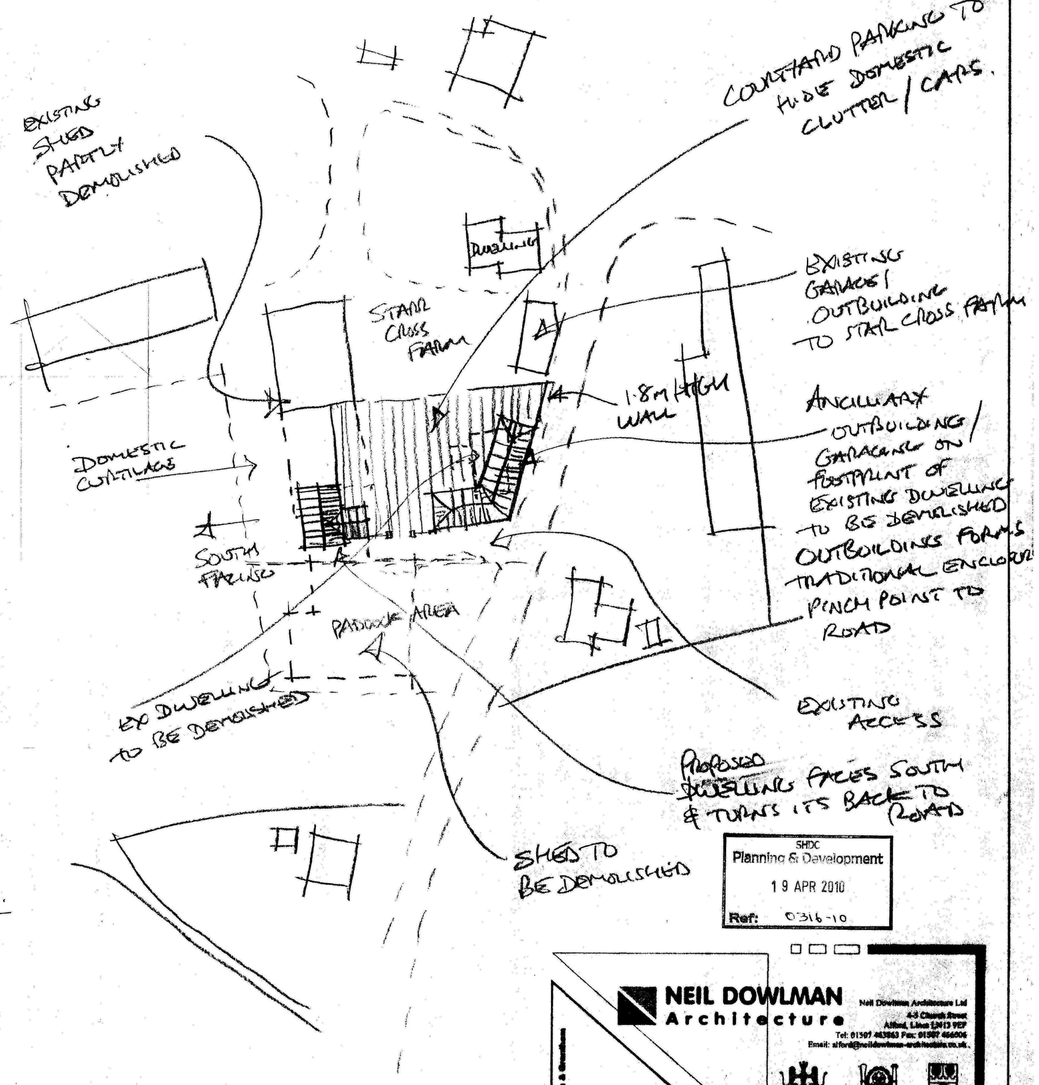

SHDC
Planning & Development
19 APR 2010
Ref: 0316-10

NEIL DOWLMAN
Architecture
Neil Dowlman Architecture Ltd
4-5 Church Street
Alford, Lincs LN13 9EP
Tel: 01507 463863 Fax: 01507 466606
Email: alford@neildowlman-architecture.co.uk
Members of The Royal Institute of British Architects
Members of British Institute of Architectural Technologists
Chartered Building Engineer
Chartered Architects * Architectural Technologists
Designers * Building Engineers * Project Managers
Planning Supervisors * Party wall Surveyors * Access Consultants
Offices also Boston & Grantham
www.neildowlman-architecture.co.uk

Client: MR & MRS A. GOODLEY
Status: PLAN & 1:500

Project: PROPOSED REPLACEMENT DWELLING STARCROSS FARM HOLBEACH
Date: JAN '10
Drawn by:
Drawing No: 3/2801/03SK


Title: CONCEPT DESIGN.
Revision

The Drawing Group Ltd

© Design Copyright reserved. Written consent must be obtained before copying or reproducing this drawing. Do not scale this drawing, use figured dimensions only. Contractors are responsible for taking and checking site dimensions. Any discrepancy must be reported to the Architectural Technologist immediately.


LEGEND / NOTES COLUMN :

Rev A: Land levels added as per survey 22.02.10 MD

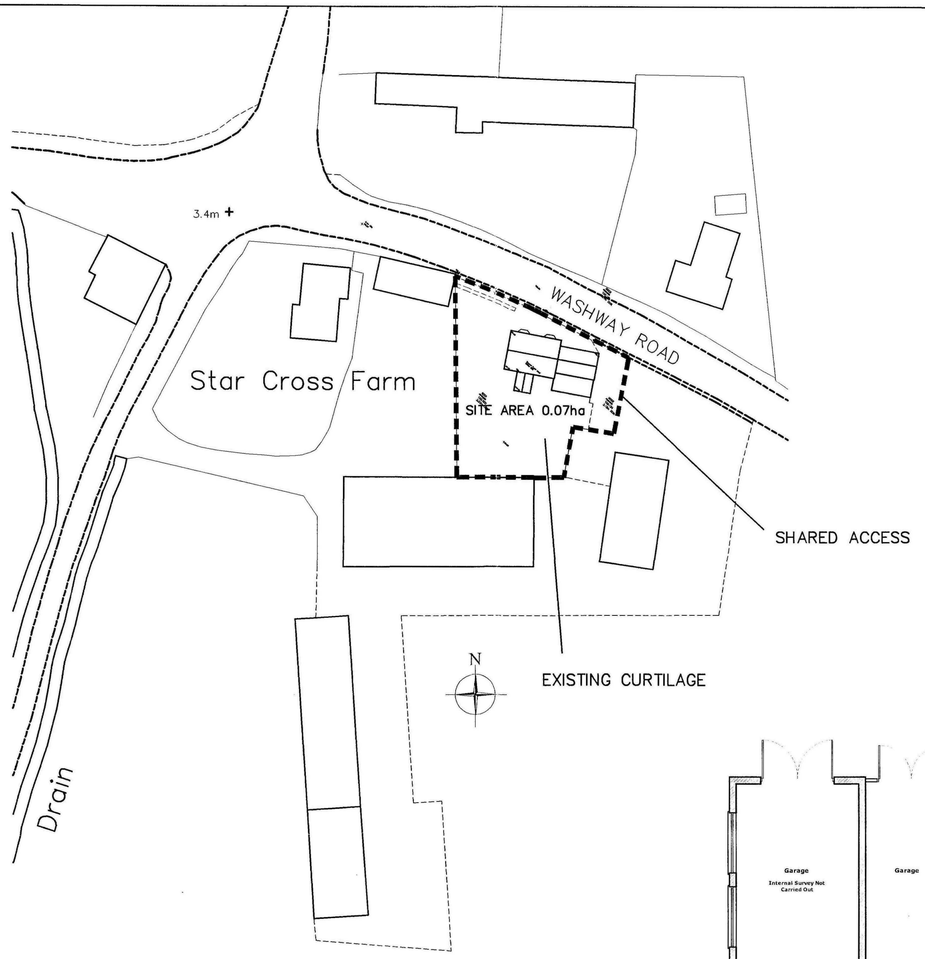

EXISTING BLOCK PLAN

SCALE 1:500

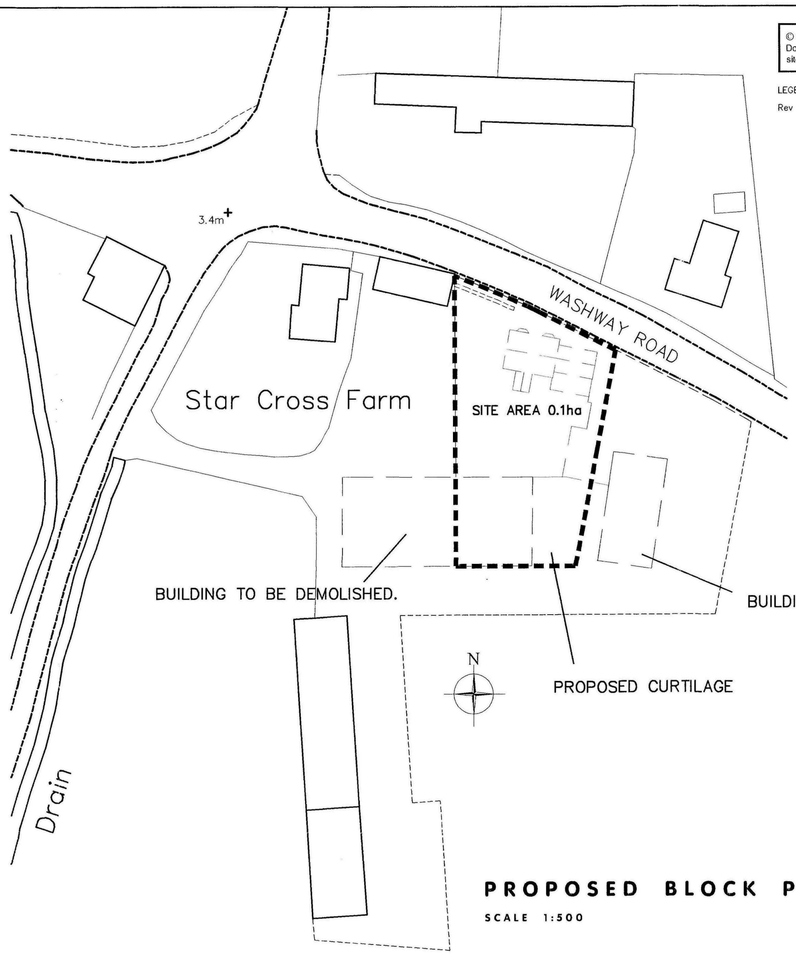


PROPOSED BLOCK PLAN

SCALE 1:500


1:100 0 1 2 3 4 5 m

1:500 0 2.5 5 10 15 25 m

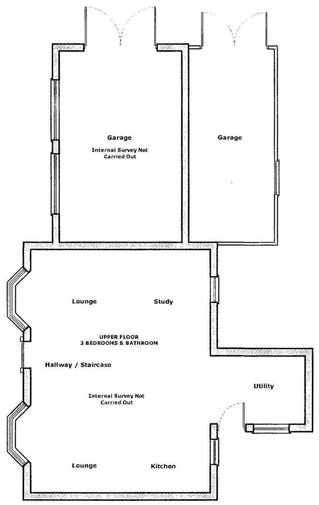


FLOOR LAYOUT

SCALE 1:100

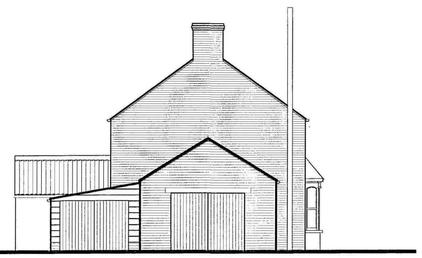


EAST ELEVATION

SCALE 1:100

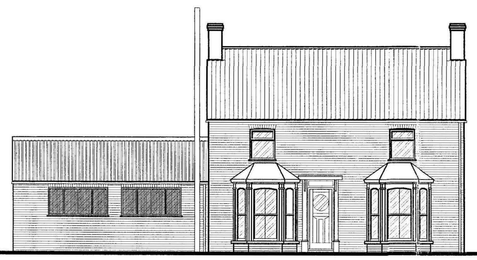


NORTH ELEVATION

SCALE 1:100

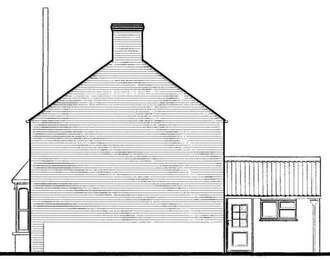

WEST ELEVATION

SCALE 1:100

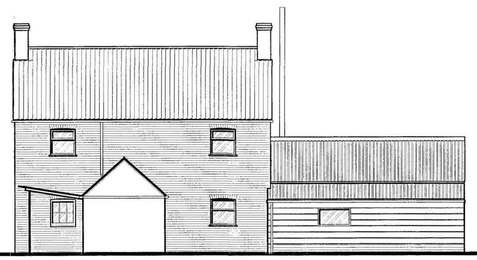

SOUTH ELEVATION

SCALE 1:100

A1

NEIL DOWLMAN | Architecture
www.neildowlman-architecture.co.uk
CREATIVE DESIGN FOR YOUR FUTURE
chartered architects | chartered architectural technologists
building engineers | designers | project managers
surveyors | access consultants



SHDC
Planning & Development
19 APR 2010
Ref: S/36-10

Neil Dowlman Architecture Ltd
4-5 Church Street Alford Lincs LN13 9EF
T 01507 463863 F 01507 466006
E alford@neildowlman-architecture.co.uk
Offices also at:
Louth T 01507 601155 | Boston T 01205 357272
Grantham T 01476 574242 | Skegness T 01754 880080

Client
Mr & Mrs A Goodley

Project
Proposed replacement Dwelling
Starcroos Farm Cottage,
Washway Road. Penny Hill.
Holbeach.
Lincolnshire.

Title
Existing Site Survey.
.

Scale
As Shown.

Date
January 2010.

Drawn By
MGD.

Checked By
ND.

Drawing No.
B\2401 - 01.

Revision
A.

Z:\Admin\Client Files\GOODLEY - B2401\Drawings\B2401-Goodley Ex Site Survey.dwg, 01/04/2010 12:53:50