

ALL DIMENSIONS AND SETTING OUT ARE TO BE VERIFIED ON SITE AND ALL DISCREPANCIES REFERRED TO THE ARCHITECT BEFORE WORK COMMENCES. ..... COPYRIGHT RESERVED


REV. DATE DESCRIPTION

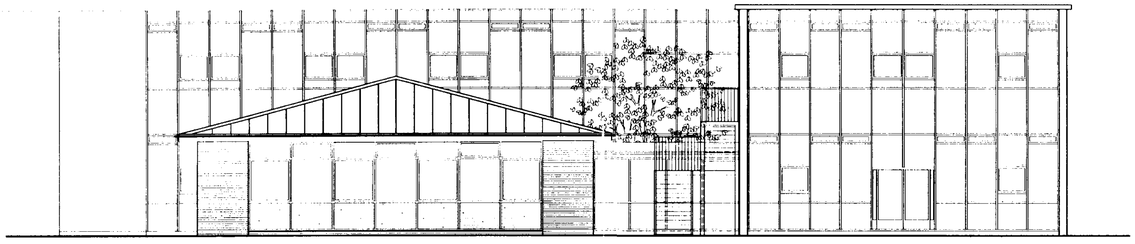


SOUTH ELEVATION

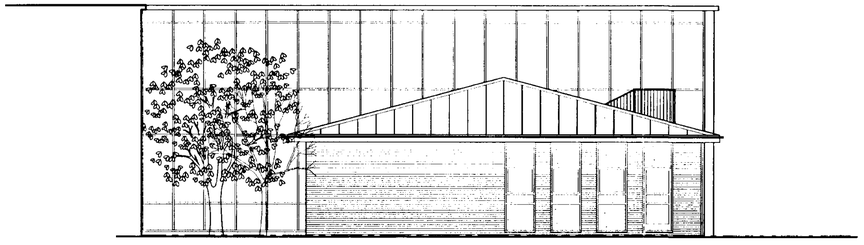

WEST ELEVATION

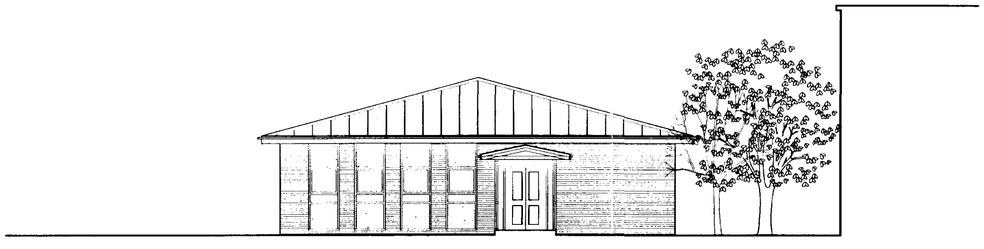


EAST ELEVATION / SECTION

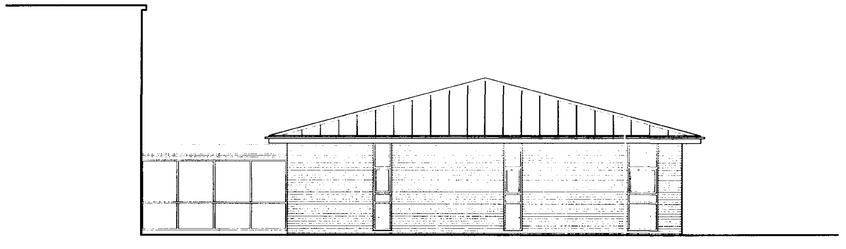

NORTH ELEVATION

NEW EXTENSION (STAGE 1)

PLAN

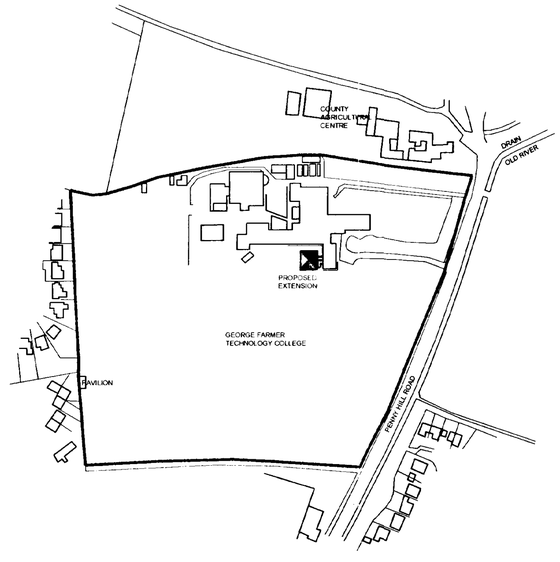

AMENDED PLAN
Ref. A1

SHDC
Planning & Development
07 AUG 2003
Ref 0323/01

client
GEORGE FARMER TECHNOLOGY COLLEGE

project
NEW STAFF FACILITIES
HOLBEACH
LINCOLNSHIRE

drawing
GENERAL ARRANGEMENT

scale	date	drawn	checked
1:100	JULY 03	CPD	AJH


drawing no. 5693G/16

revision


JOHN ROBERTS ARCHITECTS LIMITED
ARCHITECTS DESIGN AND PLANNING CONSULTANTS
1 James Street Lincoln LN2 1QD Tel 01522 533441 Fax 01522 512888

ALL DIMENSIONS AND SETTING OUT ARE TO BE VERIFIED ON SITE AND ALL DISCREPANCIES REFERRED TO THE ARCHITECT BEFORE WORK COMMENCES —— COPYRIGHT RESERVED


REV.	DATE	DESCRIPTION

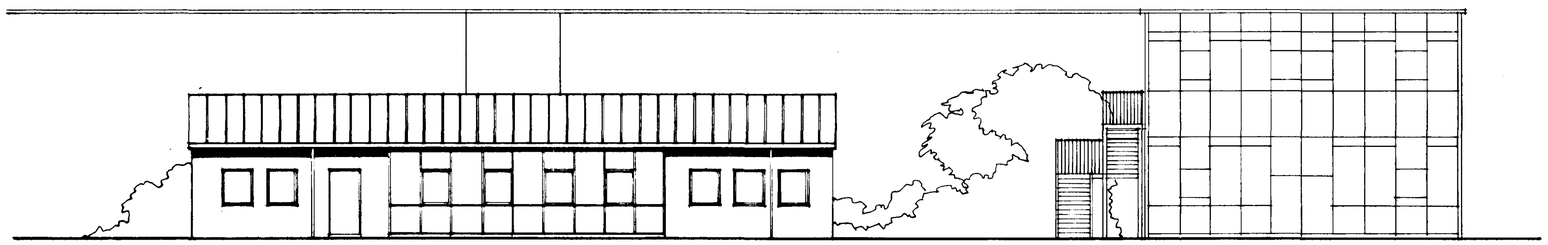


SOUTH ELEVATION

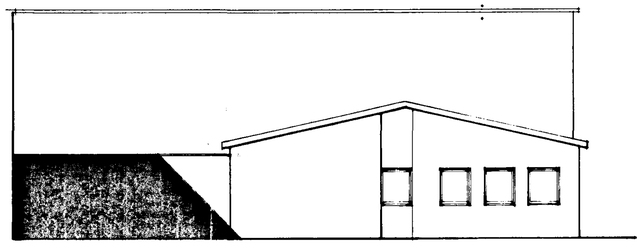


WEST ELEVATION

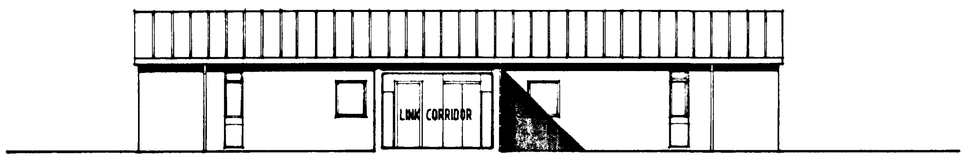


NORTH SECTIONAL ELEVATION

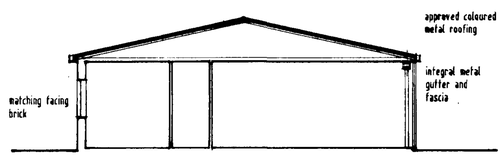


SECTION A-A

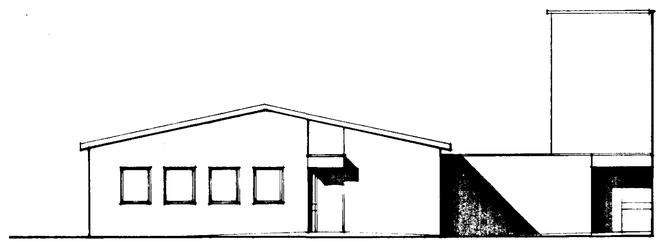

EAST ELEVATION

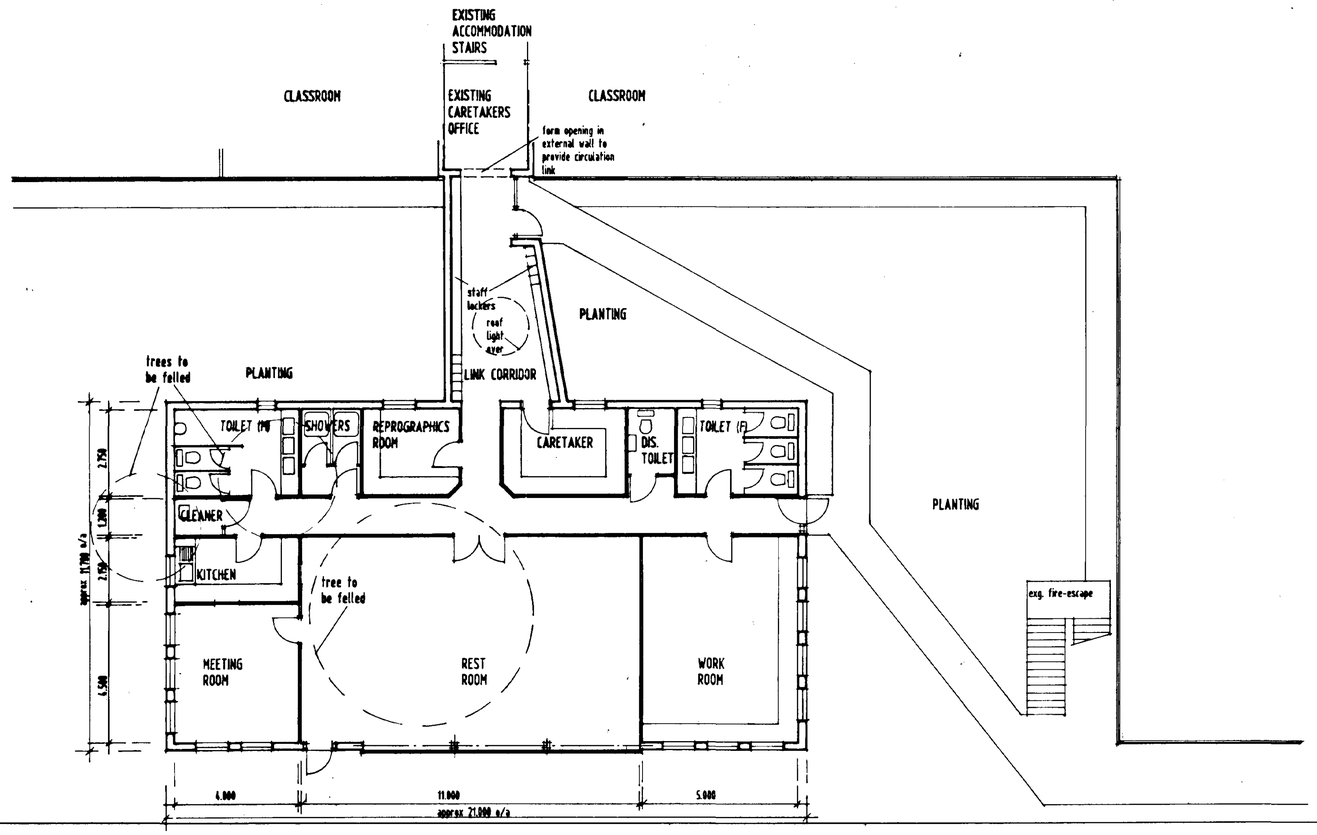

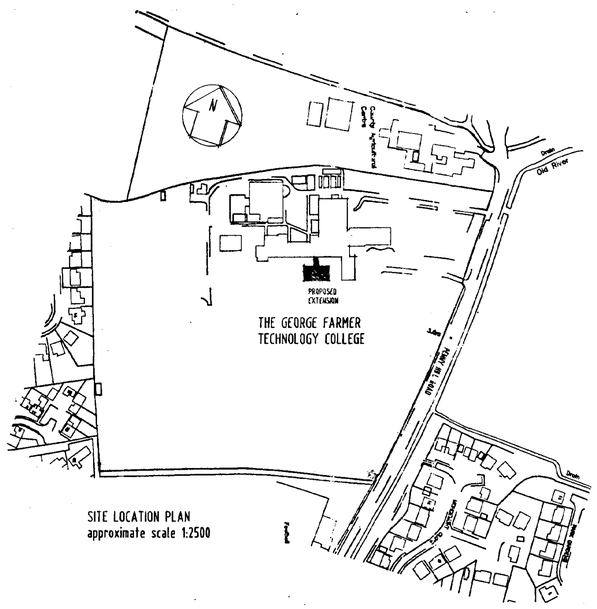

SITE LOCATION PLAN
approximate scale 1:2500

SOUTH HOLLAND DC
HOUSING & PLANNING
19 MAR 2001
Ref. 0323/01

DETERMINED
PLAN

client
THE GOVERNORS OF
THE GEORGE FARMER TECHNOLOGY COLLEGE
HOLBEACH, LINCOLNSHIRE

project
STAFF FACILITIES

drawing
PROPOSALS

scale	date	drawn	checked
1:100	MARCH '01		

drawing no. 5639G/11 revision

JOHN ROBERTS ARCHITECTS LIMITED
ARCHITECTS DESIGN AND PLANNING CONSULTANTS
1 James Street Lincoln LN2 1QD Tel. 01522 533441 Fax 01522 512888