
# SURVEY


HEIGHTS IN METRES

15

D DISTRICT

EAST ELLOE No 2 E D

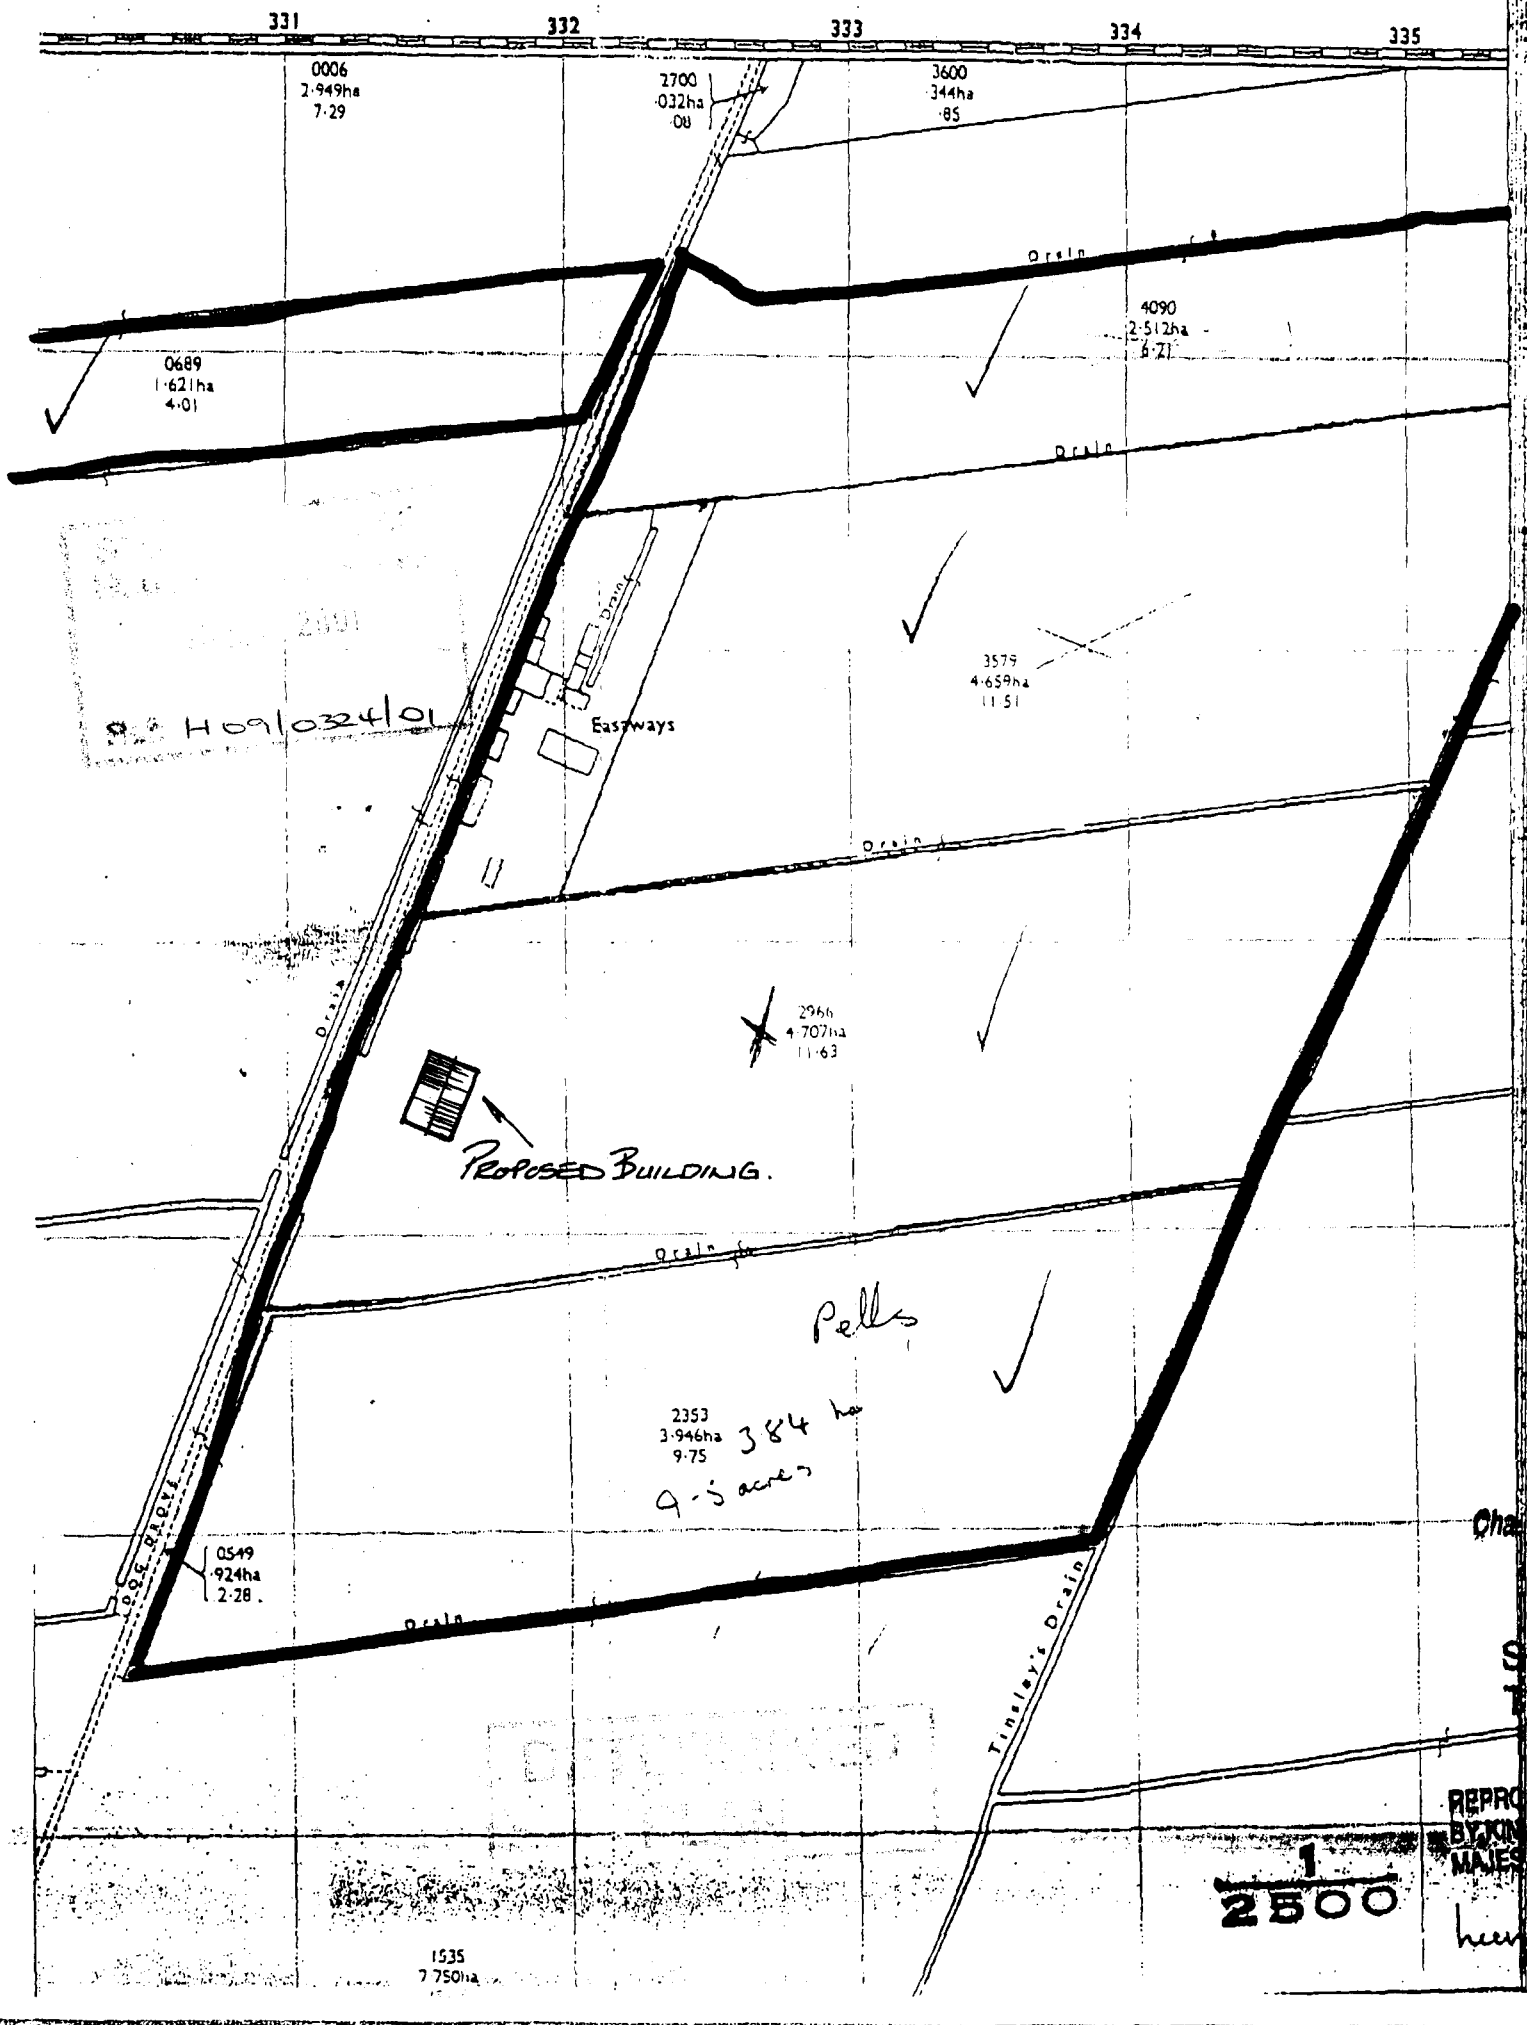

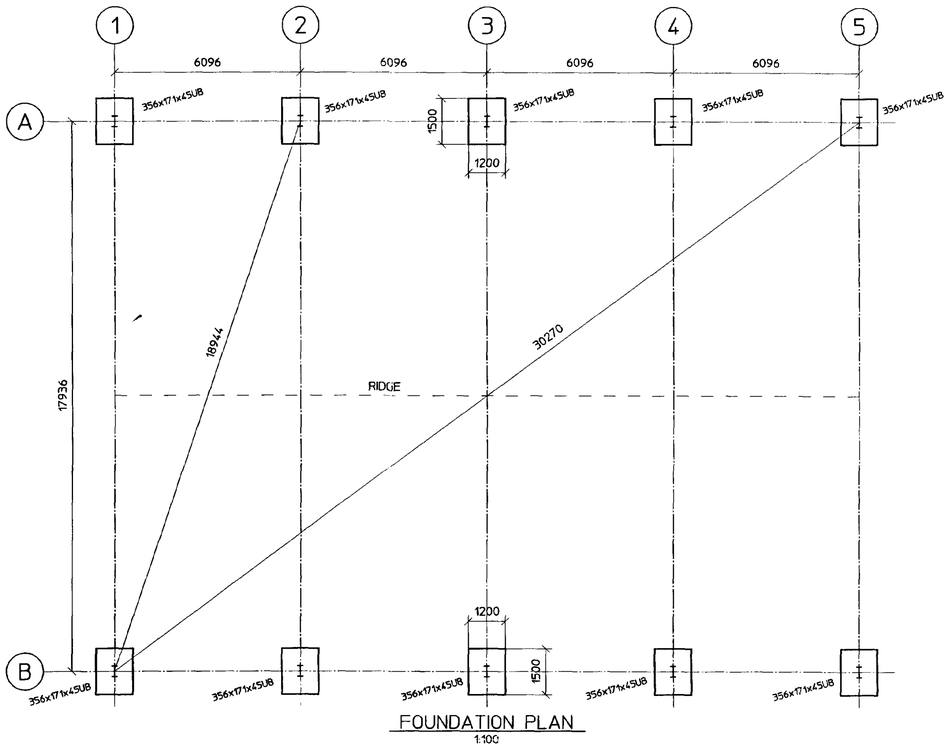


FOUNDATION PLAN
1:100


BUILDING DESIGN ALLOWS FOR SOIL BEARING CAPACITY OF 150 kN/sqm. CLIENT TO CONFIRM ACTUAL CAPACITY.

STEELWORK SHOTBLAST TO BS SA 2.5 PAINTED 75 MICRONS ZINC PHOSPHATE HIGH BUILD PRIMER COLOUR GREEN BS 14-C-39.


2 METRE CLEARANCE REQUIRED TO FULL PERIMETER OF BUILDING FOR SAFE ERECTION.

ALL DIMENSIONS ARE FROM CENTRE TO CENTRE OF STEELWORK ON FOUNDATION PLAN.


ALL CONCRETE SUPPLIED BY CUSTOMER

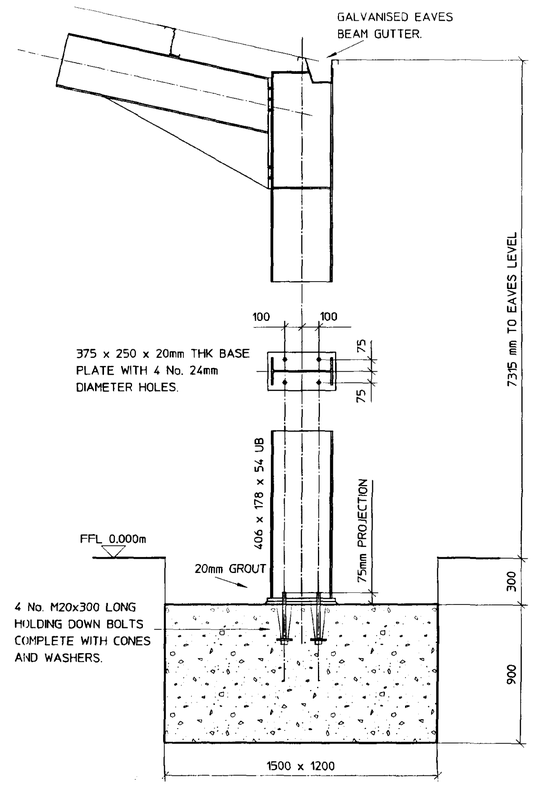


FOUNDATION DETAIL FOR MAIN COLUMN ON LINE (A) AND (B)

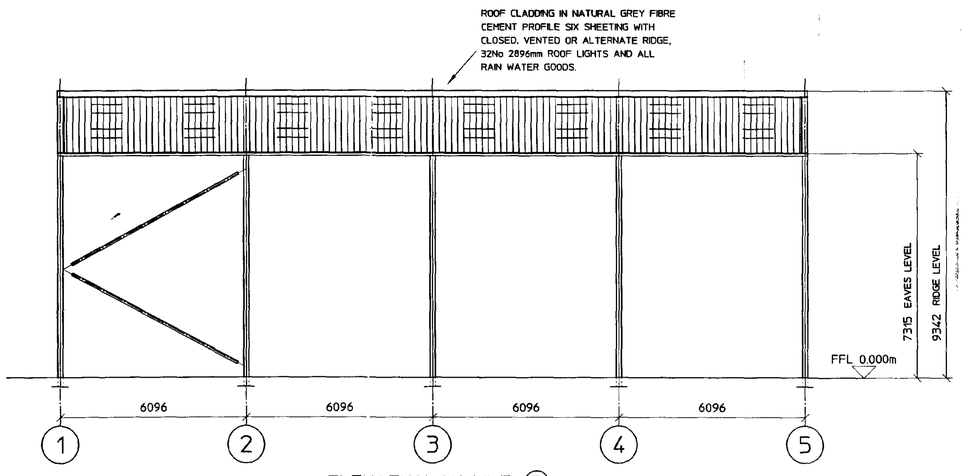


ELEVATION ON LINE (B)
OPPOSITE HAND LINE (A)
1:100

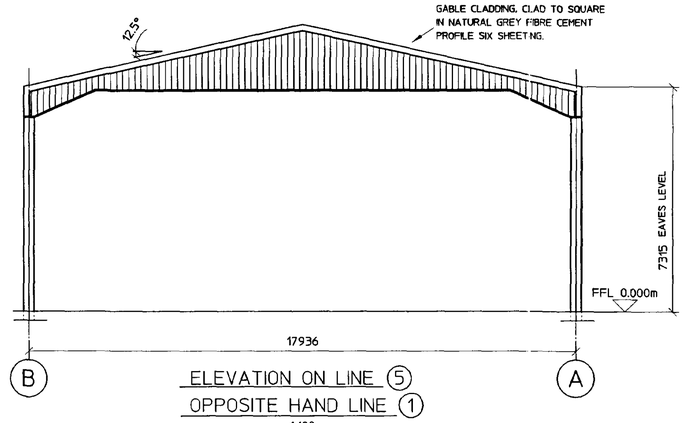


ELEVATION ON LINE (5)
OPPOSITE HAND LINE (1)
1:100


DEVELOPMENT CONTROL
PLANNING
19 MAR 2001
Ref. H01/0324/01



DETERMINED PLAN


| No | | Chkd | Appd | Date |
|---|---|---|---|---|
| | | | | |

REVISIONS

PROPOSED FOUNDATION PLAN AND ELEVATIONS FOR :-
MR HALL ASH FARM EASTWAYS, DOG GROVE, HOLBEACH,
SPALDING, LINCOLNSHIRE, PE12 0RZ.


SHUFFLEBOTTOM LIMITED
Cross Hands Business Park, Cross Hands, Llanelli
Carmarthenshire, SA14 6RE
Tel 01269 831 831 Fax 01269 831 031


| DRAWN | TRACED | CHECKED | APPROVED | DATE | SCALE |
|---|---|---|---|---|---|
| JULIAN HOWELLS | | | | 16/3/01 | AS SHOWN |

DRAWING No. LS01/03/11/D1