



North Elevation (1:100)

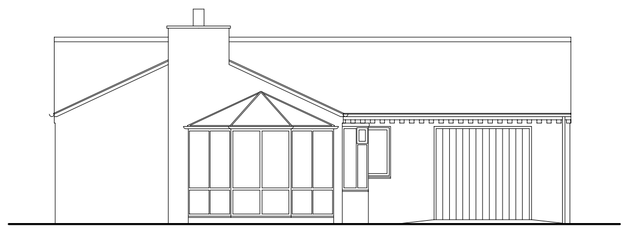


East Elevation (1:100)




South Elevation (1:100)

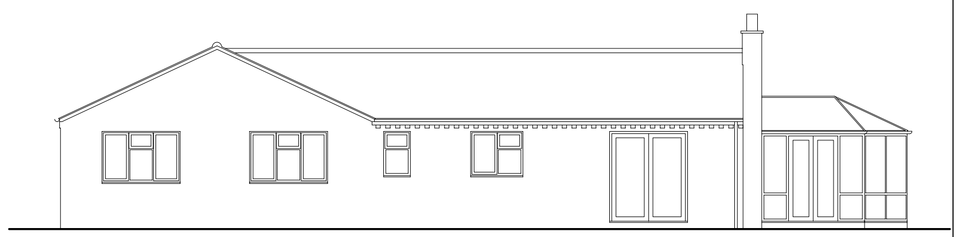


West Elevation (1:100)

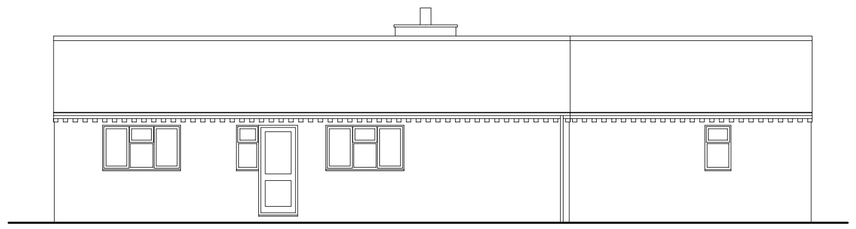


North Elevation (1:100)

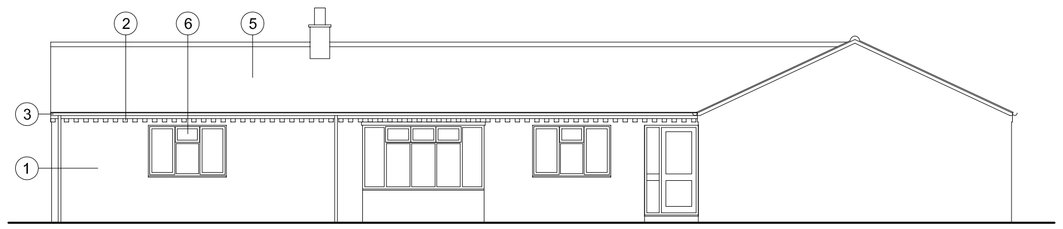


East Elevation (1:100)

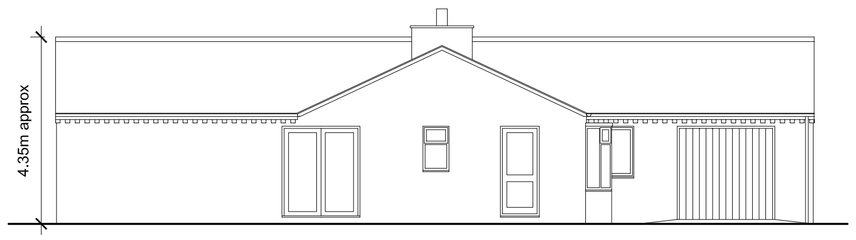


South Elevation (1:100)

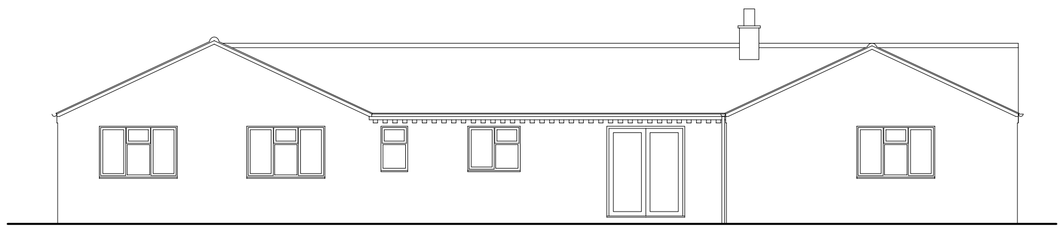

West Elevation (1:100)

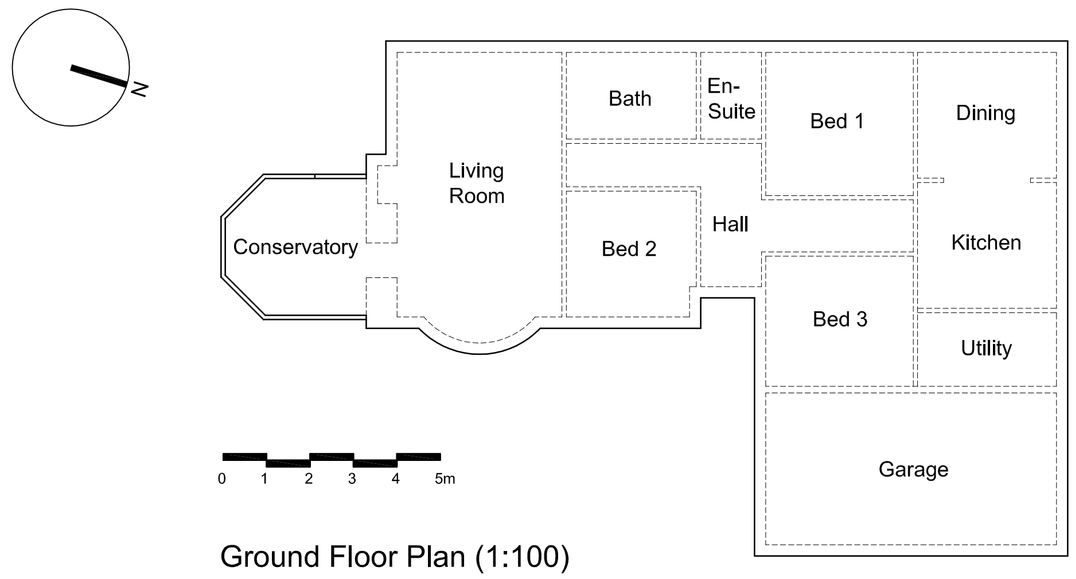

Ground Floor Plan (1:100)

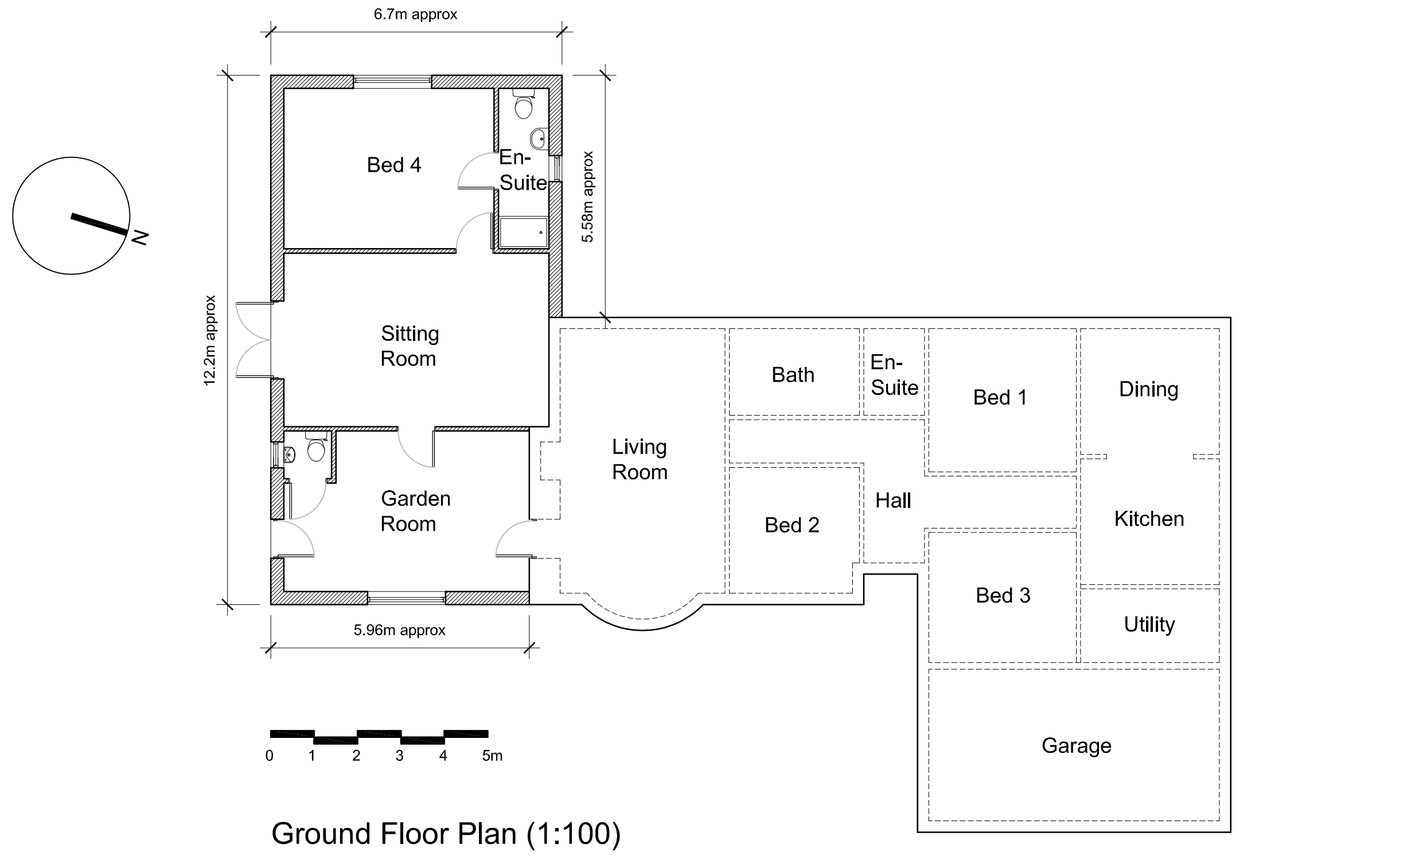

Ground Floor Plan (1:100)

Legend to materials:-

1 = Facing brick (red)


2 = Dentil detail (red)


3 = Plastic rainwater goods

4 = Timber windows & doors (stained)

5 = Concrete interlocking tiles

6 = Upvc windows & doors (woodgrain effect)

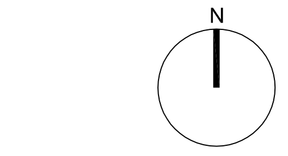

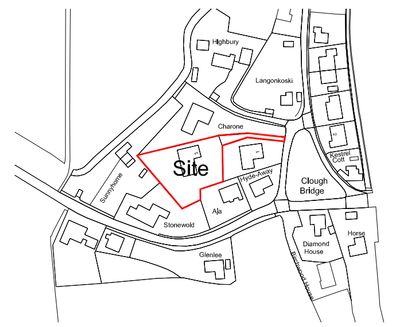

Location Plan (1:2500)

Do Not scale.

All dimensions to be checked on site by Main Contractor before the start of any work either on their own behalf or that of sub-contractors.

Revision:	Date:	Description:	Drw:	Chk:


Project:
3 Little Common Lane
Holbeach Clough
Spalding
Lincs

Drawing Title:
Existing & Proposed
Plans & Elevations

Client:
Mr & Mrs E G Sayer


Drawn:	Checked:	Date:	Scale:	Paper Size:
		20.03.15	As shown	A1

Job No.:	Dwg No.:	Stage:	Revision:
	01	Planning	

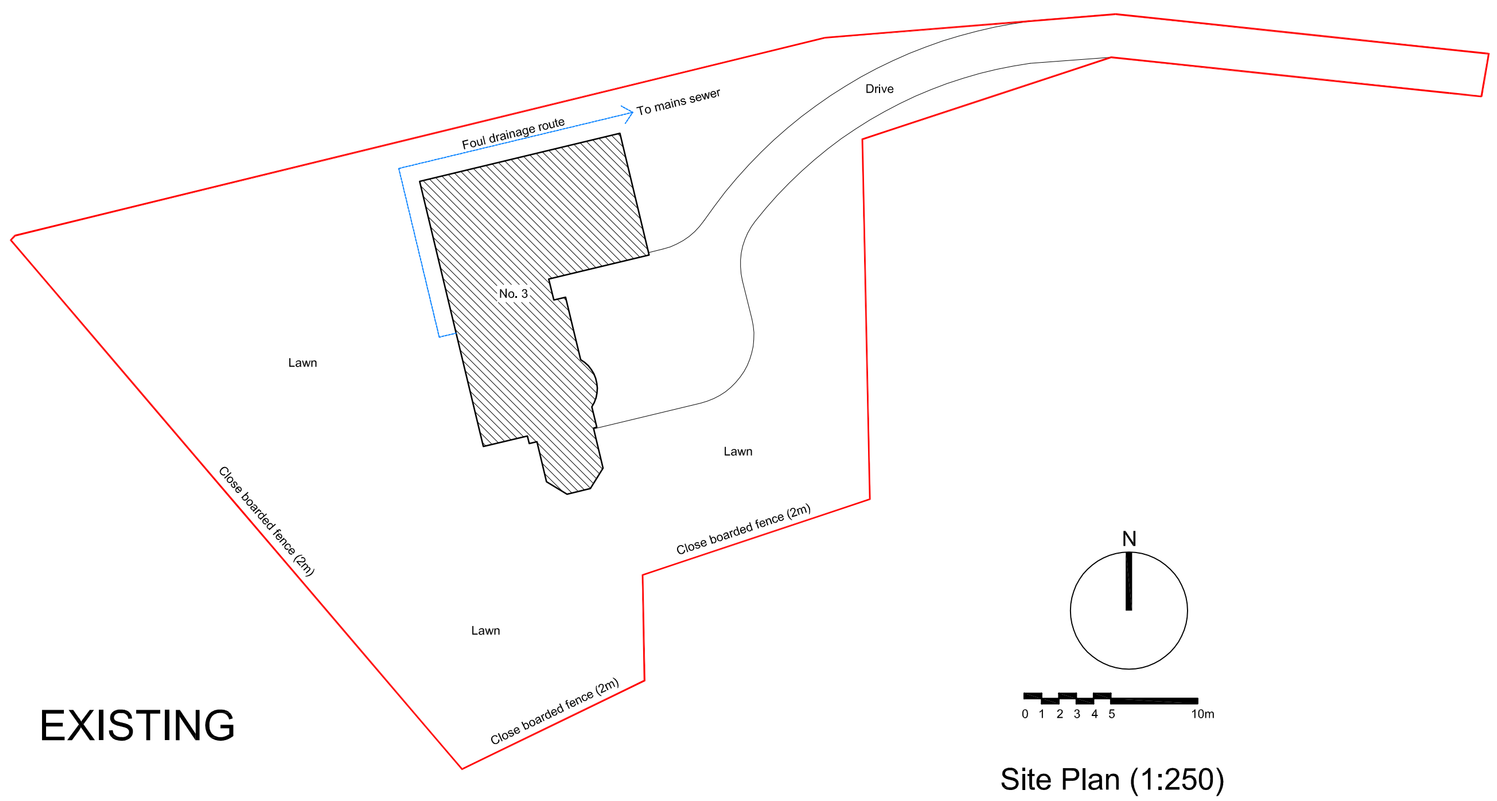

EXISTING

Site Plan (1:250)

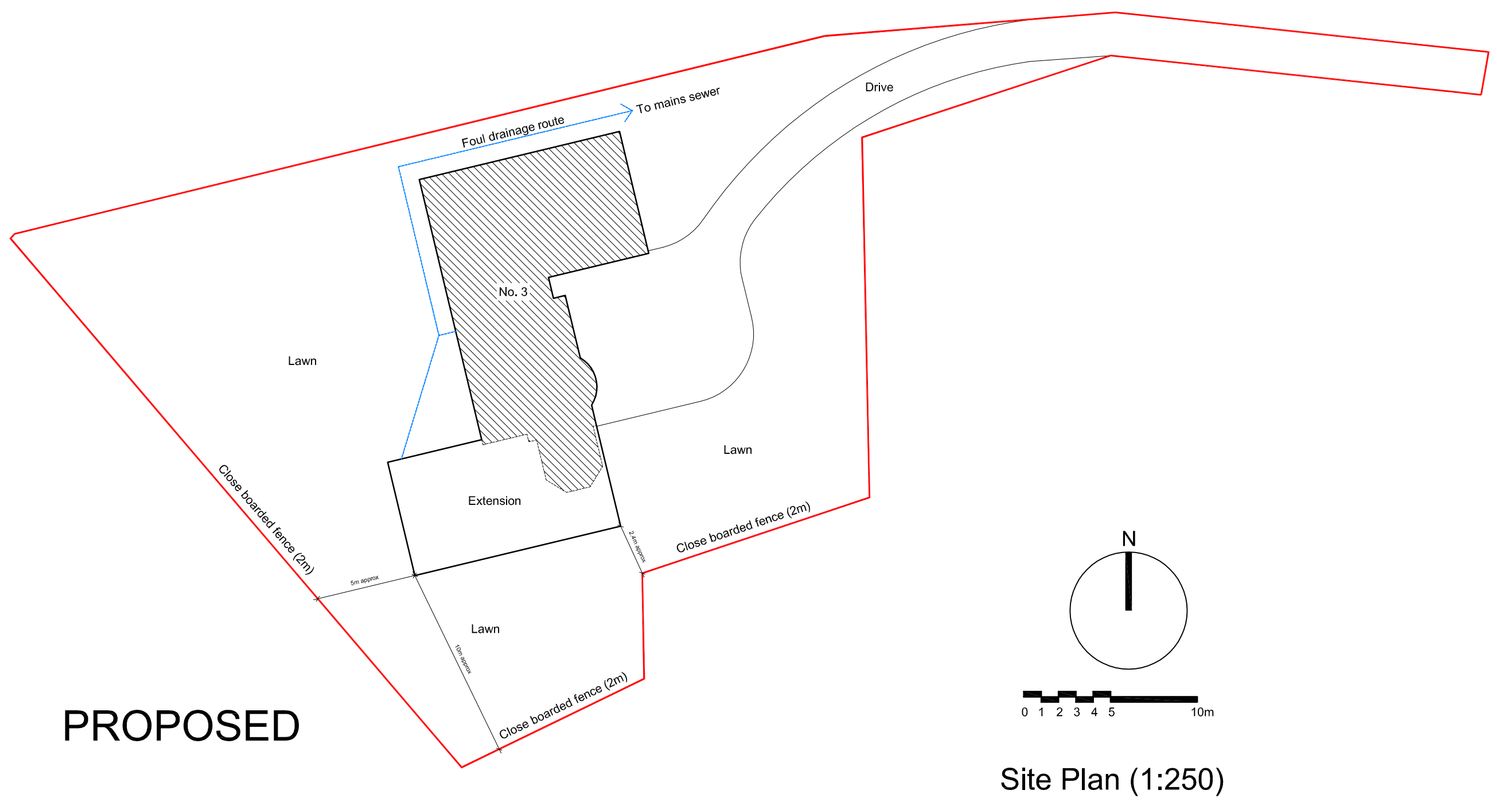

PROPOSED

Site Plan (1:250)