
N

0 30m 50m

FOR PLANNING PURPOSES ONLY

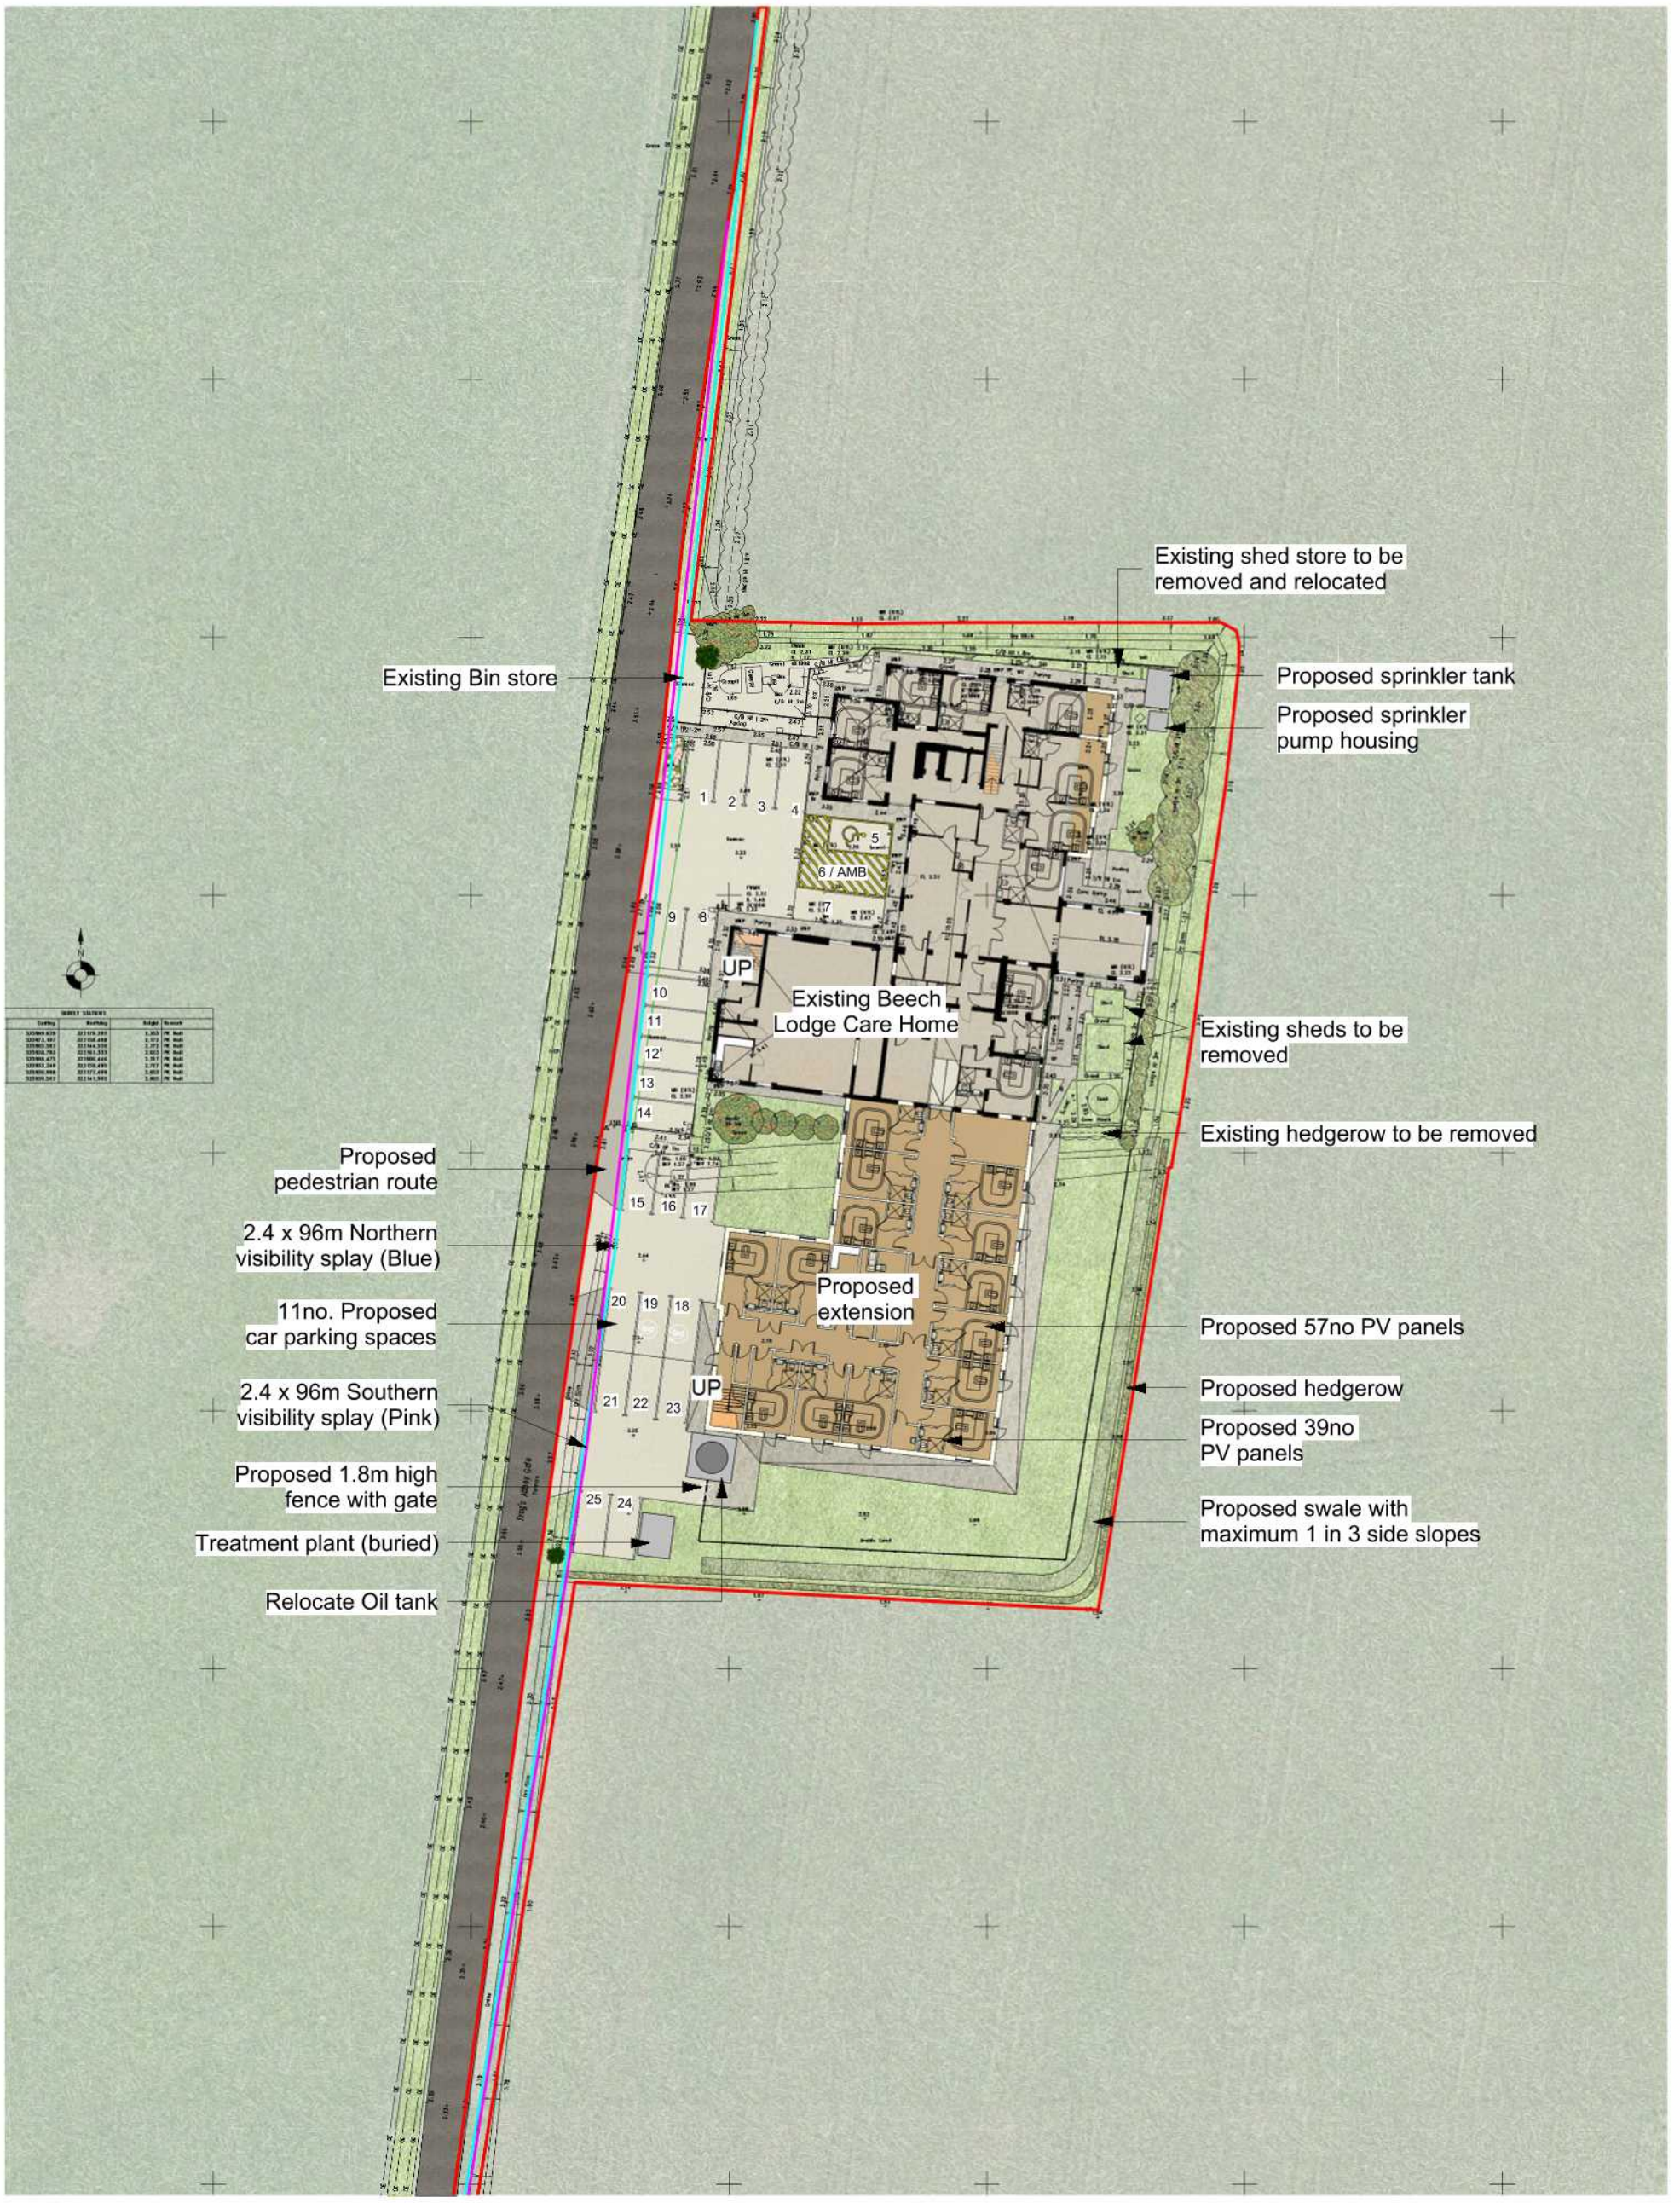

(10) 004

Proposed Site Plan (GF)

1 : 500

Date	Rev	Comment
14.08.2026	3C	Amended to Highway Comments
06.07.2026	3B	Amended to Highway Comments
23.06.2026	3A	Planning Issue

Client: Country Court Care

Project Title: Proposed two storey extension to Beech Lodge Care Home, Frog's Abbeygate, Holbech, PE12 8QJ

Drawing Title: Proposed Site Plan (GF)

Size: A3

Status: Stage 3

Date: 14.08.2026

Scale: 1 : 500

Project No. 0451

Drawing No. 004

Rev: 3C

Series: 10

LINESTYLE STUDIO
4 Pelham Court
Pelham Road
Nottingham NG5 1AP
+44 (0)115 727 0559
design@linestyle.co.uk
www.linestyle.co.uk

Dimensions and levels to be checked on site. The title, copyright and confidential information in this document belongs to LineStyle Studio. All rights reserved. You may not reproduce this document or disclose it to others without the written consent of LineStyle Studio