
0 5 m 10 m

FOR PLANNING PURPOSES ONLY

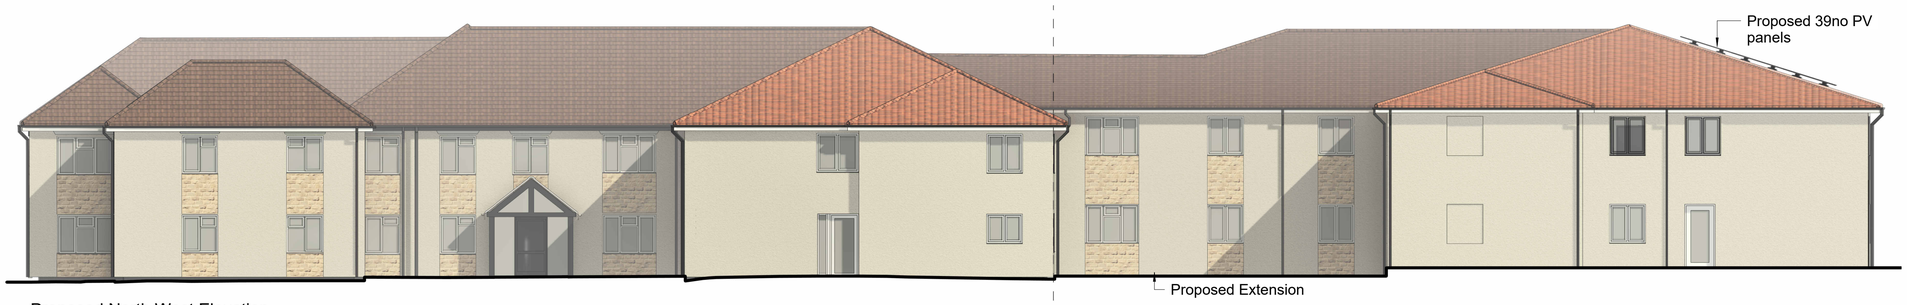


Proposed North West Elevation
1 : 100




Proposed South East Elevation
1 : 100



Proposed North East Elevation
1 : 100

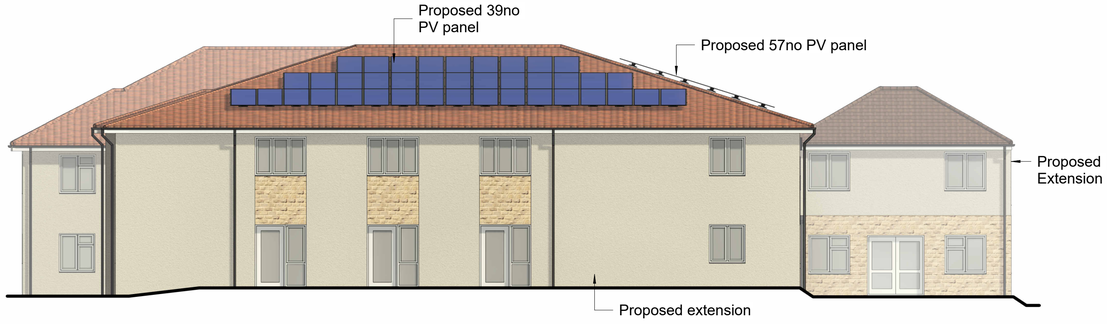

Proposed South West Elevation
1 : 100

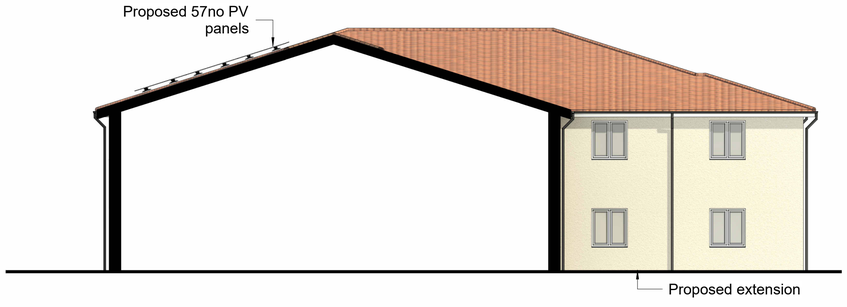

Proposed North East Courtyard
1 : 100

Date	Rev	Comment
20.02.2026	3C	Amended to clients comments
28.01.2025	3B	112 PV panels added
30.10.2024	3A	Planning Issue

Client: Country Court Care

Project Title: Proposed two storey extension to Beech Lodge Care Home, Frog's Abbeygate, Holbech, PE12 8QJ

Drawing Title: Proposed Elevations

Status: Stage 3 Size: A1

Date: 20.02.2026 Scale: 1 : 100

Project No. 0451

Drawing No. 001

Rev: 3C Series: 21

LINESTYLE STUDIO

4 Pelham Court
Pelham Road
Nottingham NG5 1AP
+44 (0)115 727 0559
design@linestyle.co.uk
www.linestyle.co.uk

Dimensions and levels to be checked on site. The title, copyright and confidential information in this document belongs to LineStyle Studio. All rights reserved. You may not reproduce this document or disclose it to others without the written consent of LineStyle Studio

(21) 001