PROPOSED SITE PLAN 1:200

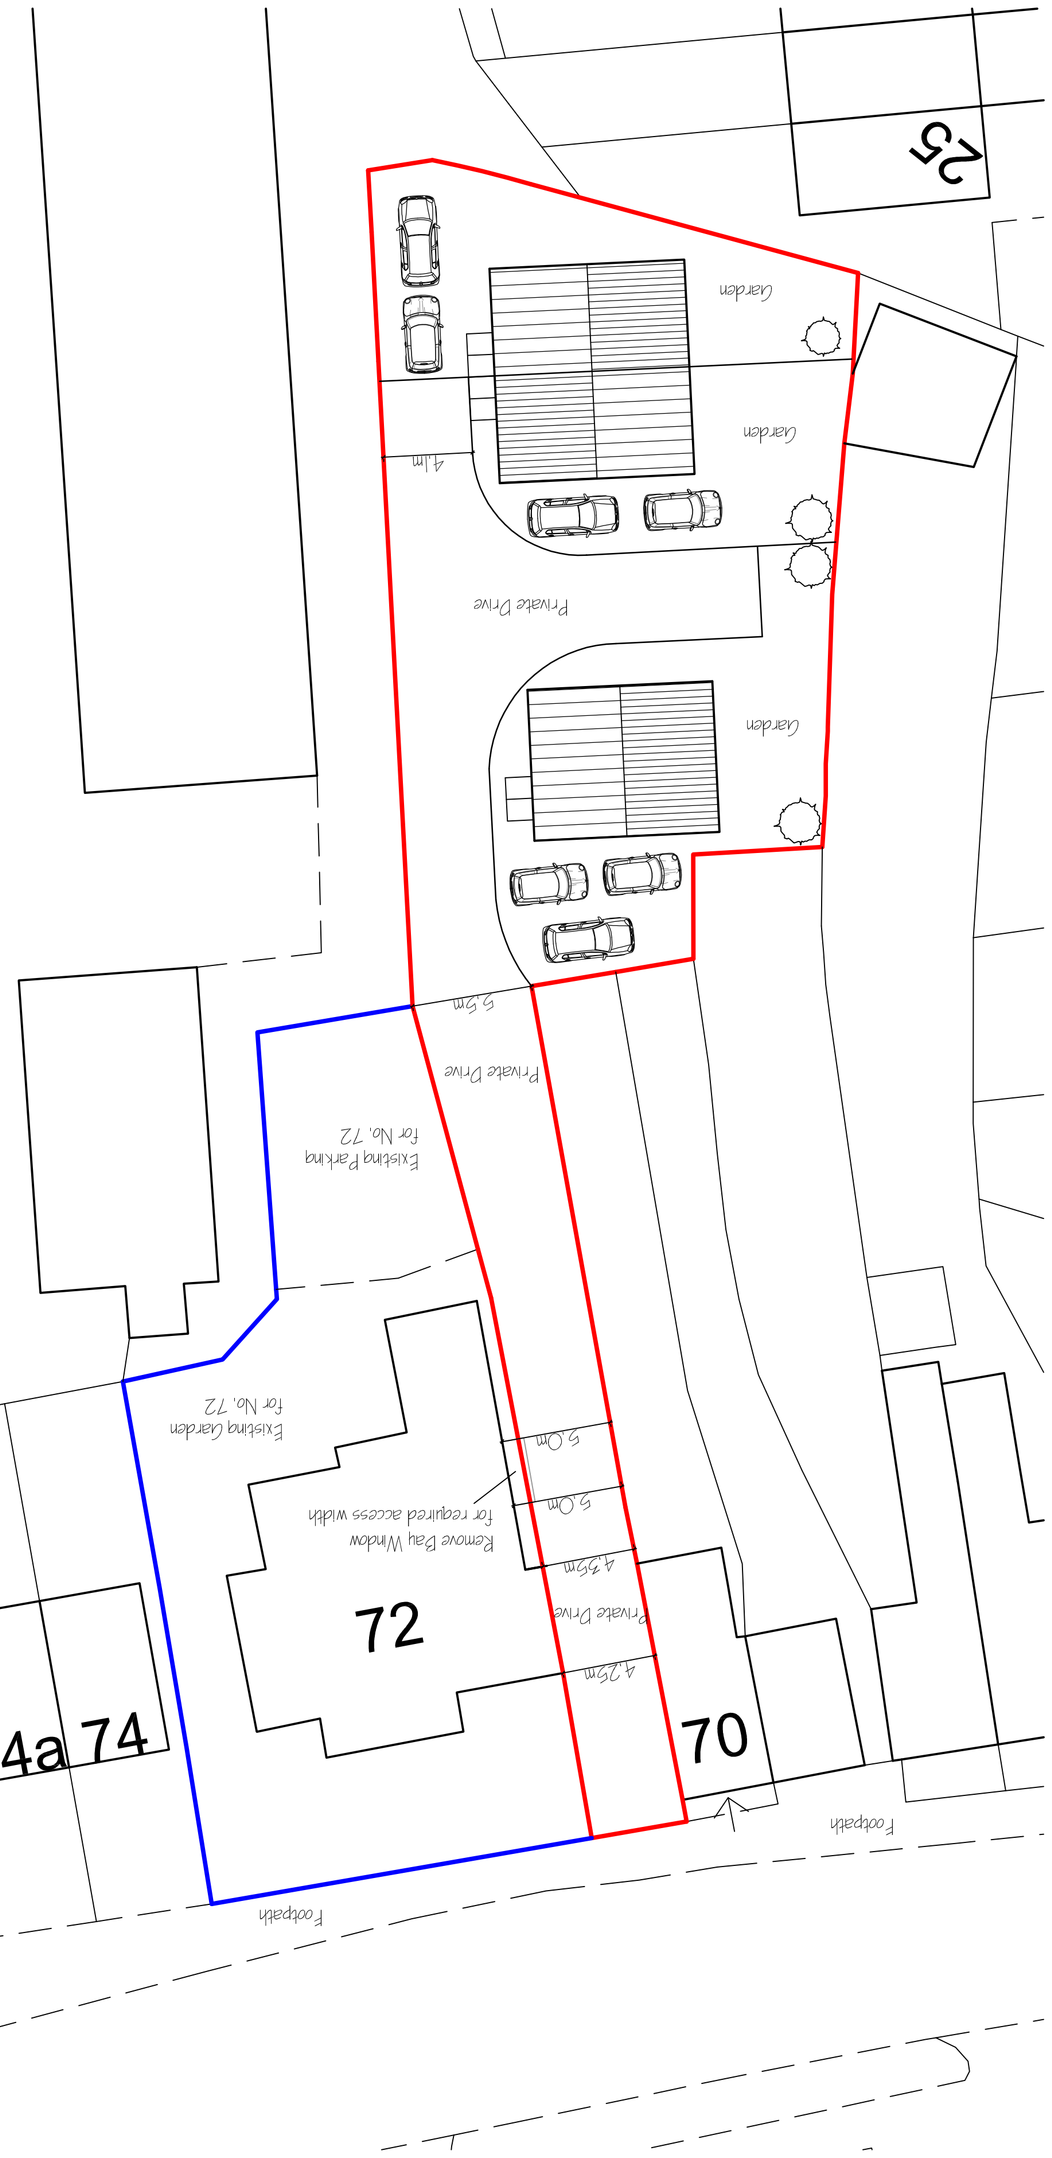

EXISTING SITE PLAN 1:200

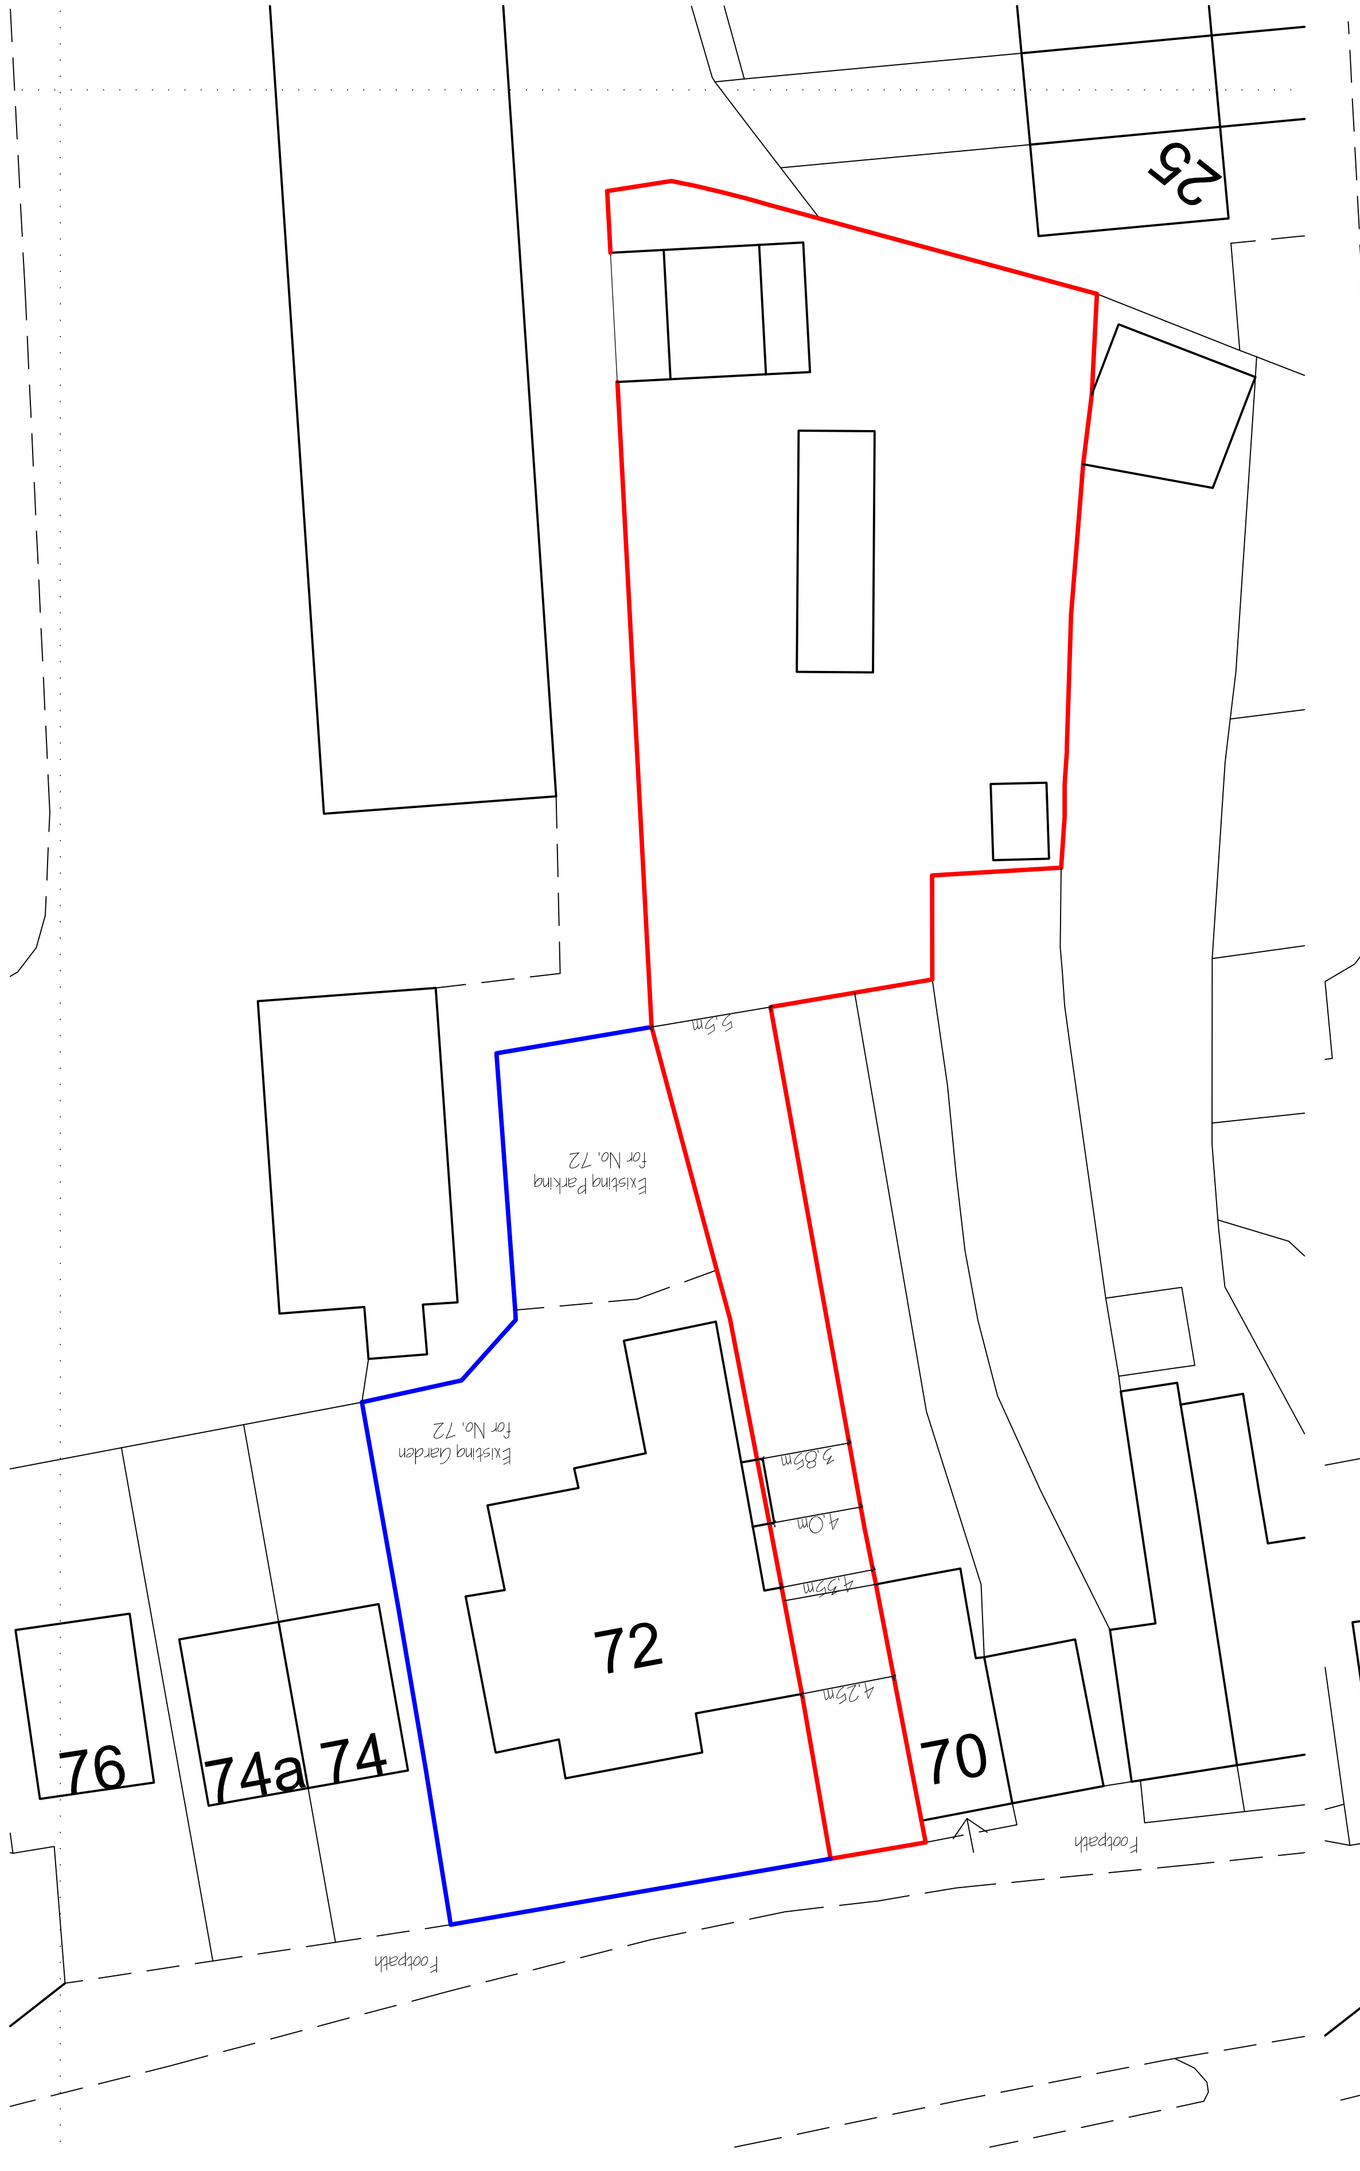

LOCATION PLAN 1:1250

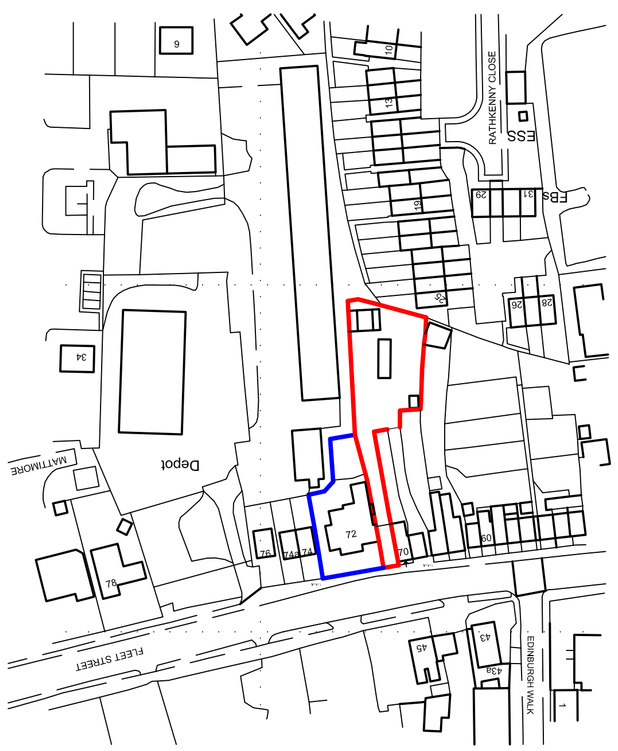

ref.	revision	date

G. R. MERCHANT LTD.
I.ENG AMICE FIWO

ARCHITECTURAL, STRUCTURAL AND LAND DRAINAGE CONSULTANTS

4 Wrights Mews
12A Park Road, Holbeach, Spalding, Lincs, PE12 7EE
Tel: 01406 490800
Fax: 01406 425744
E-Mail: gr.merchant@btconnect.com

Project
RESIDENTIAL DEVELOPMENT
REAR OF 72 FLEET STREET
HOLBEACH
LINCS. PE12 7AG.

Client
C. HOPEWELL.

Drawing
SITE & LOCATION PLANS

Job Ref.
9981-22.

Drawing No.
01.

Date
MARCH 2022

Drawn
S.L.D.

Scales
(AS STATED)

DO NOT SCALE FROM THIS DRAWING

This drawing is copyright and may not be altered, reused, photographed or used for any other purpose other than for which it is issued. The General Contractor is to check all dimensions on site and report any discrepancies to the Architect. All points shown on this drawing including buildings are based upon digital site conditions issued to the area. No responsibility can be accepted for abnormal conditions which may be discovered during construction unless reported to the Architect as that design amendments may be considered. Site soil surveys are recommended in respect of foundations to establish specific site conditions before foundation work is undertaken. This drawing is limited in the amount of information contained and does not purport to contain a full specification of the works. If in doubt for the purpose of obtaining Planning / Building Regulation approval, this drawing must not be used as a contract document alone. The works will not be supervised or inspected on site by G R Merchant or any representative thereof. It is the client or their appointed agents responsibility to control workmanship, subsidiary or movable, dimensions to specification, variations to contract etc./& materials to be new unless otherwise stated and components and materials etc. to be used fitted and installed etc. to strict accordance with manufacturers instruction and relevant codes of practice. Boundaries shall confirm to appropriate British standard specification or Code compliance to European code regulations. The Employer / Client shall ensure that the selected contractor is competent with Building Sites and Work places. The Employer / Client is advised that should the works need to comply with the Construction (Design and Management) Regulations an Employer/Client Principal Designer will be required. The works shall complete of the final is shown on this drawing and details. Party Wall etc. Act 1996 when building it close proximity to adjoining neighbours boundaries.