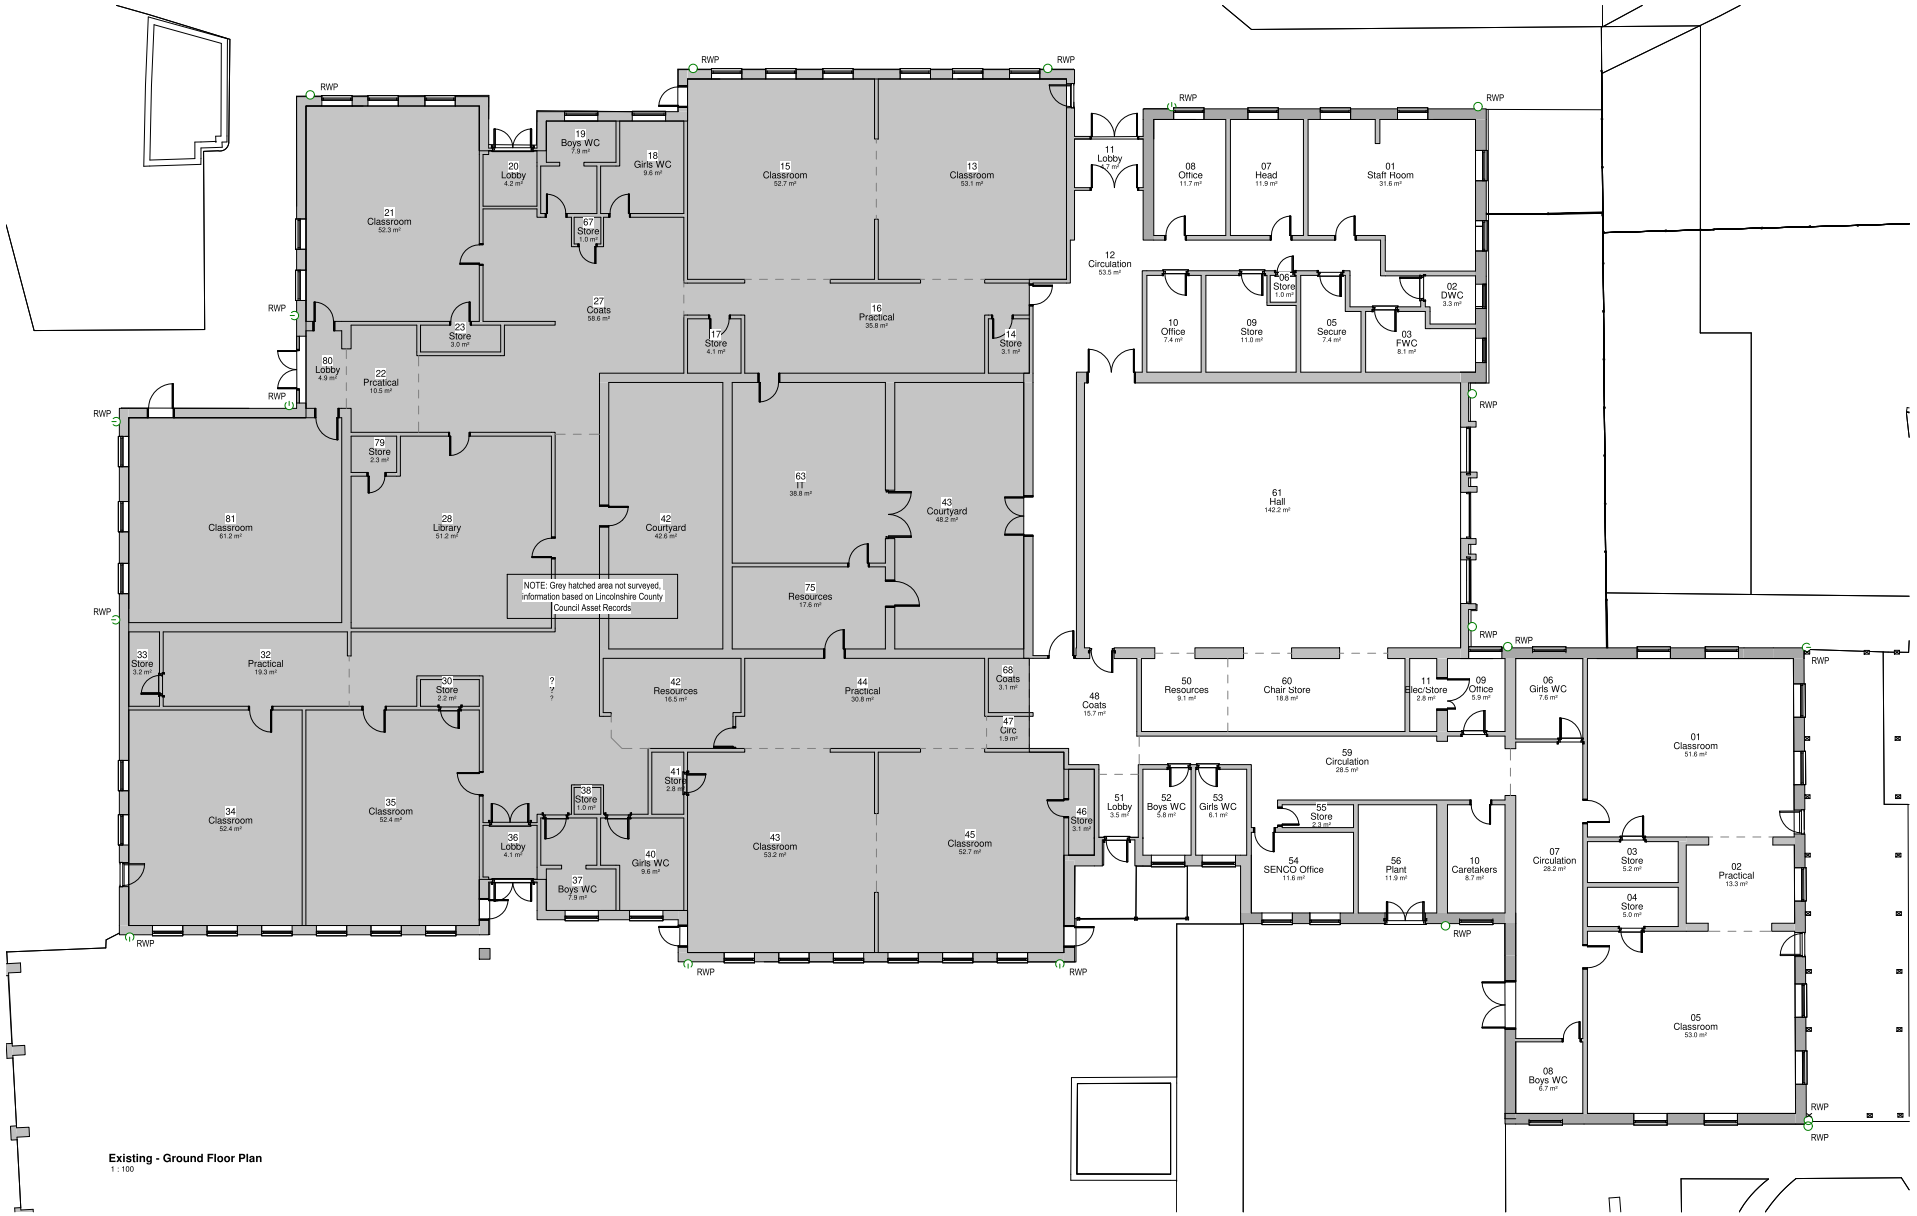


Existing - Ground Floor Plan
1 : 100

NOTES

This document is presented to Lindum in respect of William Stukeley - Holbeach and may not be used or relied on by any other person or by the client in relation to any other matters not covered specifically by the scope of this document.
Notwithstanding anything to the contrary contained in the document, Kier Business Services Limited is obliged to exercise reasonable skill, care and diligence in the performance of the services required by Lindum and Kier Business Services Limited shall not be liable, except to the extent that it has failed to exercise reasonable skill, care and diligence, and this document shall be read and construed accordingly.

This document has been prepared by Kier Business Services Limited and no individual is personally liable in connection with the preparation of this document. By receiving this document and acting on it, the client or any other person accepts that no individual is personally liable whether in contract, tort, for breach of statutory duty or otherwise. Kier Business Services Limited has used reasonable endeavours to provide information that is correct and accurate and the document sets out reasonable conclusions that have been reached on the basis of the information available.

Scale:

1:100	0	1000	2000	4000
1:200	0	2000	4000	
1:500	0	10	25	
1:1250	0	25	50	75

N

P05	Red & Blue lines removed for planning	RMcH 23.03.23	AF 23.03.23	LC 23.03.23
P04	Stage 3 Issue	RMcH 22.02.23	AF 22.02.23	PS 22.02.03
P03	Draft Issue for discussion	RMcH 26.01.23	AF 26.01.23	PS 26.01.23
P02	Hipped roof added to Hall Extension. Notes added to key. Room no added. Proposed roof lights added. Road names & site boundary added.	RMcH 30.12.22	AF 30.12.22	PS 20.122.22
P01	Initial Draft Issue	RMcH 15.12.22	AF 15.12.22	PS 15.12.22
Version	Amendment	Drawn & Date	Checked & Date	Approved & Date

KIER

Issuing Office	Liverpool
Telephone	0151 600 5500
E-mail	Rachel.McHale@Kier.co.uk
Internal Project Number	36222
Client	Lindum
Project Name	William Stukeley - Holbeach
Drawing Title	Existing - Ground Floor Plan

Scale	Original Size	RIBA 2013 Stage	
1 : 100	A1	3	
Date	Drawn	Checked	Approved
DEC 22	RMcH	AF	PS
Drawing Number			Status
WSP22-DBS-00-XX-DR-A-1102			S4
Project Code / Origin / Volume / Level / Type / Role / Number			Revision P05

© Kier Business Services Limited