



Proposed - North Elevations
1 : 100

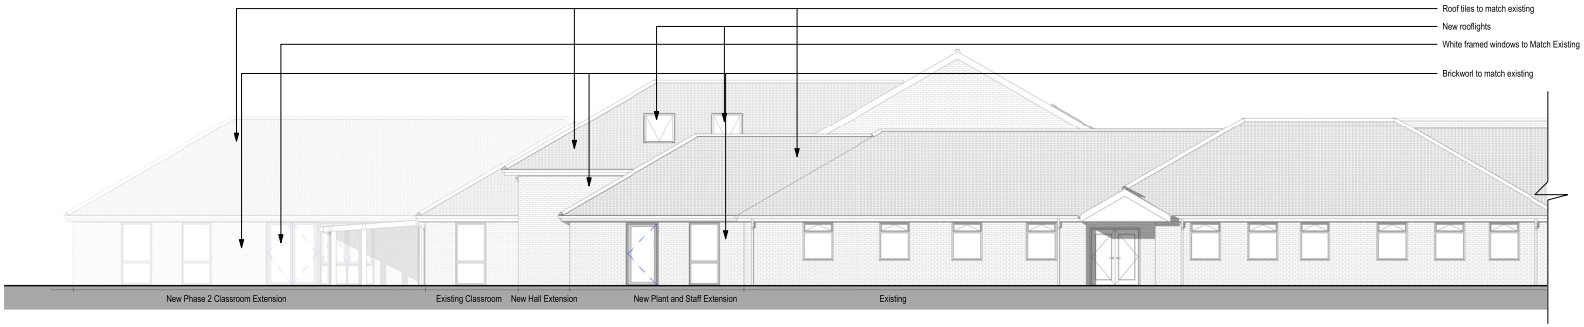

Proposed - East Elevations
1 : 100

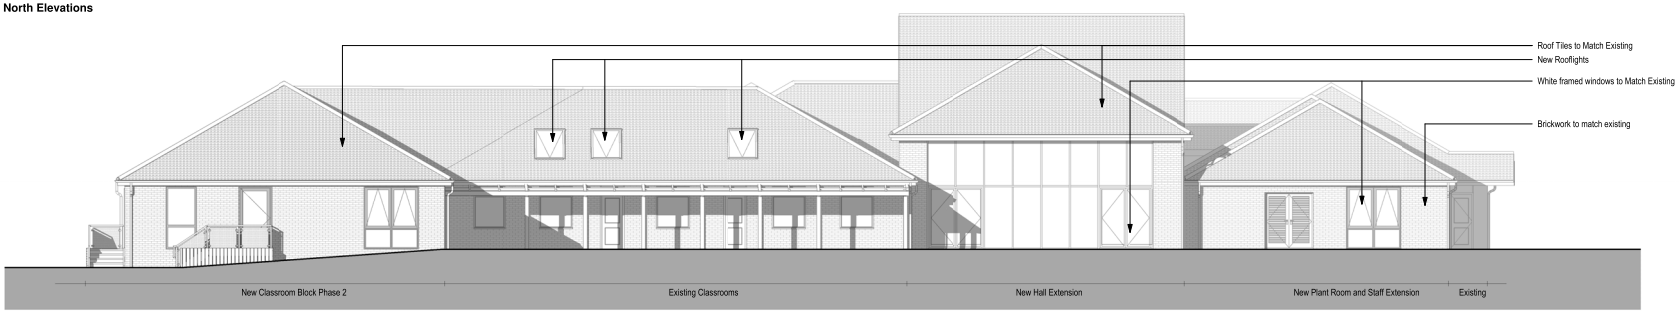

Proposed - South Elevations
1 : 100



Proposed - West Elevations
1 : 100

NOTES

This Drawing is presented to Lindum in respect of William Stukeley - Holbeach and may not be used or relied on by any other person or by the client in relation to any other matters not covered specifically by the scope of this Drawing.
Notwithstanding anything to the contrary contained in the Drawing, Kier Business Services Limited is obliged to exercise reasonable skill, care and diligence in the performance of the services required by Lindum and Kier Business Services Limited shall not be liable, except to the extent that it has failed to exercise reasonable skill, care and diligence, and this Drawing shall be read and construed accordingly.

This Drawing has been prepared by Kier Business Services Limited and no individual is personally liable in connection with the preparation of this Drawing. By receiving this Drawing and acting on it, the client or any other person accepts that no individual is personally liable whether in contract, tort, for breach of statutory duty or otherwise. Kier Business Services Limited has used reasonable endeavours to provide information that is correct and accurate and the Drawing sets out reasonable conclusions that have been reached on the basis of the information available.

Scale:

1:100	mm	1000	2000	3000	4000
1:200	mm	2000	4000	6000	
1:500	M	5	10	15	20
1:1250	M	10	20	30	70

Version	Amendment	Drawn & Date	Checked & Date	Approved & Date
P05	tree 32 removed. Steps from phase 2 classrooms to hard added	RMcH 08.03.23	AF 08.03.23	PS 08.03.23
P04	Stage 3 Issue	RMcH 22.02.23	AF 22.02.23	PS 22.02.03
P03	Draft Issue for discussion	RMcH 26.01.23	AF 26.01.23	PS 26.01.23
P02	Hipped roof added to Hall Extension. Notes added to key. Room no added. Proposed roof lights added. Road names & site boundary added.	RMcH 30.12.22	AF 30.12.22	PS 20.122.22
P01	Initial Draft Issue	RMcH 15.12.22	AF 15.12.22	PS 15.12.22

KIER

Issuing Office: Liverpool
Telephone: 0151 600 5500
E-mail: Rachel.McHale@Kier.co.uk
Internal Project Number: 36222
Client: Lindum
Project Name: William Stukeley - Holbeach
Drawing Title: Proposed - Elevations

Scale	Original Size	RIBA 2013 Stage
1 : 100	A1	S4

Date	Drawn	Checked	Approved
Dec 22	RMcH	AF	PS

Drawing Number: WSP22-DBS-XX-ZZ-DR-A-1350
Project Code | Origin | Volume | Level | Type | Role | Number
Status: S4
Revision: P05

© Kier Business Services Limited