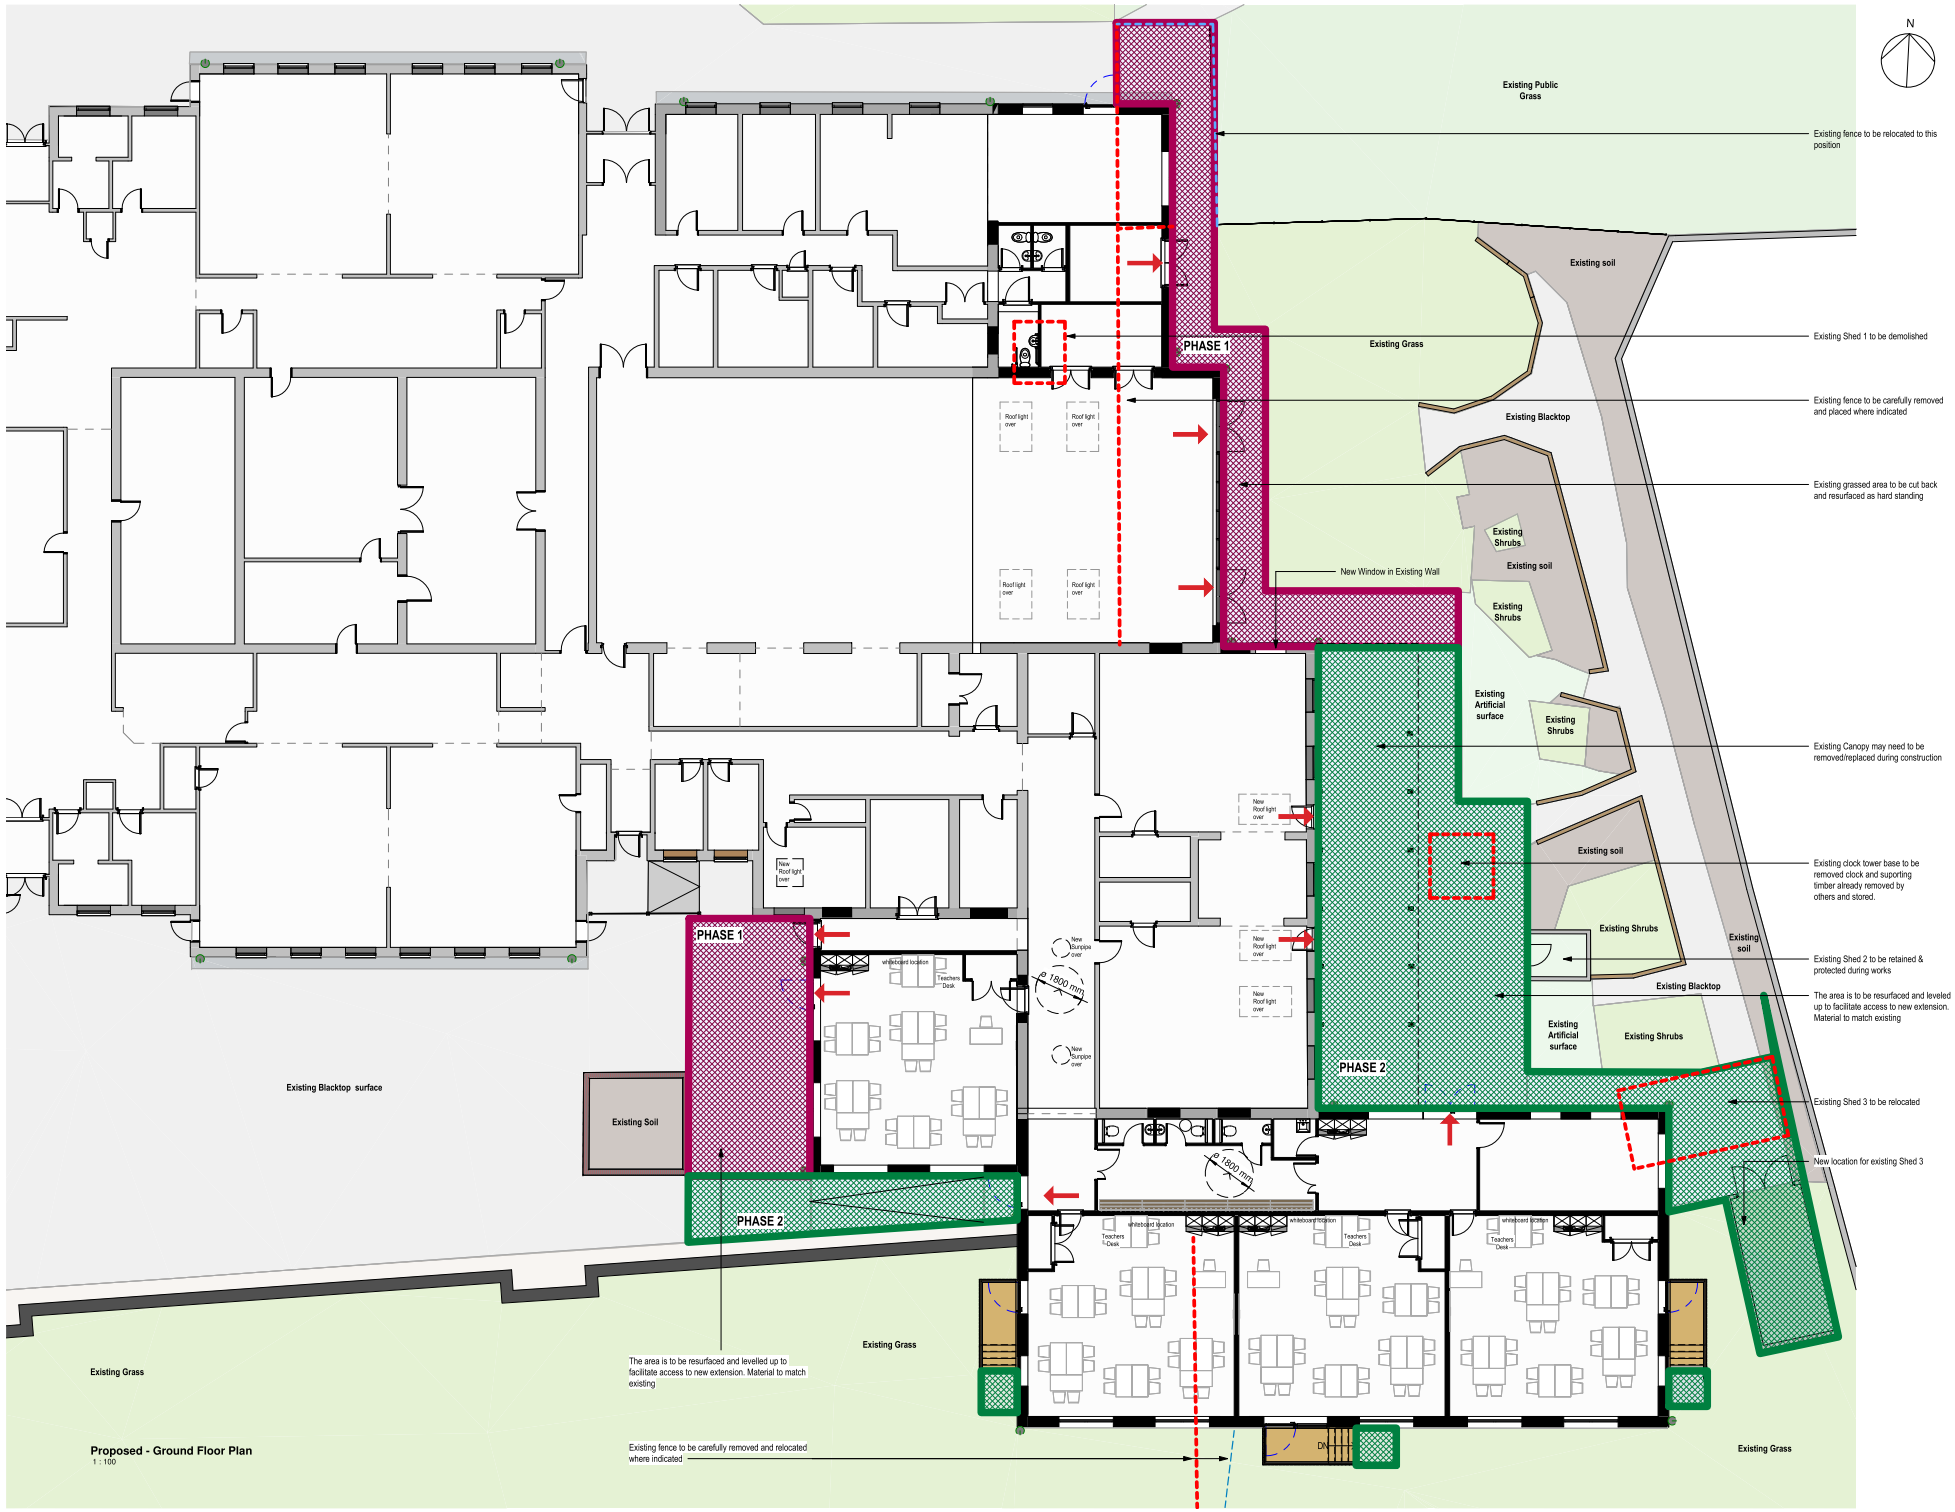


Proposed - Ground Floor Plan
1 : 100

NOTES

This Drawing is presented to Lindum in respect of William Stukeley - Holbeach and may not be used or relied on by any other person or by the client in relation to any other matters not covered specifically by the scope of this Drawing.
Notwithstanding anything to the contrary contained in the Drawing, Kier Business Services Limited is obliged to exercise reasonable skill, care and diligence in the performance of the services required by Lindum and Kier Business Services Limited shall not be liable, except to the extent that it has failed to exercise reasonable skill, care and diligence, and this Drawing shall be read and construed accordingly.

This Drawing has been prepared by Kier Business Services Limited and no individual is personally liable in connection with the preparation of this Drawing. By receiving this Drawing and acting on it, the client or any other person accepts that no individual is personally liable whether in contract, tort, for breach of statutory duty or otherwise. Kier Business Services Limited has used reasonable endeavours to provide information that is correct and accurate and the Drawing sets out reasonable conclusions that have been reached on the basis of the information available.

© Crown copyright and database rights 2017 Ordnance Survey 0100056811. You are permitted to use this data solely to enable you to respond to, or interact with, the organisation that provided you with the data. You are not permitted to copy, sub-licence, distribute or sell any of this data to third parties in any form.

Scale:

1:100	mm	1000	2000	3000	
1:200	mm	500	1000	2000	3000
1:500	M	5	10	15	20
1:1250	M	10	30	50	70

KEY

- Phase 1
- Phase 2
- Egress points
- Site Boundary
- Additional LCC ownership
- Existing fence to be removed
- Existing fence relocation position

Version	Amendment	Drawn & Date	Checked & Date	Approved & Date
P03	line 30 removed. Steps from phase 2 classrooms to field added	RMcH 08.03.23	AF 08.03.23	PS 08.03.23
P02	Stage 3 Issue	RMcH 22.02.23	AF 22.02.23	PS 22.02.23
P01	Draft Issue for discussion	RMcH 06.01.23	AF 06.01.23	PS 06.01.23

KIER

Issuing Office	Liverpool
Telephone	0151 600 5500
E-mail	Rachel.McHale@Kier.co.uk
Internal Project Number	36222
Client	Lindum
Project Name	William Stukeley - Holbeach
Drawing Title	Proposed External works
Scale	1 : 100
Original Size	A1
RIBA 2013 Stage	S3
Date	JAN 23
Drawn	LF
Checked	RMcH
Approved	PS
Drawing Number	WSP22-DBS-00-XX-DR-A-1260
Status	S4
Revision	P03

© Kier Business Services Limited