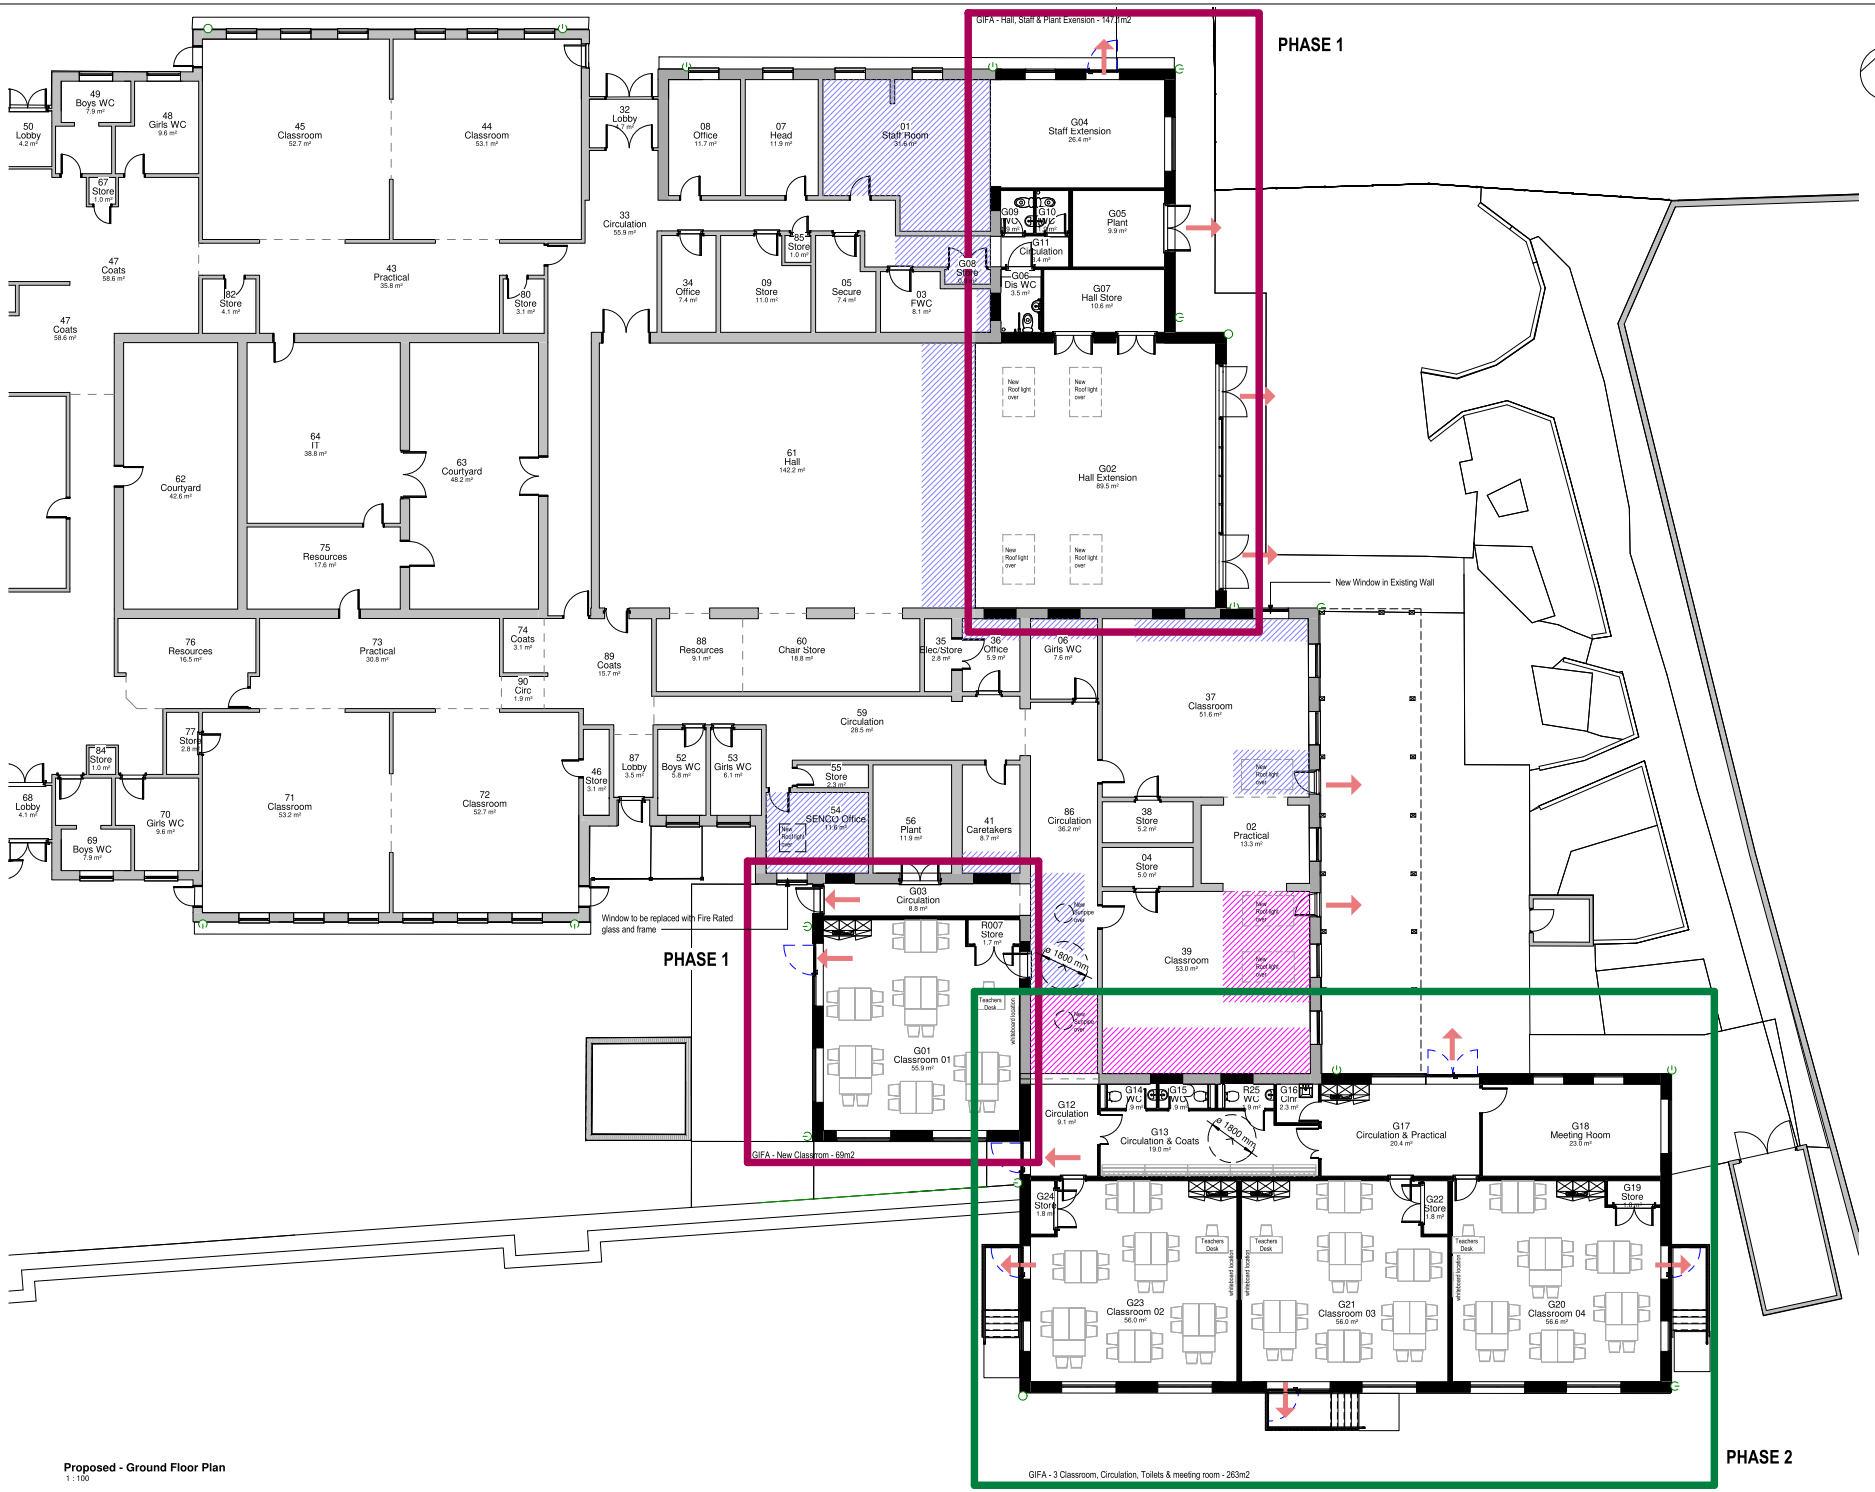


Proposed - Ground Floor Plan
1 : 100

NOTES

This Drawing is presented to Lindum in respect of William Stukeley - Holbeach and may not be used or relied on by any other person or by the client in relation to any other matters not covered specifically by the scope of this Drawing.
Notwithstanding anything to the contrary contained in the Drawing, Kier Business Services Limited is obliged to exercise reasonable skill, care and diligence in the performance of the services required by Lindum and Kier Business Services Limited shall not be liable, except to the extent that it has failed to exercise reasonable skill, care and diligence, and this Drawing shall be read and construed accordingly.

This Drawing has been prepared by Kier Business Services Limited and no individual is personally liable in connection with the preparation of this Drawing. By receiving this Drawing and acting on it, the client or any other person accepts that no individual is personally liable whether in contract, tort, for breach of statutory duty or otherwise. Kier Business Services Limited has used reasonable endeavours to provide information that is correct and accurate and the Drawing sets out reasonable conclusions that have been reached on the basis of the information available.

Scale:

1:100	mm	1000	2000	3000	4000
1:200	mm	2000	4000	6000	
1:500	m	5	10	15	20
1:1250	m	10	20	30	70

WALL TYPES

- Existing Wall Retained
- Proposed New walls
- Demolished wall
- Internal redecoration/making good Ph 1
- Internal redecoration/making good Ph 2
- Opening Closed up
- Roof light over — Proposed Roof light Over
- Proposed Egress points

P05	Area 3D removed. Steps from phase 2 removed. Wall added, repair hatching updated. Staff window changed to door for fire escape	RMcH 09.03.23	AF 09.03.23	PS 09.03.23
P04	Stage 3 Issue	RMcH 22.02.23	AF 22.02.23	PS 22.02.23
P03	Draft Issue for discussion	RMcH 26.01.23	AF 26.01.23	PS 26.01.23
P02	Hipped roof added to Hall Extension. Notes added to key. Room no added. Proposed roof lights added. Road names & site boundary added.	RMcH 20.12.22	AF 20.12.22	PS 20.122.22
P01	Initial Draft Issue	RMcH 15.12.22	AF 15.12.22	PS 15.12.22
Version	Amendment	Drawn & Date	Checked & Date	Approved & Date

KIER

Issuing Office	Liverpool
Telephone	0151 600 5500
E-mail	Rachel.McHale@Kier.co.uk
Internal Project Number	36222
Client	Lindum
Project Name	William Stukeley - Holbeach
Drawing Title	Proposed - Ground Floor Plan

Scale	As indicated	Original Size	A1
RIBA 2013 Stage	S3		
Date	Dec 22	Drawn	RMcH
Checked	AF	Approved	PS
Drawing Number	WSP22-DBS-XX-00-DR-A-1250	Status	S3
Revision	P05		

Project Code | Origin | Volume | Level | Type | Role | Number

© Kier Business Services Limited