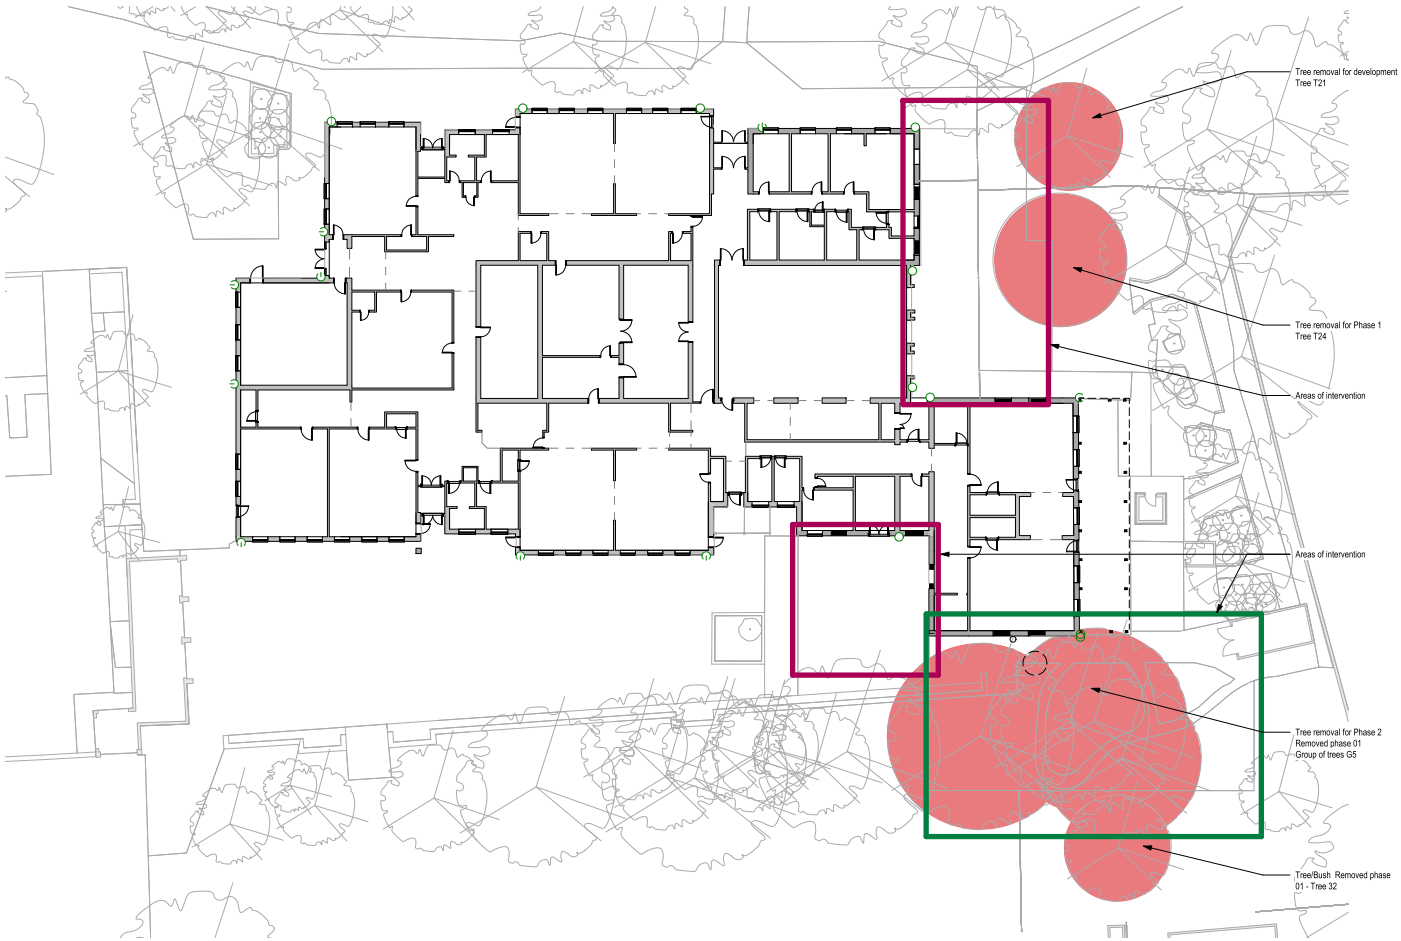


Existing Ground Floor Plan - Tree removal
1 : 200

N

NOTES

This Drawing is presented to Lindum in respect of William Stukeley - Holbeach and may not be used or relied on by any other person or by the client in relation to any other matters not covered specifically by the scope of this Drawing.
Notwithstanding anything to the contrary contained in the Drawing, Kier Business Services Limited is obliged to exercise reasonable skill, care and diligence in the performance of the services required by Lindum and Kier Business Services Limited shall not be liable, except to the extent that it has failed to exercise reasonable skill, care and diligence, and this Drawing shall be read and construed accordingly.

This Drawing has been prepared by Kier Business Services Limited and no individual is personally liable in connection with the preparation of this Drawing. By receiving this Drawing and acting on it, the client or any other person accepts that no individual is personally liable whether in contract, tort, for breach of statutory duty or otherwise. Kier Business Services Limited has used reasonable endeavours to provide information that is correct and accurate and the Drawing sets out reasonable conclusions that have been reached on the basis of the information available.

© Crown copyright and database rights 2017 Ordnance Survey 0100056811. You are permitted to use this data solely to enable you to respond to, or interact with, the organisation that provided you with the data. You are not permitted to copy, sub-licence, distribute or sell any of this data to third parties in any form.

Scale:

1:100	mm	1000	2000	3000	
1:200	mm	2000	4000	6000	
1:500	M	5	10	15	25
1:1250	M	15	30	50	70

KEY

- Phase 1
- Phase 2
- Trees to be removed

NOTE all trees to be removed as part of Phase 1

Version	Amendment	Drawn & Date	Checked & Date	Approved & Date
P04	Red & Blue lines removed for planning	RMcH 23.03.23	AF 23.03.23	LC 23.03.23
P03	tree 32 removed	RMcH 09.03.23	AF 09.03.23	PS 09.03.23
P02	Stage 3 Issue Tree ref updated	RMcH 22.02.23	AF 22.02.23	PS 22.02.23
P01	Draft Issue for discussion	RMcH 06.01.23	AF 06.01.23	PS 06.01.23

KIER

Issuing Office: Liverpool	Telephone: 0151 600 5500
E-mail: Rachel.McHale@Kier.co.uk	
Internal Project Number: 36222	
Client: Lindum	
Project Name: William Stukeley - Holbeach	
Drawing Title: Tree Removal Plan	

Scale	Original Size	RIBA 2013 Stage	
As indicated	A1	S3	
Date	Drawn	Checked	Approved
JAN 23	RMcH	AF	PS

Drawing Number: WSP22-DBS-00-XX-DR-A-1151 (Project Code | Origin | Volume | Level | Type | Role | Number)
Status: S4
Revision: P04

© Kier Business Services Limited