
NOTE :-
THE EXISTING ACCESS TO WIGNALS GATE TO BE TO THE SPECIFICATION & REQUIREMENTS OF LCC HIGHWAYS DEPARTMENT.

NOTE ;-
ALL REFUSE WILL BE STORED AT EACH PROPERTY, UNTIL COLLECTION DAY WHEN IT WILL BE TAKEN BY RESIDENTS TO THE ROADSIDE OR DESIGNATED SLABBED AREA OFF THE PRIVATE DRIVE FOR PLOTS 4, 5 &6.
AS THE PRIVATE ROADWAY IS MORE THAN 30 METRES LONG PLOTS 4, 5 & 6 WILL BE SUPPLIED WITH A SMALL DOMESTIC FLATBED TROLLEY TO TAKE WASTE BAGS FROM THEIR HOUSEHOLD TO THE ROADSIDE.

NORTH

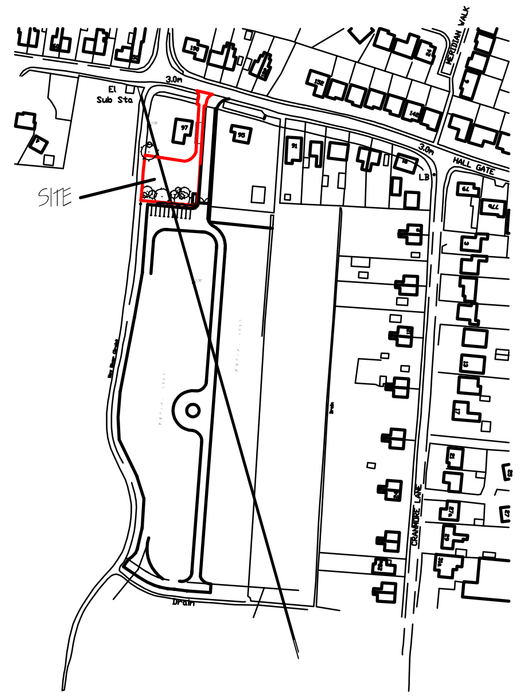


LOCATION PLAN.
1/2500.

NOTE :-
FINISHED FLOOR LEVELS TO BE AT 3.30 m ABOVE O. D. NEWLYN. FLOOD RESILIENT & RESISTANT CONSTRUCTION TO BE USED.

NOTE :-
ALL LEVELS RELATE TO METRES ABOVE O. D. NEWLYN

H09-0326-17.

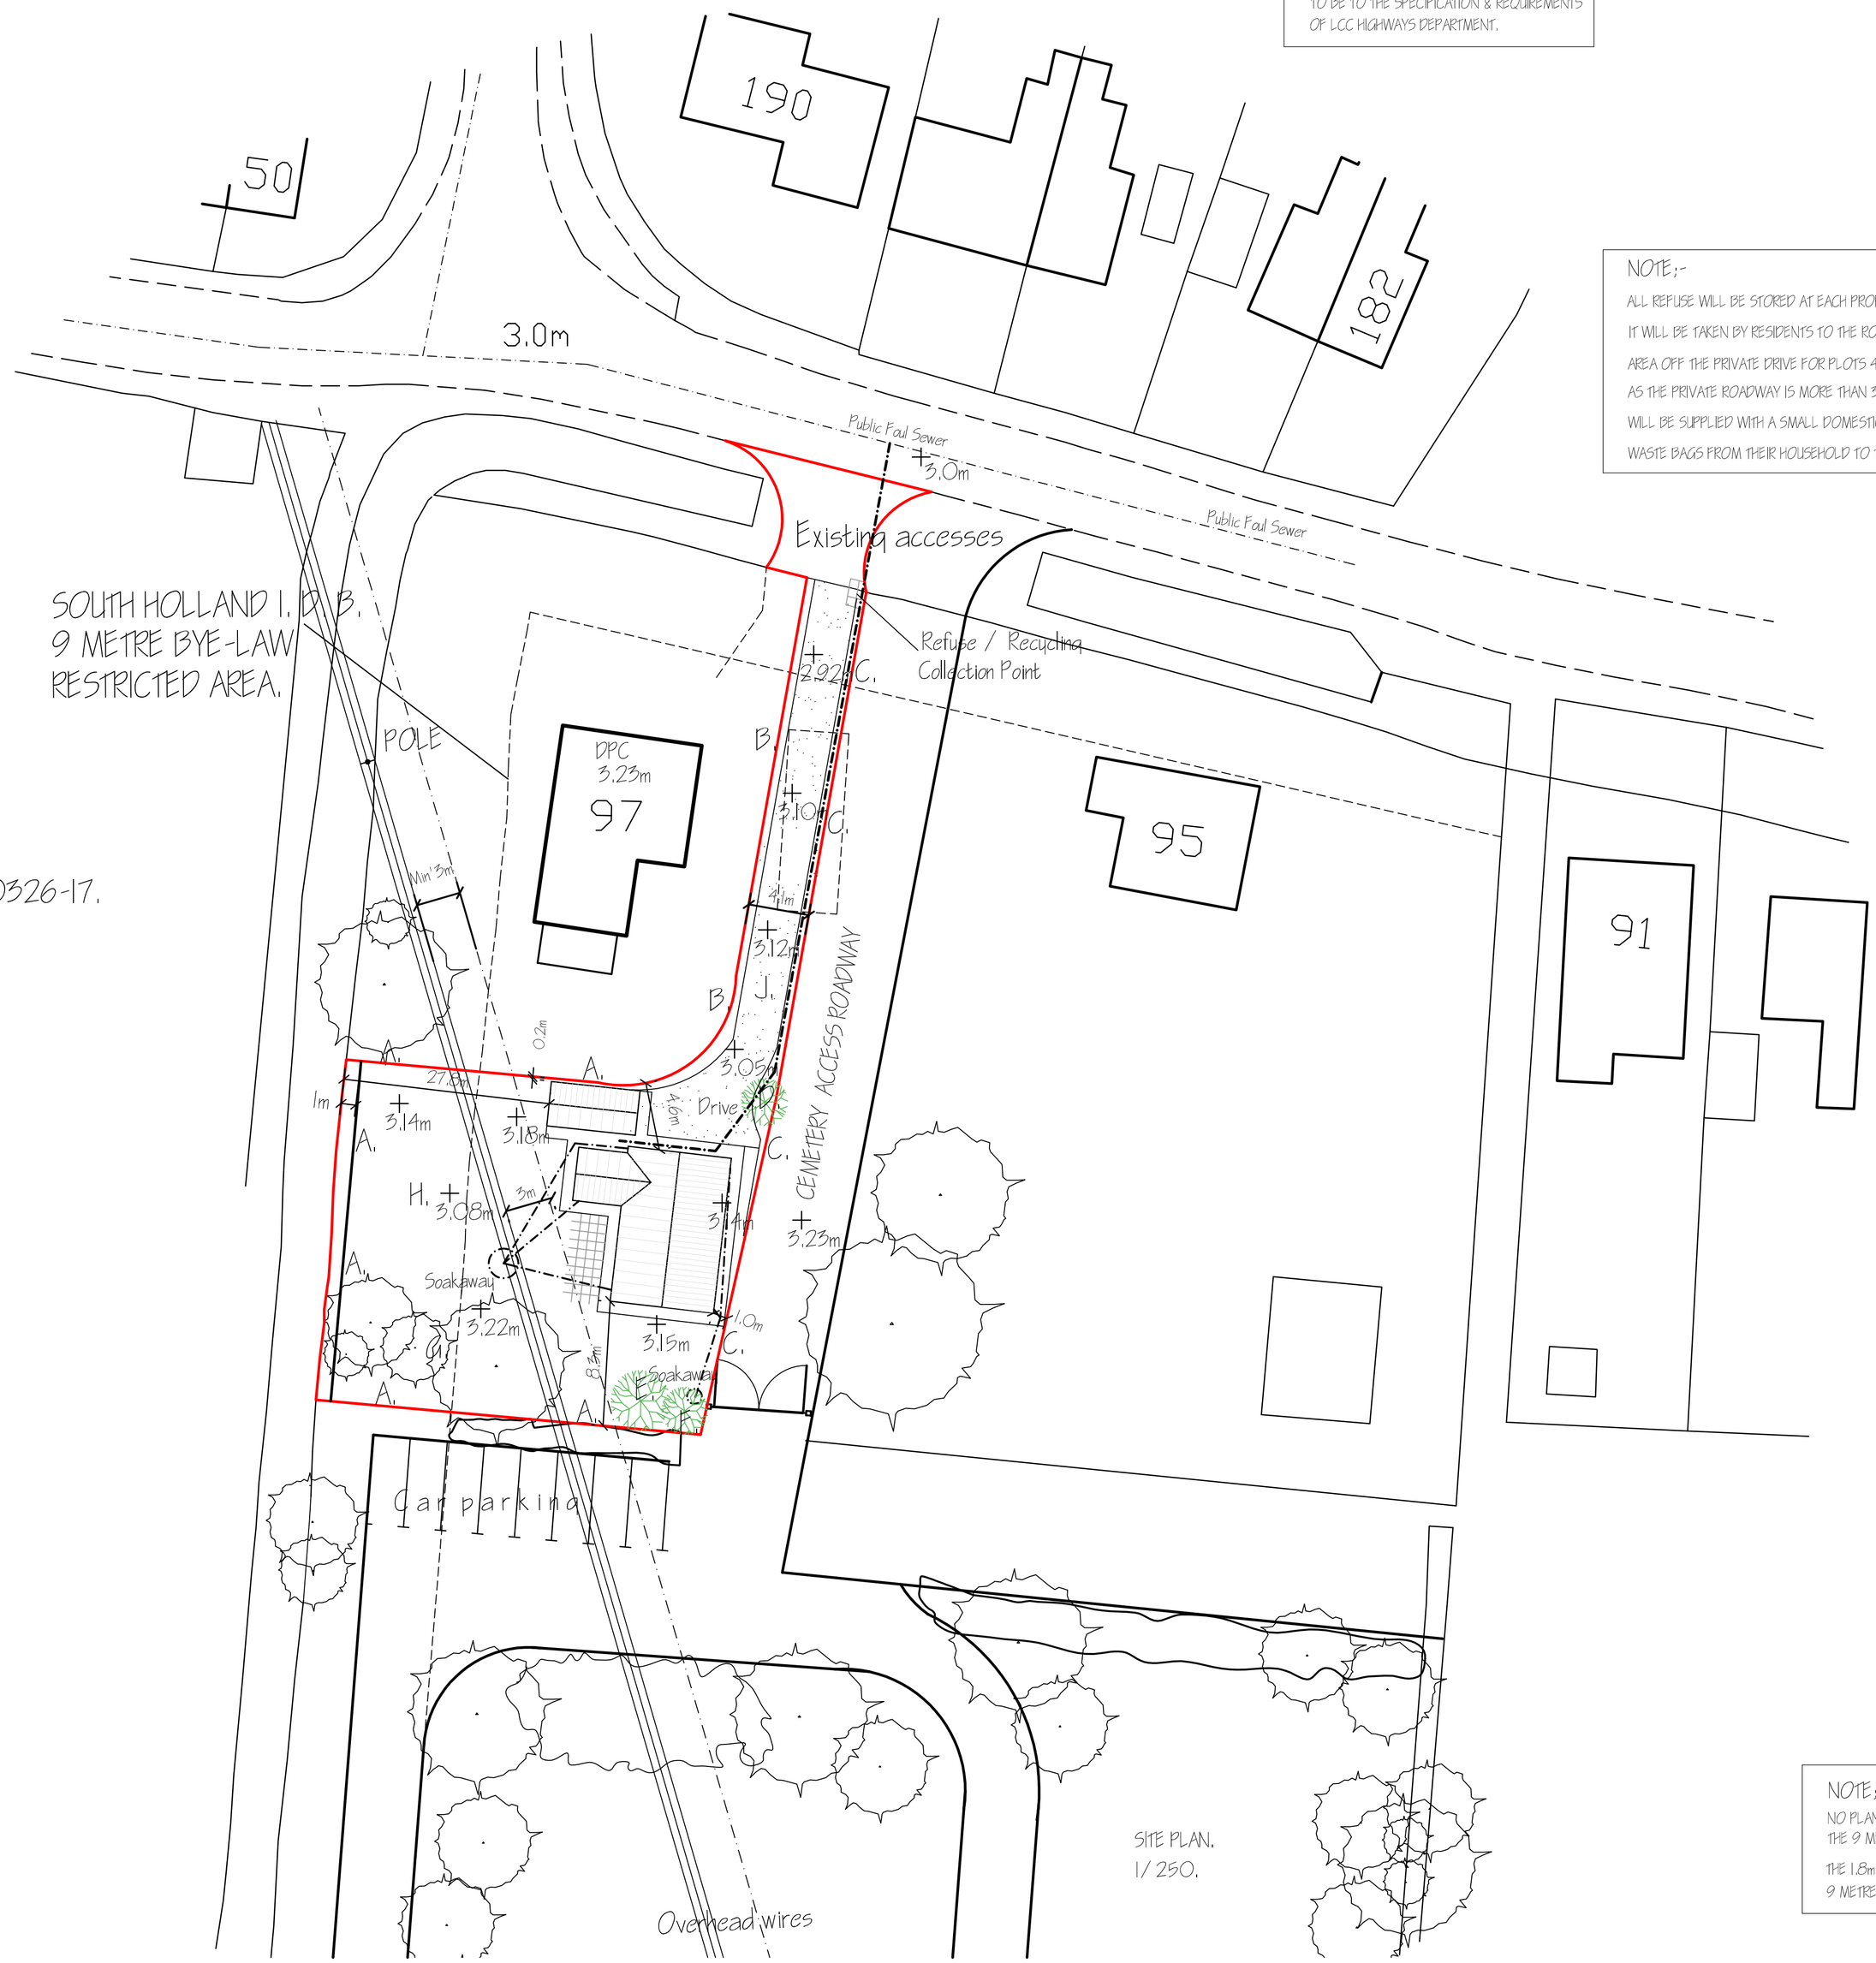

SITE PLAN.
1/250.

LANDSCAPING, TREE PLANTING & FENCING SCHEME.

A - Proposed 1.8m High Close Boarded Fence - to be de-mountable within the 9 metre bylaw area
B - Existing 1.2m High Post & Rail Fence
C - Existing 1.5m High Post & Rail Fence
D - Magnolia Tree (Magnolia Liliflora) standard.
E - Silver birch (Betula pendula) feathered.
F - Hawthorn (Crataegus laevigata) feathered.
G - Existing trees to be retained but pruned.
H - Lawn
J - Gravel drive

All planting to be in accordance with BS 4428:1989 and amendment No. 1 (1991)
All trees to be planted with minimum 0.6m plastic mulch mat and to be staked, tied and tubed.
1/3 to ½ bag of peat free tree and shrub planting compost to be incorporated into backfill for each tree hole.

NOTE :-
FINISHED FLOOR LEVELS TO BE AT 3.30 m ABOVE O. D. NEWLYN. FLOOD RESILIENT & RESISTANT CONSTRUCTION TO BE USED.

NOTE ;-
NO PLANTING OR ANY SHEDS TO BE ERECTED WITHIN THE 9 METRE BYELAW.
THE 1.8m FENCE TO BE DE-MOUNTABLE WITHIN THE 9 METRE BYELAW AREA

rev	revision	date
F	FENCE LINE AMENDED - SITE VISIT	JULY 2020
E	REMOVE TREES ETC FROM BYELAW AREA	JUNE 2020
D	SURVEY AMENDMENTS	SEPTEMBER 2019
C	REFUSE / RECYCLING AREA AMDD.	JUNE 2019
B		
A		

G. R. MERCHANT LTD.
I.ENG AMICE FIWO
ARCHITECTURAL, STRUCTURAL AND LAND DRAINAGE CONSULTANTS
4 Wrights Mews
12A Park Road, Holbeach,
Spalding, Lincs. PE12 7EE
Tel: 01406 490800
Fax: 01406 425744
E-Mail: gr.merchant@btconnect.com

Project
RESIDENTIAL DEVELOPMENT..
Rear of 97 HALLGATE.
HOLBEACH.
SPALDING. LINCS. PE12 7HS.

Client
D. MALYON.

Drawing
SITE & LOCATION PLANS

Job Ref.	Drawing No.
3495-19.	020.
Date	**Drawn**
MARCH 2019.	SLD.

Scales
(AS STATED).

DO NOT SCALE FROM THIS DRAWING

This drawing is copyright and may not be altered, traced, photographed or used for any other purpose without the permission of G.R. Merchant Ltd. Contractors must check all dimensions on site and report any discrepancies to the Architect. All details shown on this drawing including foundations are based upon typical site conditions related to the area. No responsibility can be accepted for abnormal conditions which may be discovered during construction unless reported to the Architect so that design amendments may be considered. Site soil surveys are recommended in respect of foundations to establish specific site conditions before foundation work is undertaken. This drawing is limited to the amount of information contained and does not purport to contain a full specification of the works. It is to be read in conjunction with the Building Regulations, British Standards and all other relevant codes of practice and is not to be used as a contract document alone. The works will not be supervised or inspected on site by G.R. Merchant or any representative thereof. It is the client or their appointed agents responsibility to control workmanship, substitution of materials, adherence to specification, variations to contract etc. All materials to be new unless otherwise stated and all components and materials etc. to be used fitted strictly in accordance with the manufacturers recommendations and to the relevant British Standard. Materials shall conform to appropriate British standard specification or BBA certificate or European code equivalent. The Employer / Client shall ensure that the selected contractor is conversant with and adopts all measures necessary to achieve compliance with Health and Safety legislation for Building sites and Work places. The Employer / Client is advised that should the works need to be notified under the Construction (Design and Management) Regulations a competent Planning Supervisor will be required. The works shall comprise of all that is shown on the drawing and details. Work that may not specifically be shown but may be reasonably inferred as necessary to carry out the works shall be deemed to be included. It is the plot / land owners responsibility to be aware of the Party Wall etc. Act 1996 when building in close proximity to adjoining neighbors boundaries.