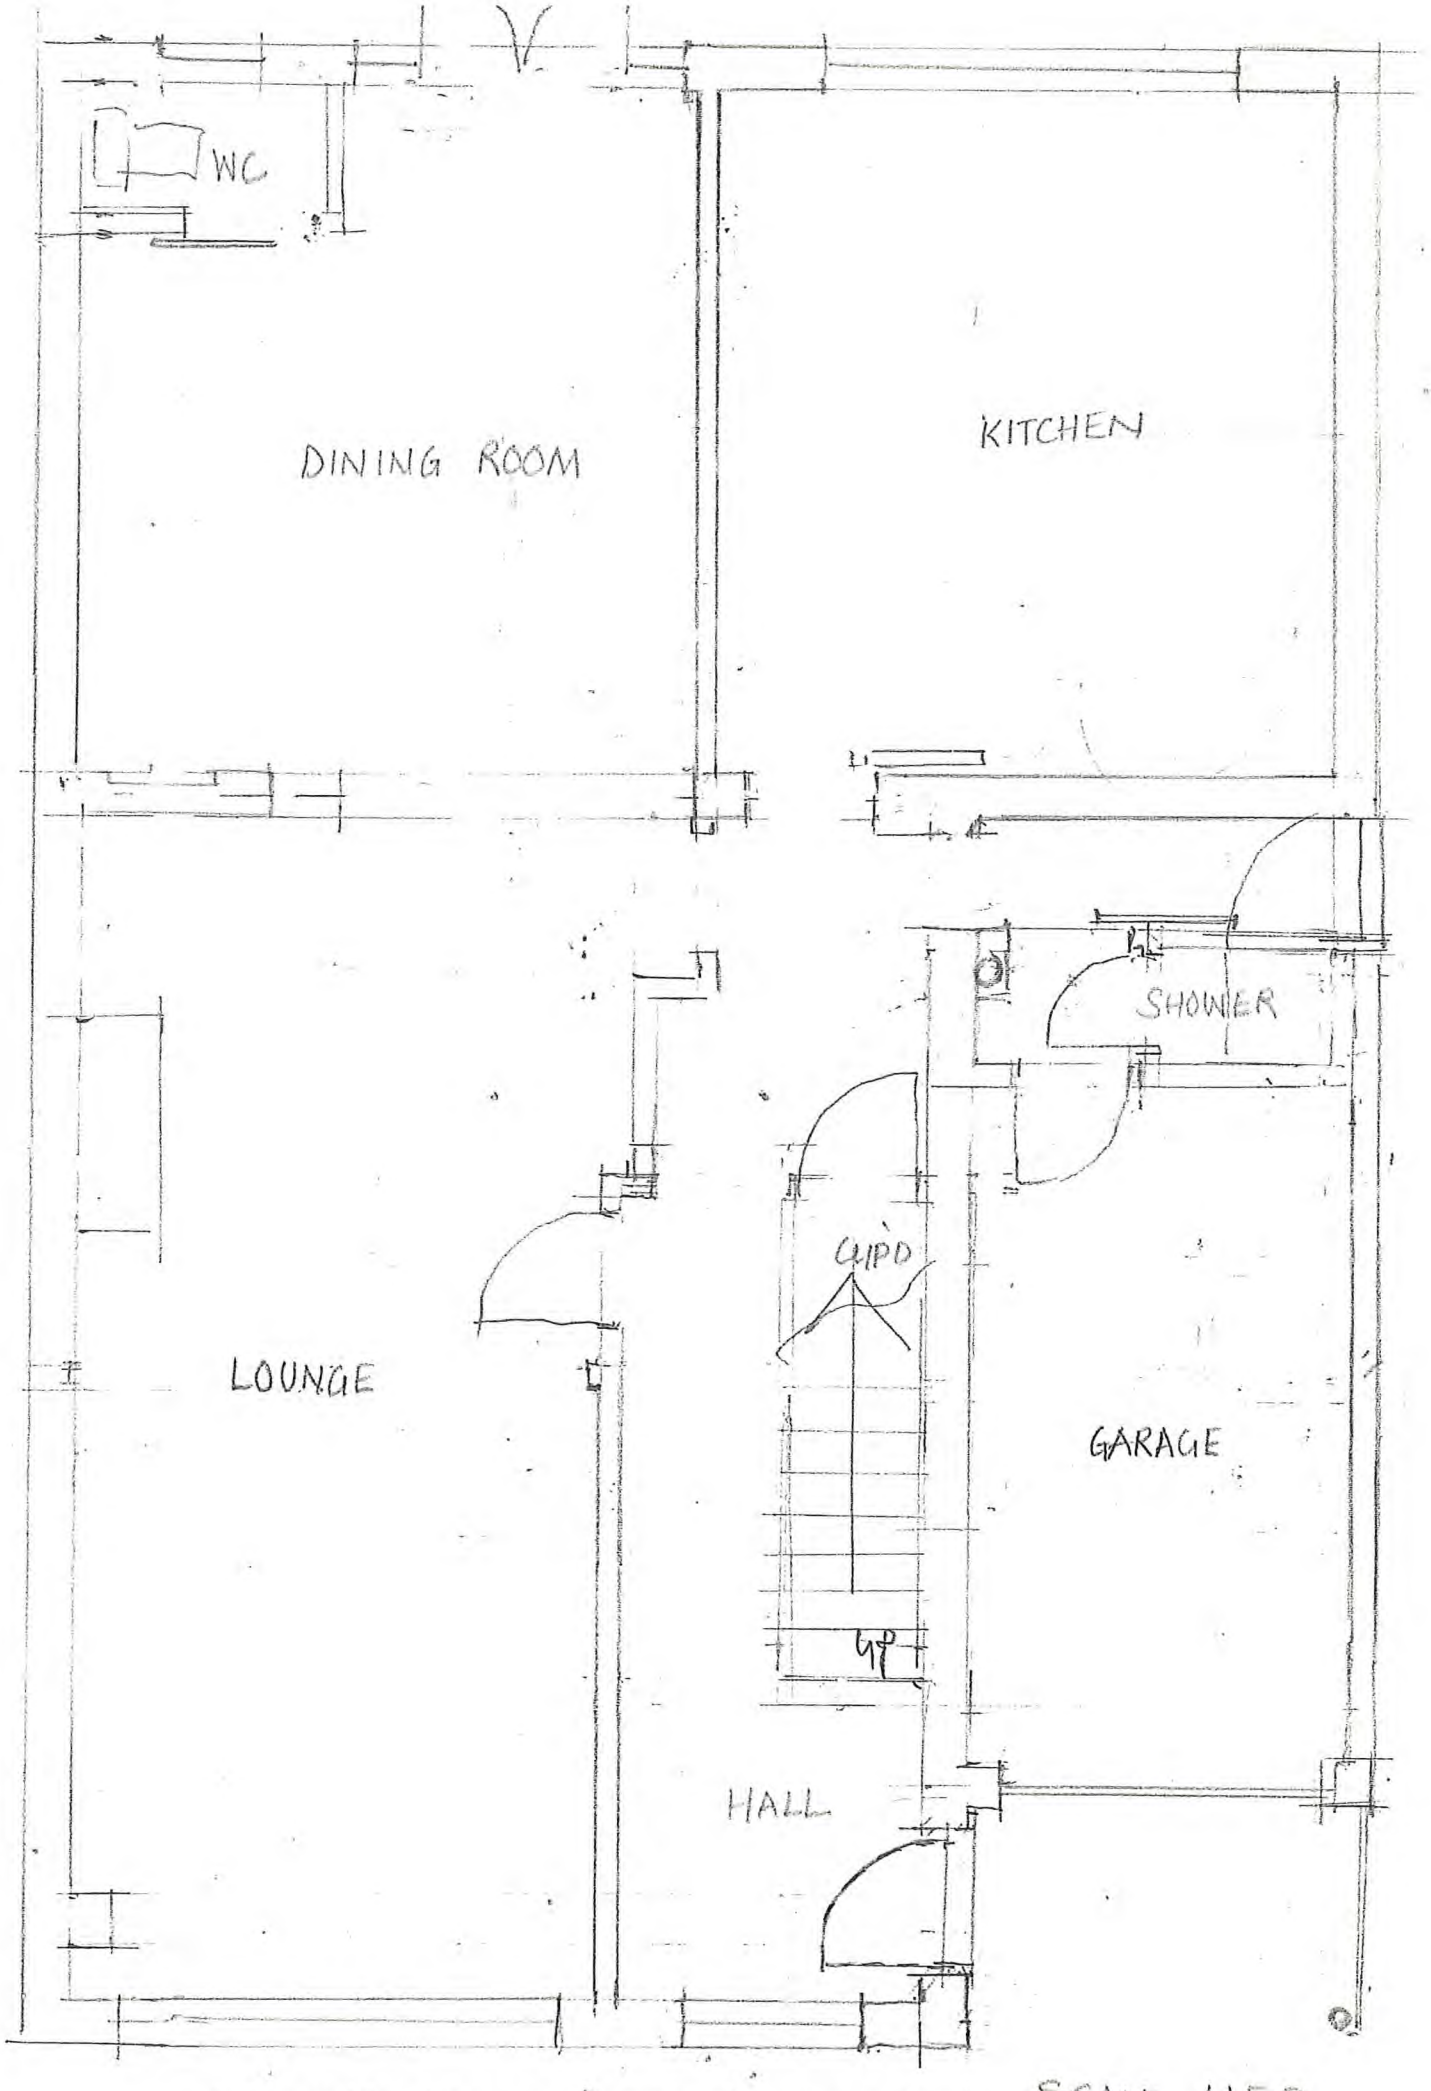


GROUND FLOOR PLAN (EXISTING)

SCALE 1:50

DRAW NO: BURNS-MAR 25-05