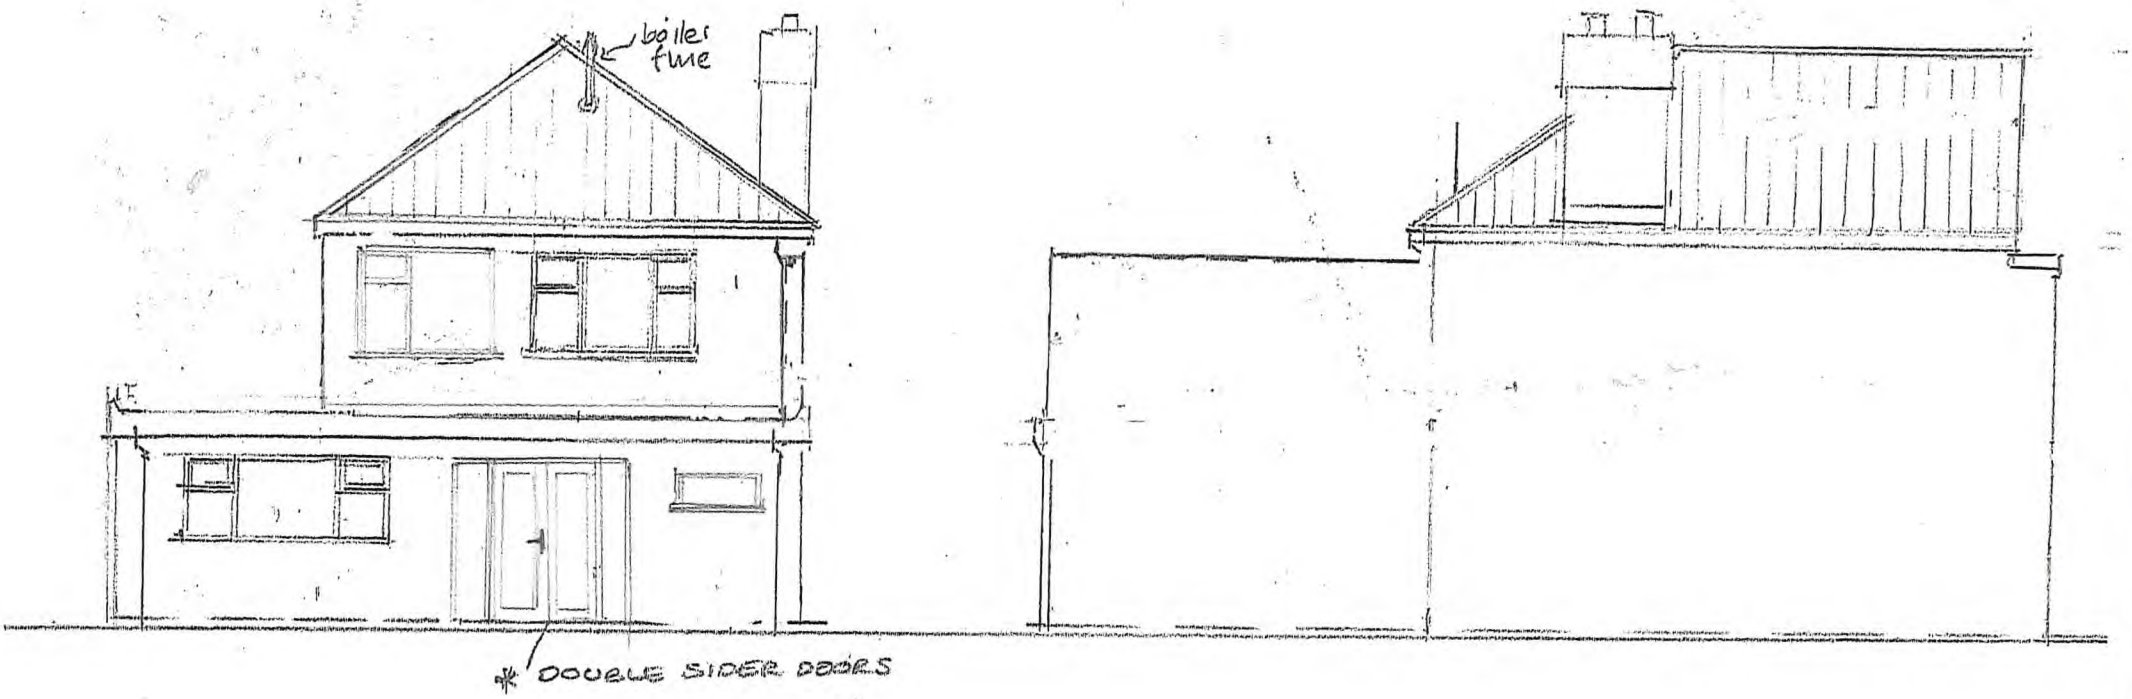


REAR ELEVATION (EXISTING)

SIDE ELEVATION (EXISTING)

SCALE 1:100

DRAW NO; BURNS - MAR 25 - 08