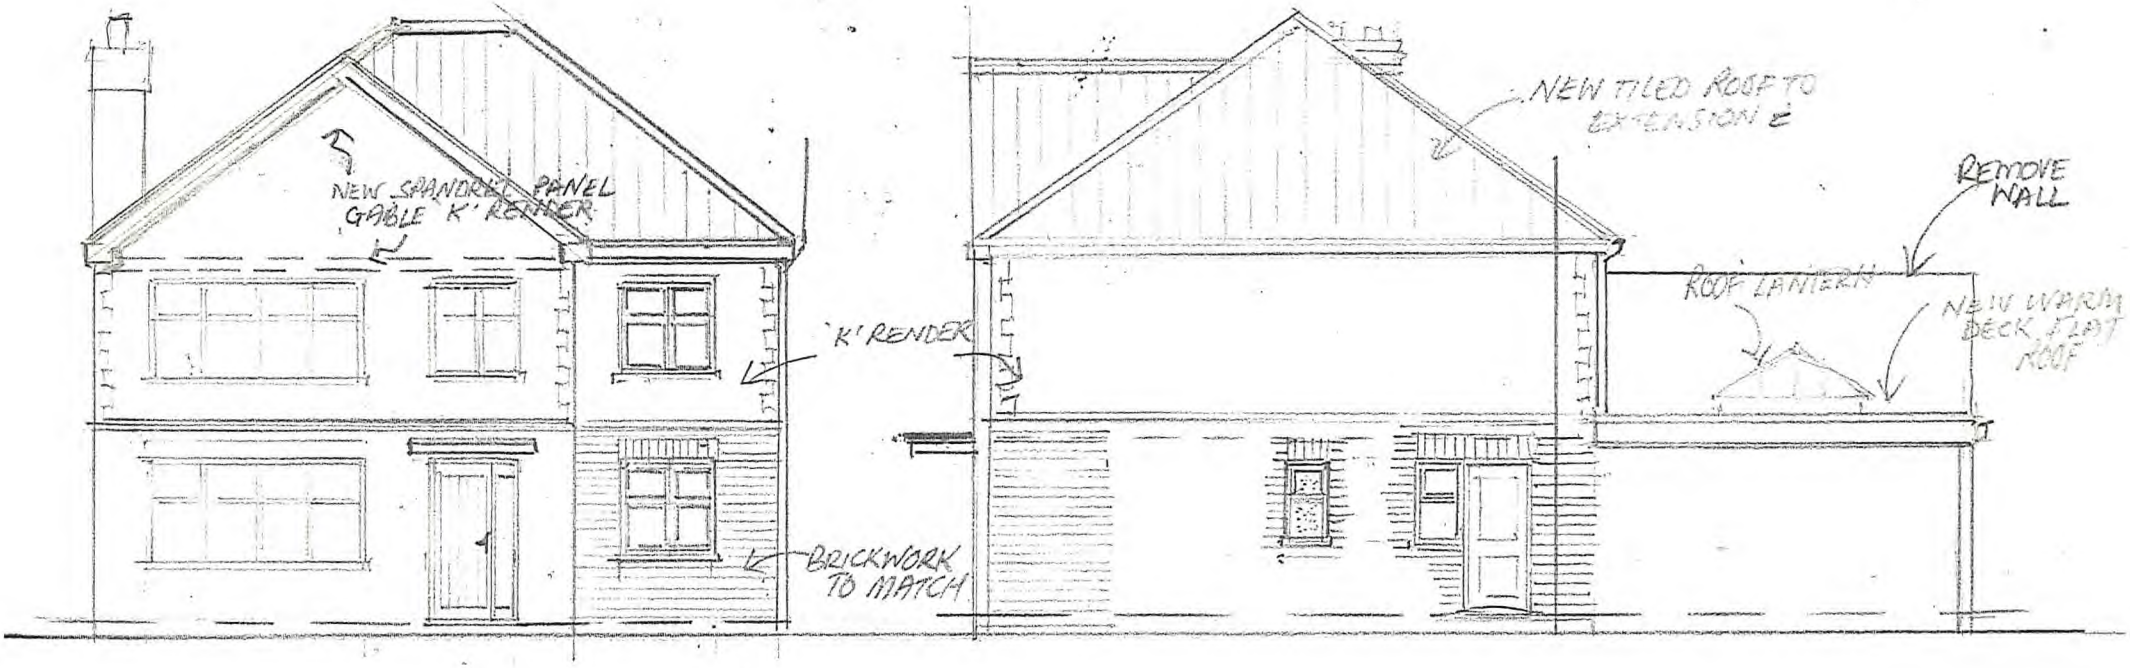


FRONT ELEVATION

SIDE ELEVATION

SCALE 1:100

DRAWING NO: BURNS- MAR 25-03