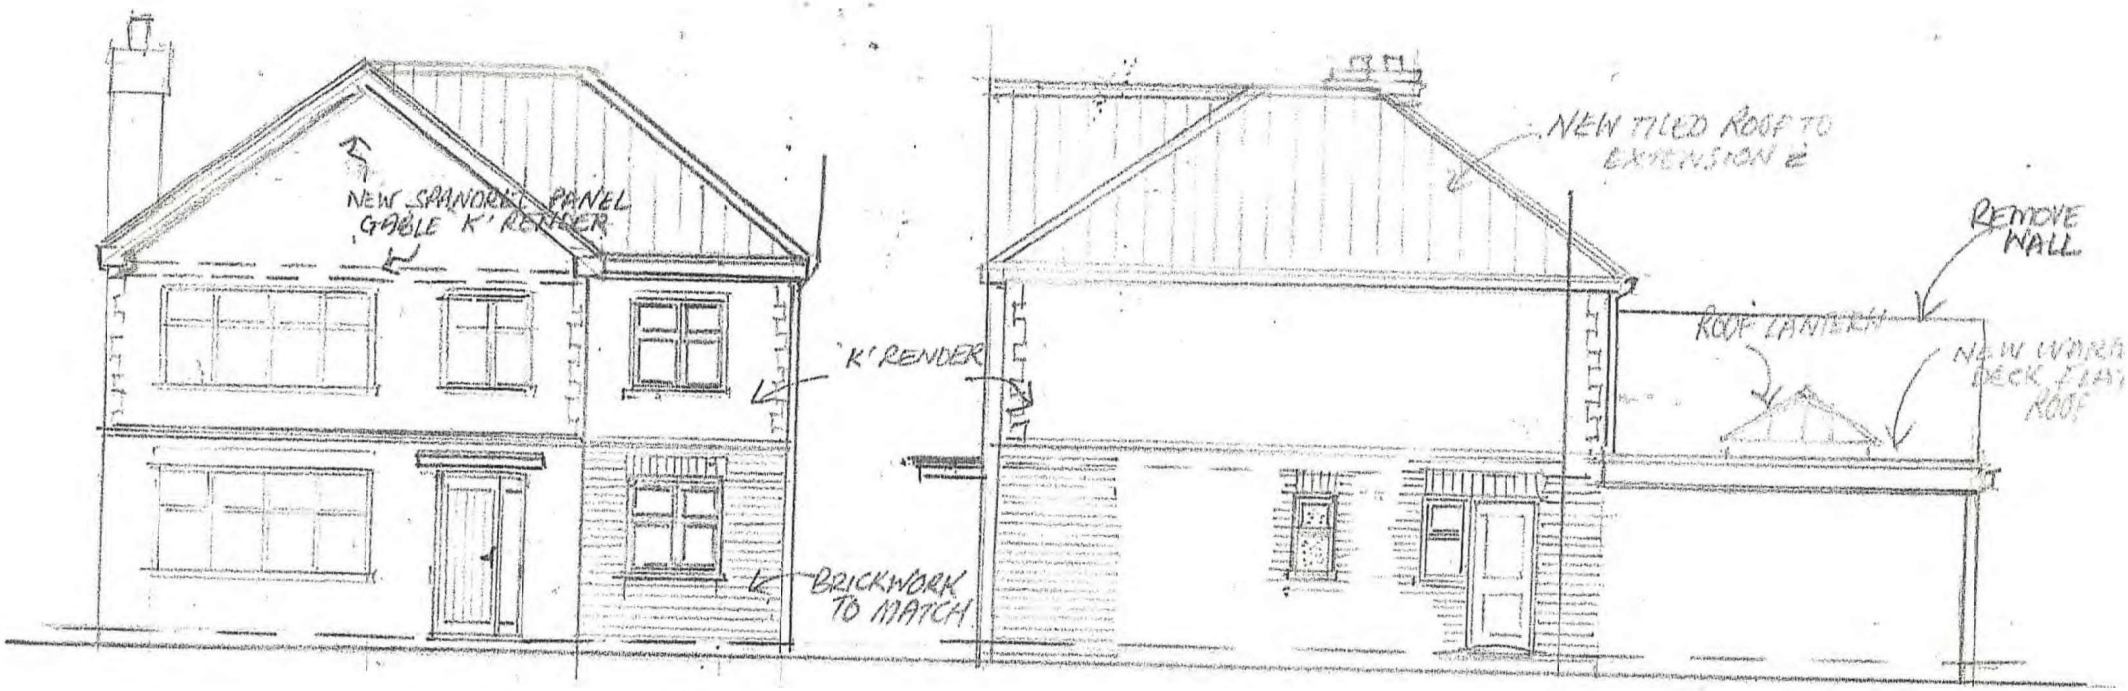


FRONT ELEVATION

SIDE ELEVATION

SCALE 1:100

DRAW NO: BURNS- MAR 25-03 (A) PLANNING REV. EXTENSION ROOF LOWERED 28.05.25