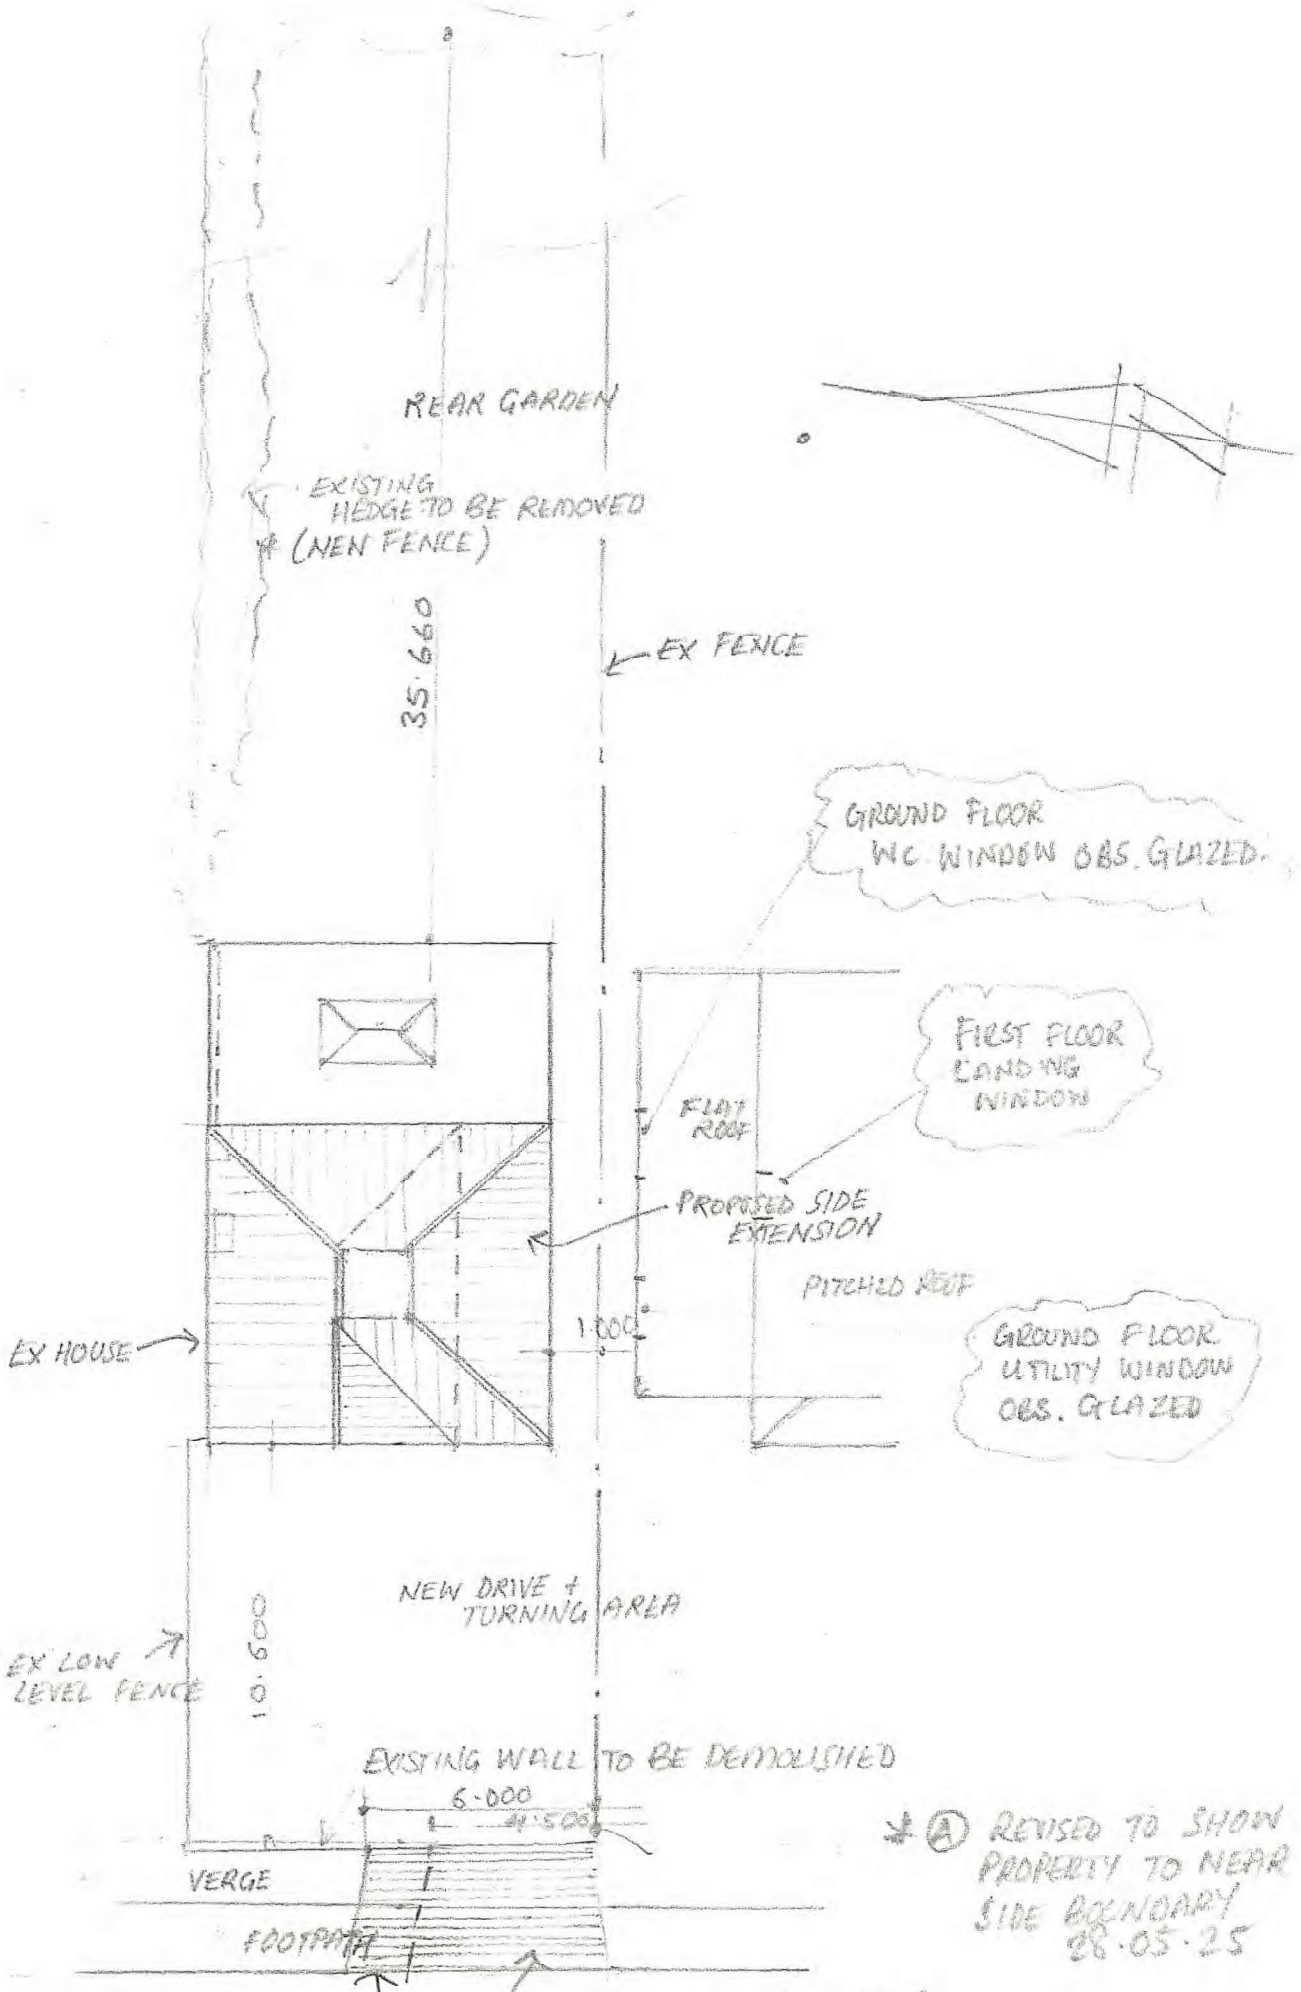


* (A) REVISED TO SHOW PROPERTY TO NEAR SIDE BOUNDARY 26.05.25

SITE PLAN

SCALE: 1:200

DRAW NO: BURNS-MAR 25-09