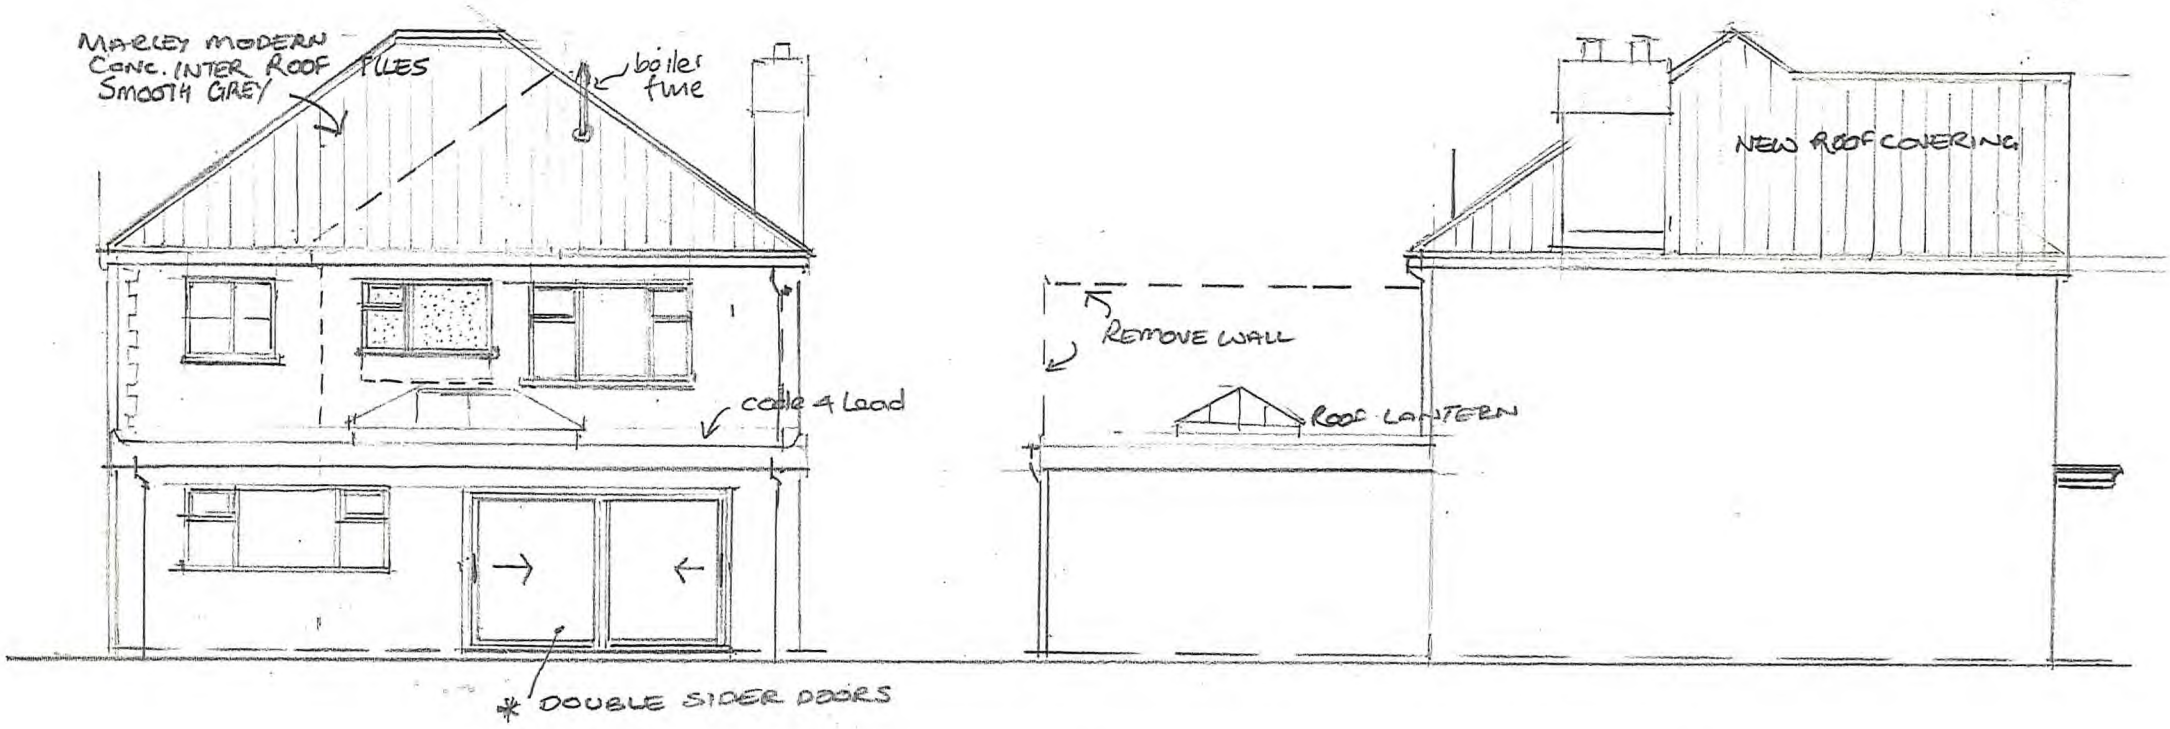


REAR ELEVATION

SIDE ELEVATION

SCALE 1:100

DRAW NO: BURNS - MAR 05-04