


NOTE:

Provide a 'Delta AT 800 Type C Membrane' under ground floor slabs in accordance with the manufacturer's instructions.

Delta AT 800 is an innovative Type C Drainage Membrane which conforms to BS 8102:2022 and BS 8485:2015+A1:2019, Table 7 achieving waterproofing and ground gas protection simultaneously.
Delta AT 800 offers maximum protection in just one application. Designed to offer drainage protection in Type C waterproofing (Grade 3 environment) in accordance with BS 8102:2022 this innovative membrane also offers barrier protection to ground gases Carbon Dioxide, Radon and Methane in accordance with BS 8485:2015 +A1:2019, Table 7 with high adhesion to the application of flame retardants.

EXTENT OF VISIBILITY SPLAYS 0 10 20 30 40 50m
1.1000

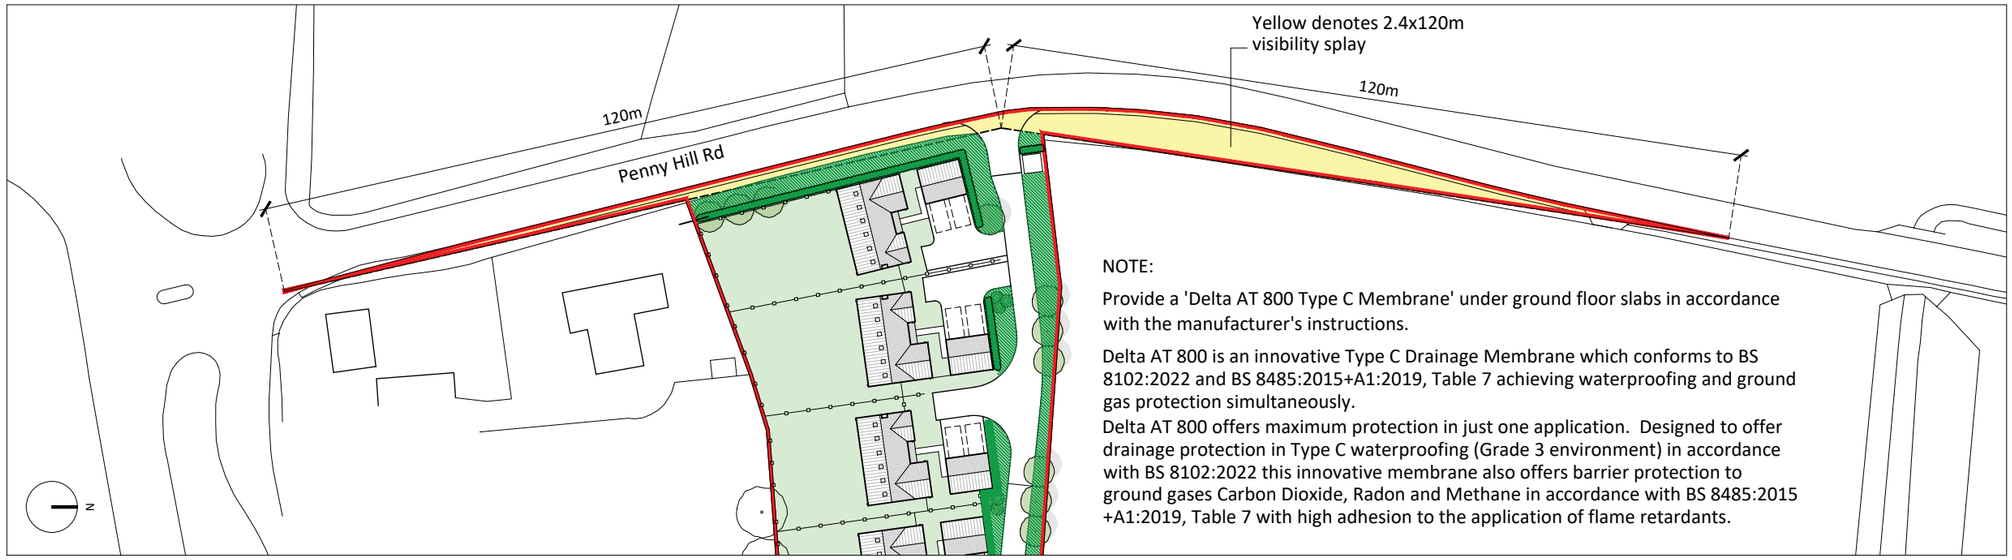

PROPOSED SITE PLAN 0 5 10 15 20 25m
1.500

Notes

Copyright
© Robert Doughty Consultancy Limited.
All rights described in the Copyright, Designs and Patents Act 1988 have been asserted.

Ordnance Survey Map
© Crown Copyright. OS Licence No: AR 100010613.

Rev	Description	Date
A	Proposed membrane note added	12.04.24

rdc
Robert Doughty Consultancy

32 High Street, Helpringham
Sleaford, Lincolnshire, NG34 0RA

Tel: 01529 421646
Email: admin@rdc-landplan.co.uk
Web: www.rdc-landplan.co.uk

Client
Ben Dawson

Project
Penny Hill Rd
Holbeach

Drawing
Site Plan

Scale @ A3	Date
1: 500	14/04/23

Drawn By	Checked By
WW	GP

Job Number	Status	Purpose of Issue
1514-2	CC	Condition Compliance

Drawing No.	Rev
1514-2_CC_SP01	A