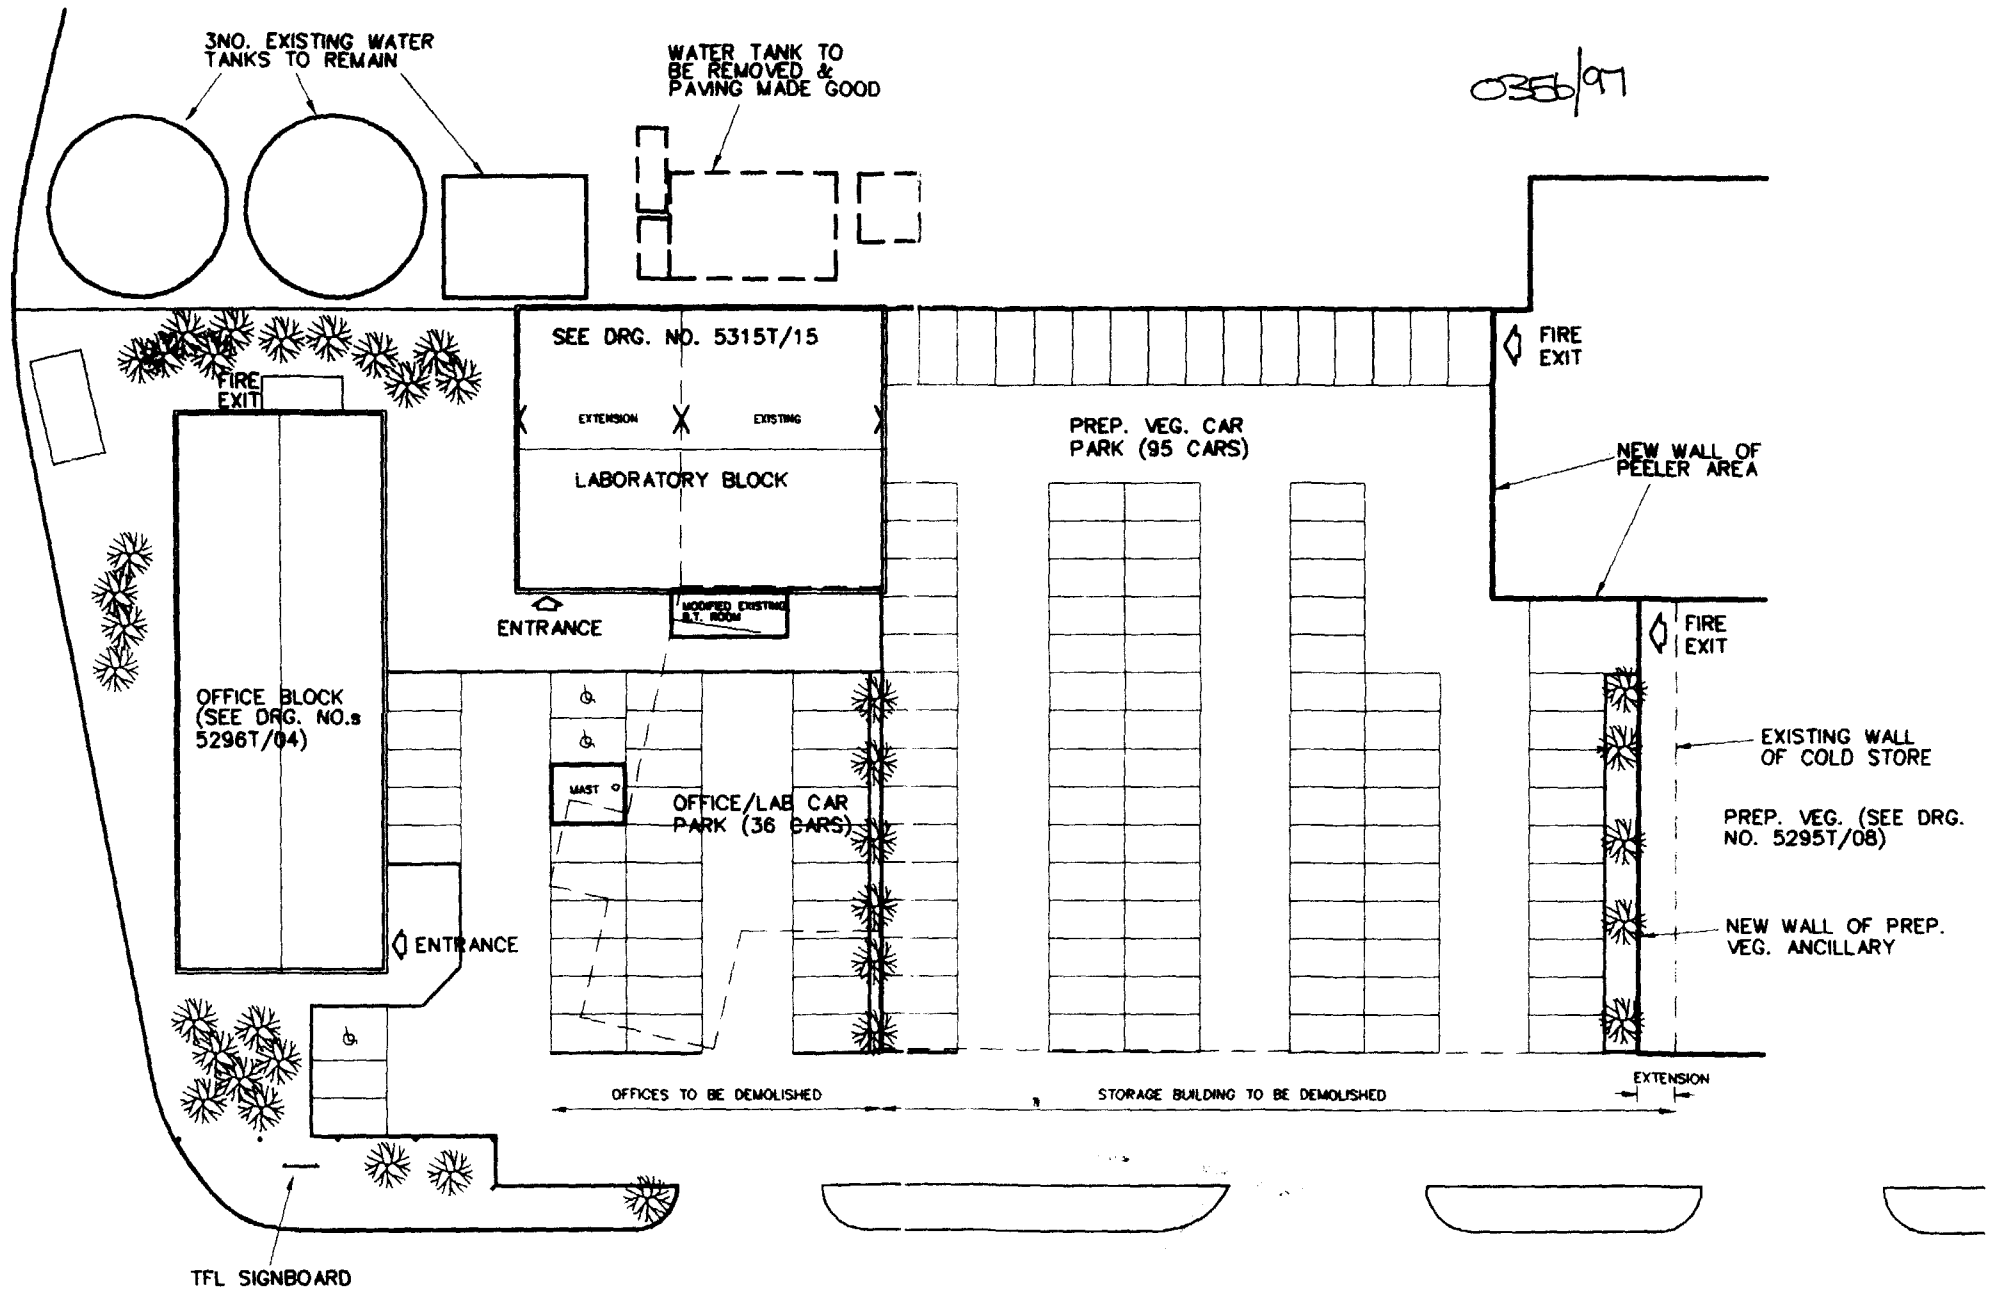


DETERMINED PLAN

SCALE 1:500

PROPOSED SITE PLAN

JOHN ROBERTS ARCHITECTS LIMITED
ARCHITECTS DESIGN AND PLANNING CONSULTANTS
1 James Street, Lincoln, LN2 1QD.
Telephone: (01522) 533441
Fax: (01522) 512888

OFFICE/LAB. BLOCK

TINSLEY FOODS LIMITED

5296T
03A
MARCH 1997

U

INFO PURPOSES ONLY

ORDNANCE SURVEY

HEIGHTS IN METRES

TF 3432-3532

LINCOLNSHIRE

PARTS OF HOLLAND ADMIN CO

348 349 350 351 352 353 354 355 356 357

Drain

B.M 4.34m

Pond

Leadenhall Farm

Ponds

Sluice Farm

Tanks

Tank

Holbeach Drive

B.M 4.59m

Holbeach Marsh

L.B

G.P