
COPYRIGHT RESERVED

REV.A 09.01.98: CAD DRAWN, PEELER WALL REVISED,CAR PARKING & LANDSCAPING AMENDED.

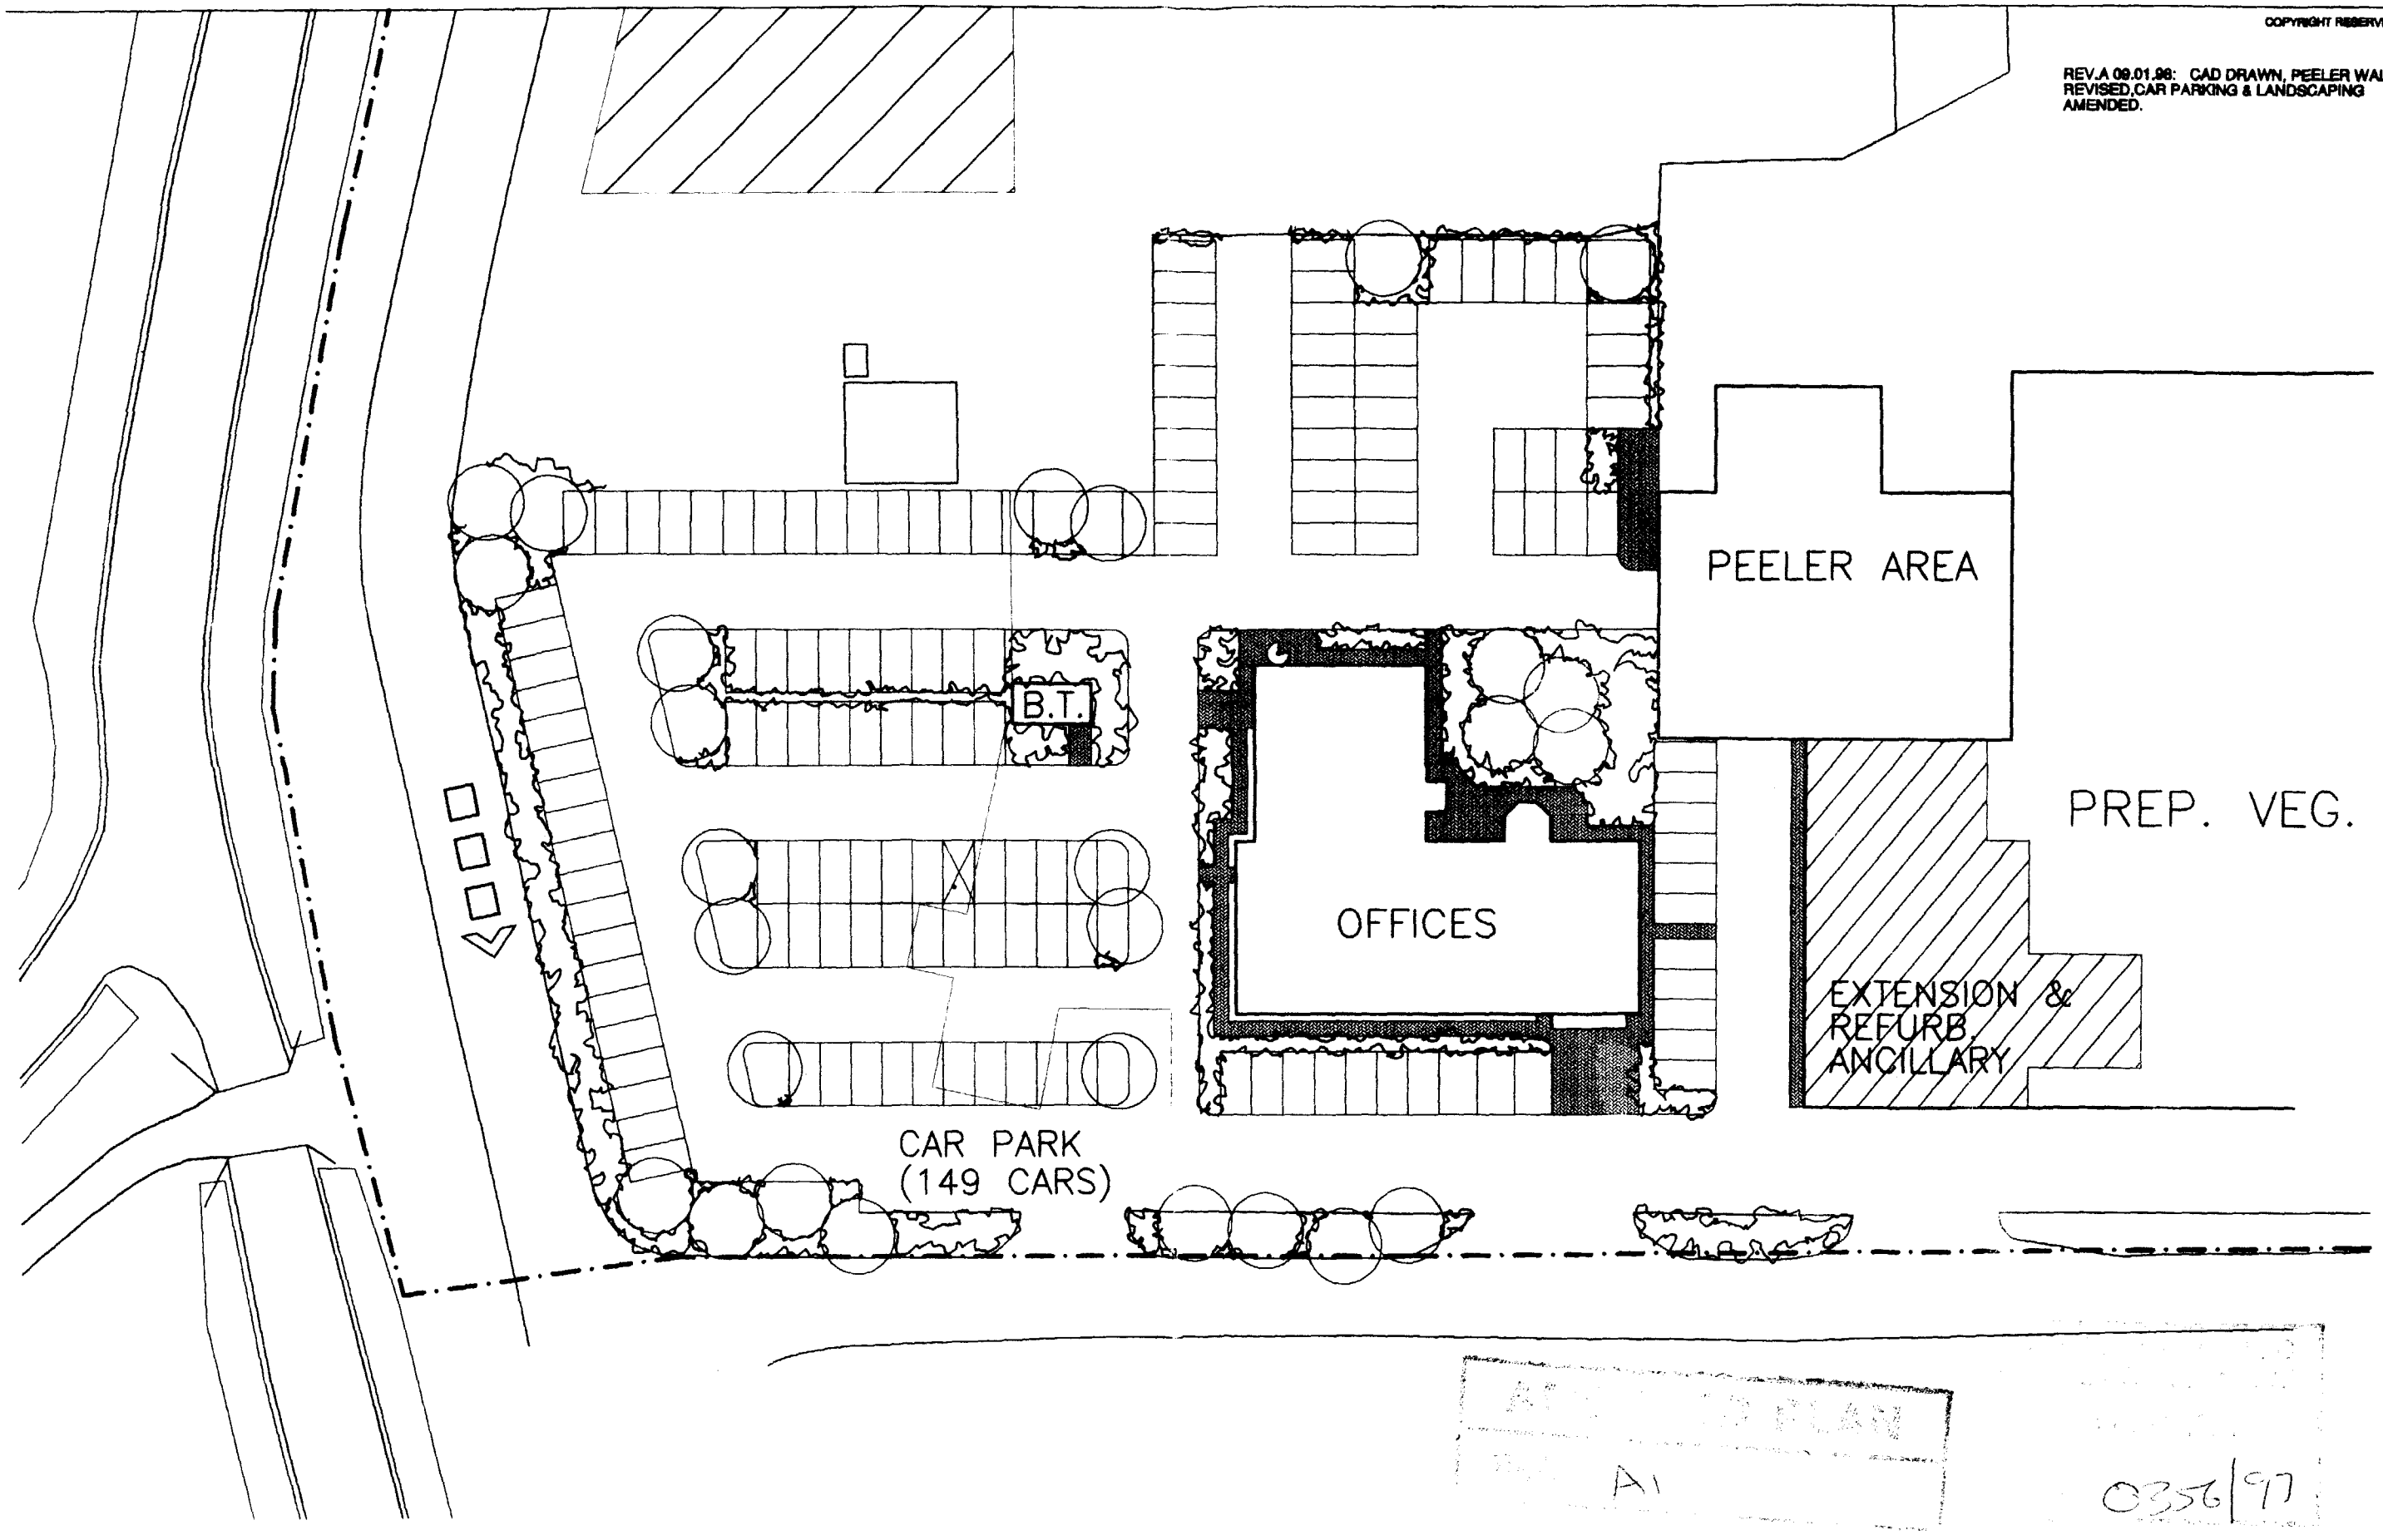

A1

0356/97

client

Tinsley Foods

project

OFFICE BLOCK

drawing


SITE LAYOUT

scale	date	drawn	checked
1:500	DEC. 97	MPC	-


drawing no. 5296T/14

revision A


JOHN ROBERTS ARCHITECTS LIMITED
ARCHITECTS DESIGN AND PLANNING CONSULTANTS
1 James Street Lincoln LN2 1QD Tel 01522 533441 Fax 01522 512866

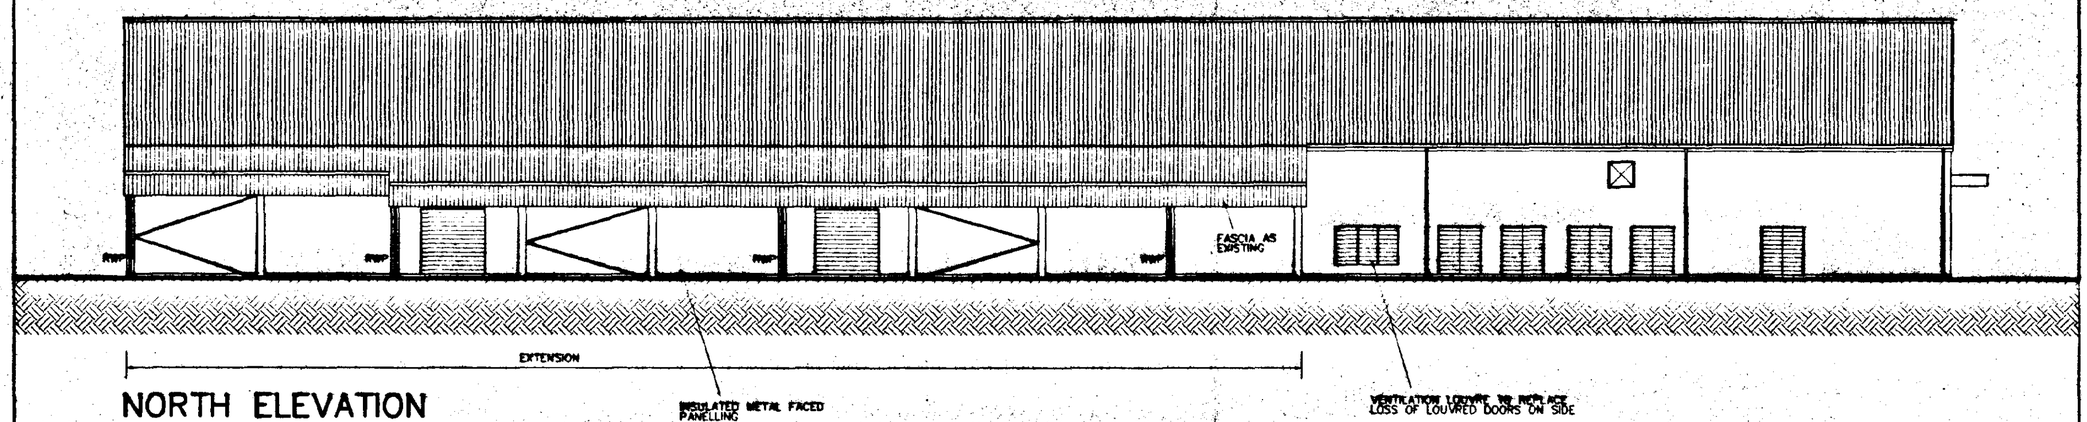

NORTH ELEVATION

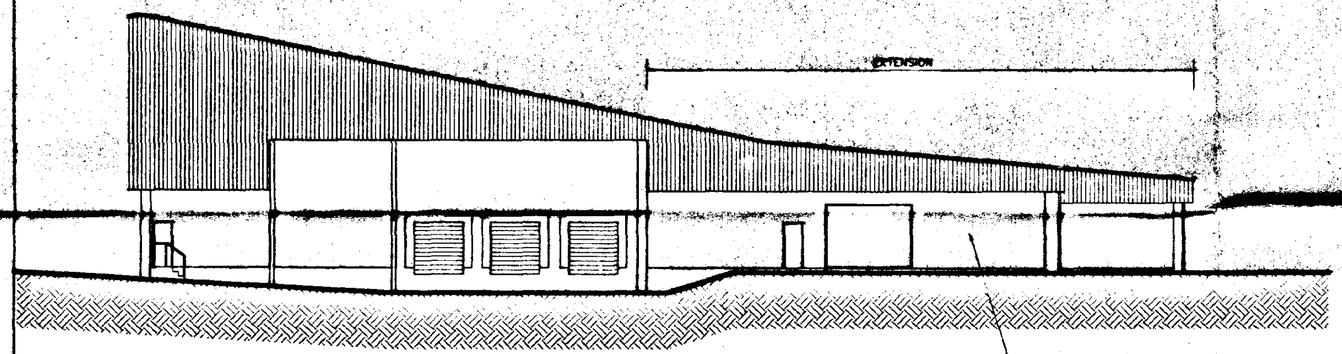

EAST ELEVATION

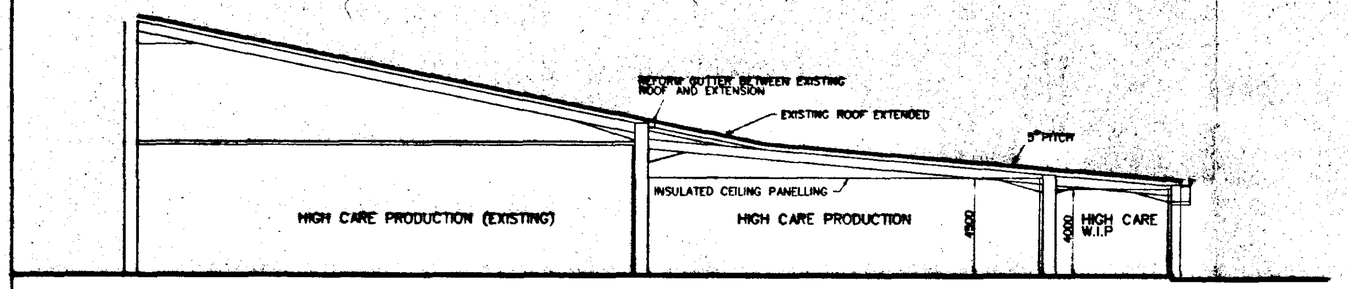

SECTION A–A THROUGH EXTENSION

ALL DIMENSIONS AND SETTING OUT ARE TO BE VERIFIED ON SITE AND ALL DISCREPANCIES REFERRED TO THE ARCHITECT BEFORE WORK COMMENCES

DETERMINED PLAN
[illegible]
[illegible] 1997
Ref: 0356/97

REV.A 24/03/97: GENERAL AMENDMENTS & NOTES ADDED

Timsley Foods
client

EXTENSION TO SALAD FACTORY
job

HOLBEACH ST.MARKS
site

SECTION & ELEVATION
drawing


1:200
scale

MARCH 1997
date

5294T/08A
number

copyright reserved

JOHN ROBERTS ARCHITECTS LIMITED
ARCHITECTS DESIGN AND PLANNING CONSULTANTS
[illegible]

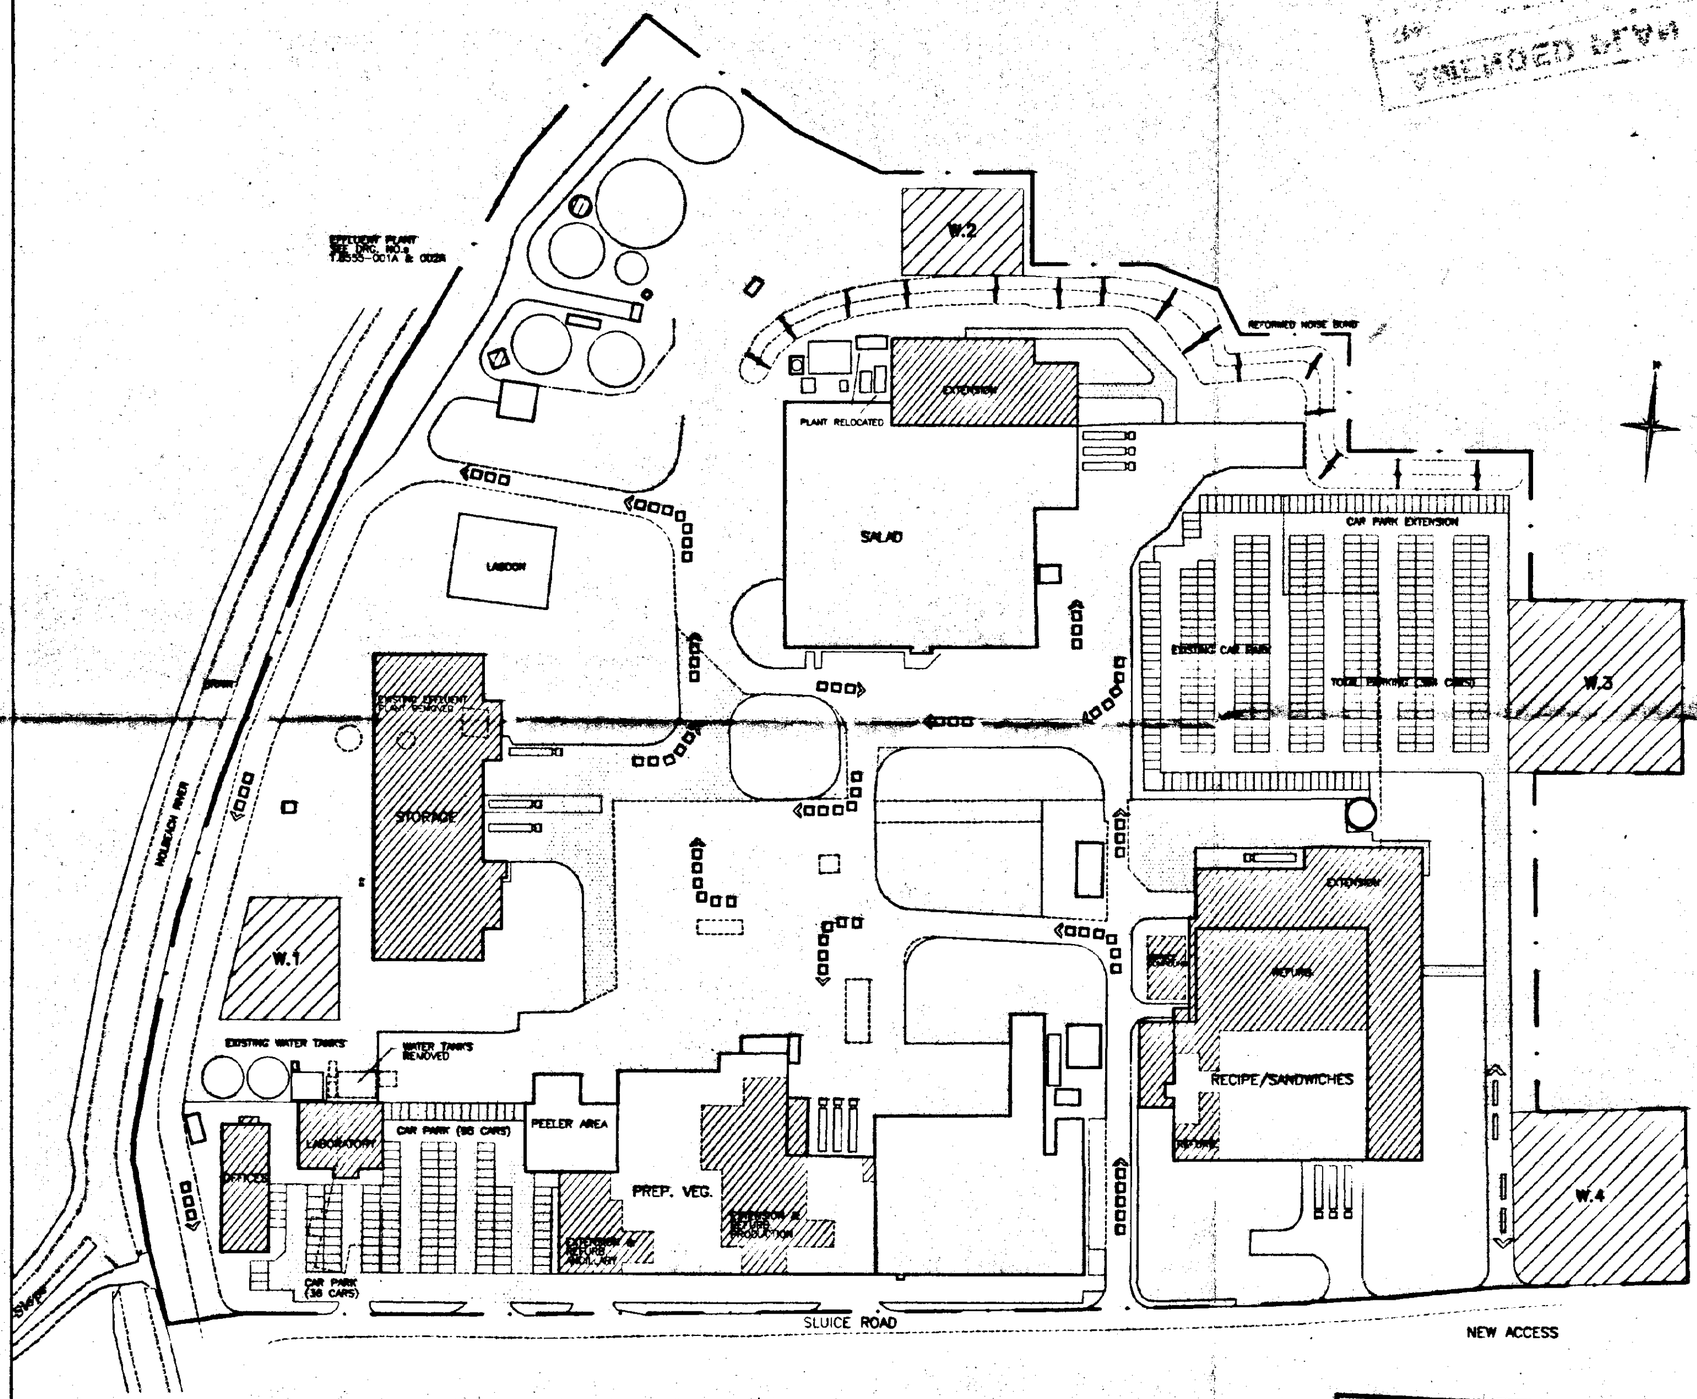

ALL DIMENSIONS AND SETTING OUT ARE TO BE VERIFIED ON SITE AND ALL DISCREPANCIES REFERRED TO THE ARCHITECT BEFORE WORK COMMENCES

REV.A 24.04.97: RECIPE/SANDWICH FACTORY AMENDED

Timsley Foods client


OVERALL DEVELOPMENT PLAN	job
HOLBEACH ST.MARKS	site
SITE PLAN	drawing
1:1250	scale
MARCH 1997	date
5291T/19A	number

copyright reserved

JOHN ROBERTS ARCHITECTS LIMITED
ARCHITECTS DESIGN AND PLANNING CONSULTANTS
1 James Street Lincoln LN2 1QB Tel (01522) 533941 Fax 512888


AMENDED PLAN
Ref.
DETERMINED PLAN
SOUTH HOLLAND DC
HOUSING & PLANNING
28 APR 1997
Ref: 0356/97

ALL DIMENSIONS AND SETTING OUT ARE TO BE VERIFIED ON SITE AND ALL DISCREPANCIES REFERRED TO THE ARCHITECT BEFORE WORK COMMENCES

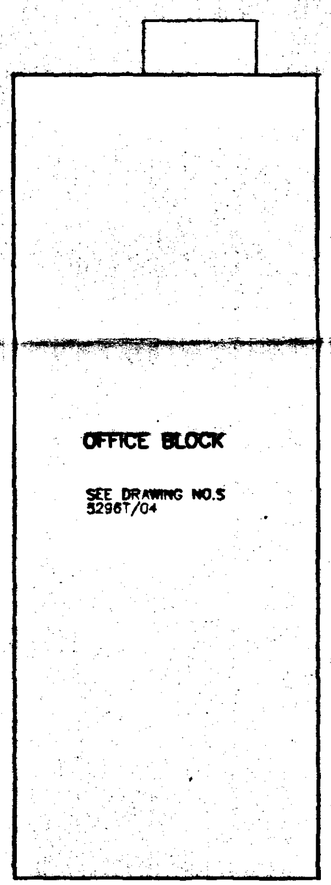

OFFICE BLOCK


SEE DRAWING NO.S
5296T/04

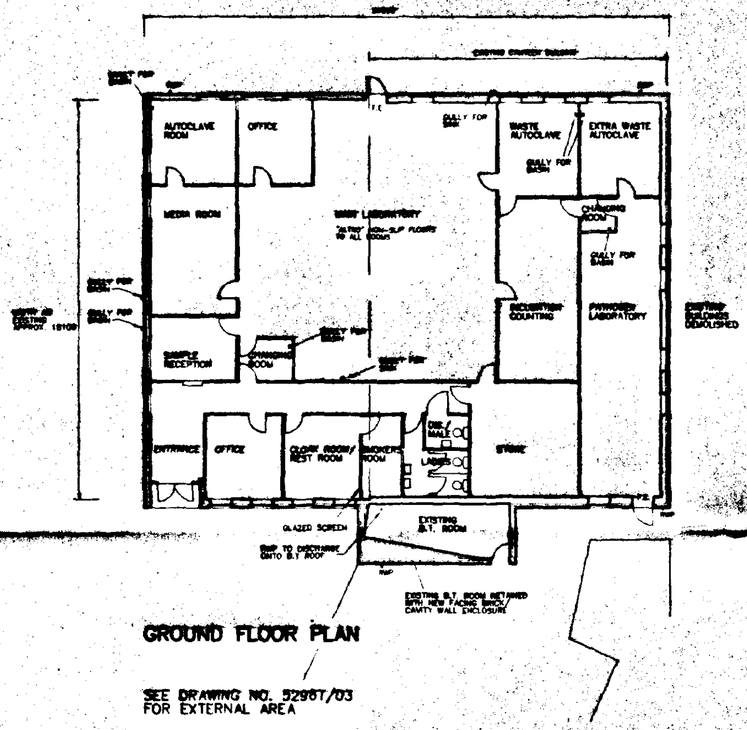


GROUND FLOOR PLAN

SEE DRAWING NO. 5296T/03
FOR EXTERNAL AREA


EXISTING OFFICES
TO BE DEMOLISHED

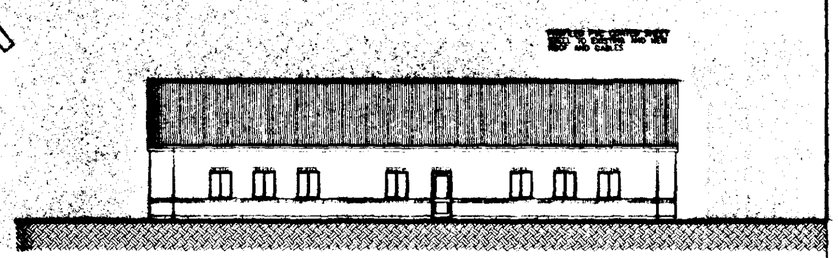


NORTH ELEVATION

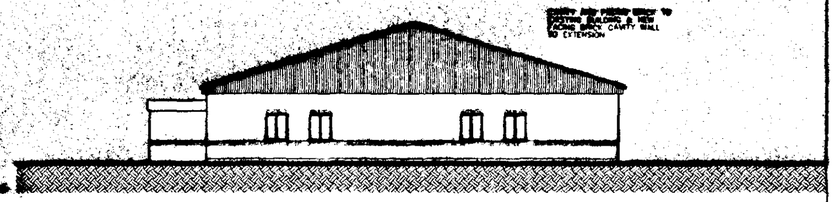

EAST ELEVATION

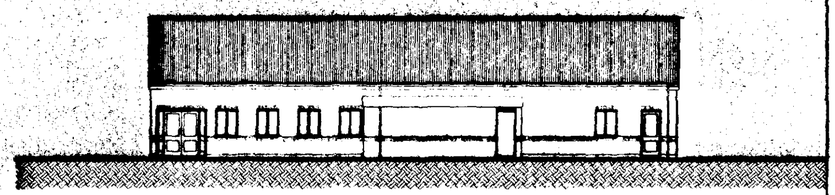

SOUTH ELEVATION

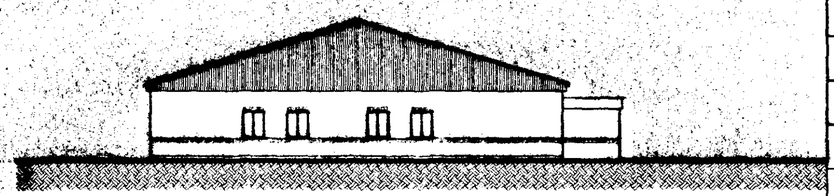

WEST ELEVATION

SOUTH KESTEVEN DC
DETERMINED
PLAN
Ref: 0356/97.

REV.A 24/03/97: ELEVATIONS AMENDED & NOTES ADDED

Tinsley Foods
client

LABORATORY ACCOMMODATION job

HOLBEACH ST.MARKS site

PLAN & ELEVATIONS drawing


1:200 scale

MARCH 1997 date

5315T/15A number


copyright reserved

JOHN ROBERTS ARCHITECTS LIMITED
ARCHITECTS DESIGN AND PLANNING CONSULTANTS
1 James Street Lincoln LN2 1EB Tel (01522) 532441 Fax 512888

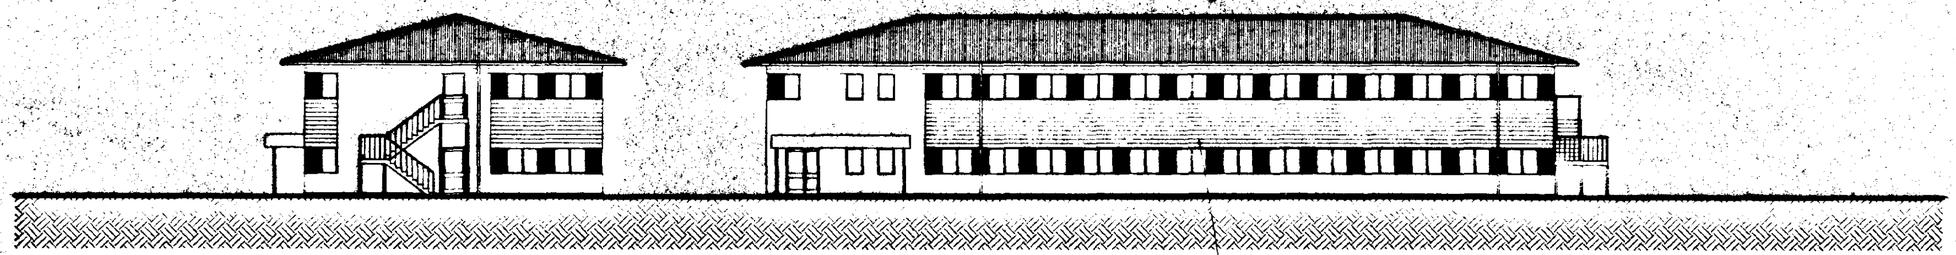


NORTH ELEVATION

EAST ELEVATION

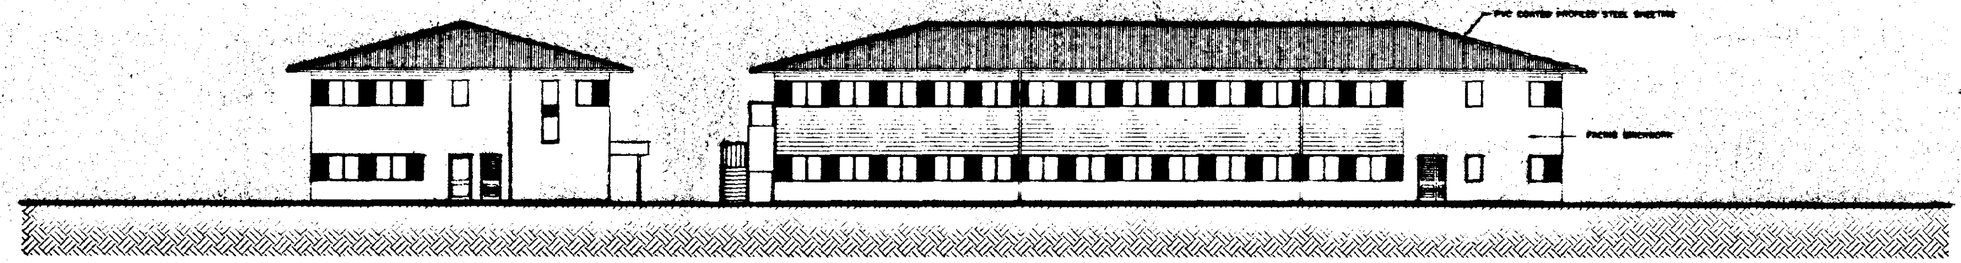


SOUTH ELEVATION


WEST ELEVATION

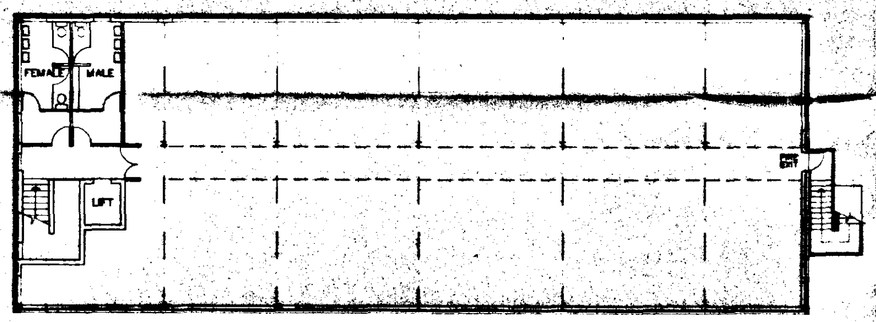

FIRST FLOOR PLAN

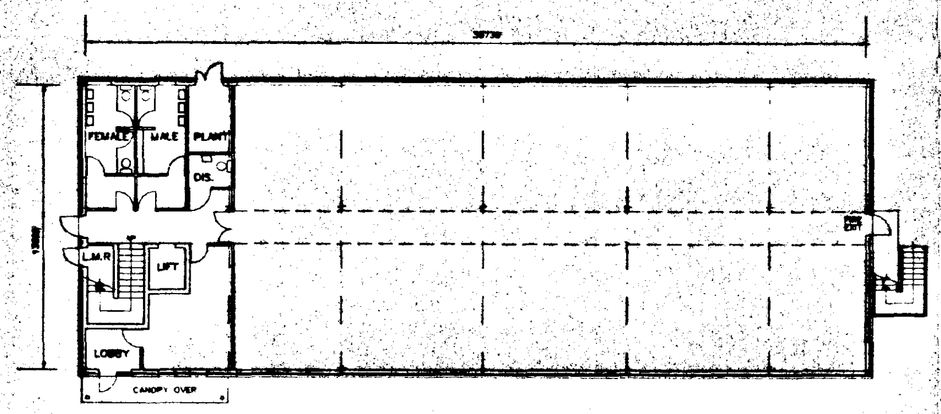

GROUND FLOOR PLAN

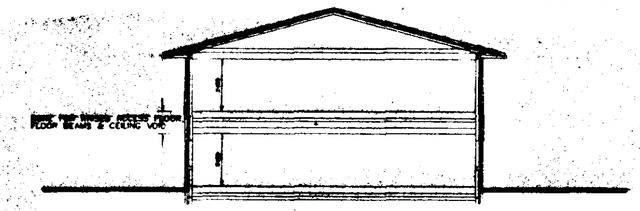

TYPICAL SECTION

GROSS INTERNAL FLOOR AREA	
GROUND FLOOR	464.5 SQ.M
FIRST FLOOR	464.5 SQ.M
	929.0 SQ.M

ALL DIMENSIONS AND SETTING OUT ARE TO BE VERIFIED ON SITE AND ALL DISCREPANCIES REFERRED TO THE ARCHITECT BEFORE WORK COMMENCES

DETERMINED
PLAN

02 APR 1997

Ref: 0356/97

Timsley Foods
client

OFFICE BLOCK — job

HOLBEACH ST.MARKS — site

PLANS, SECTION & ELEVATIONS — drawing

1:200 — scale


MARCH 1997 — date

5296T/04 — number


copyright reserved

JOHN ROBERTS ARCHITECTS LIMITED
ARCHITECTS DESIGN AND PLANNING CONSULTANTS
1 James Street Lincoln LN2 1EB Tel (01522) 535041 Fax 512889


ALL DIMENSIONS AND SETTING OUT ARE TO BE VERIFIED ON SITE AND ALL DISCREPANCIES REFERRED TO THE ARCHITECT BEFORE WORK COMMENCES

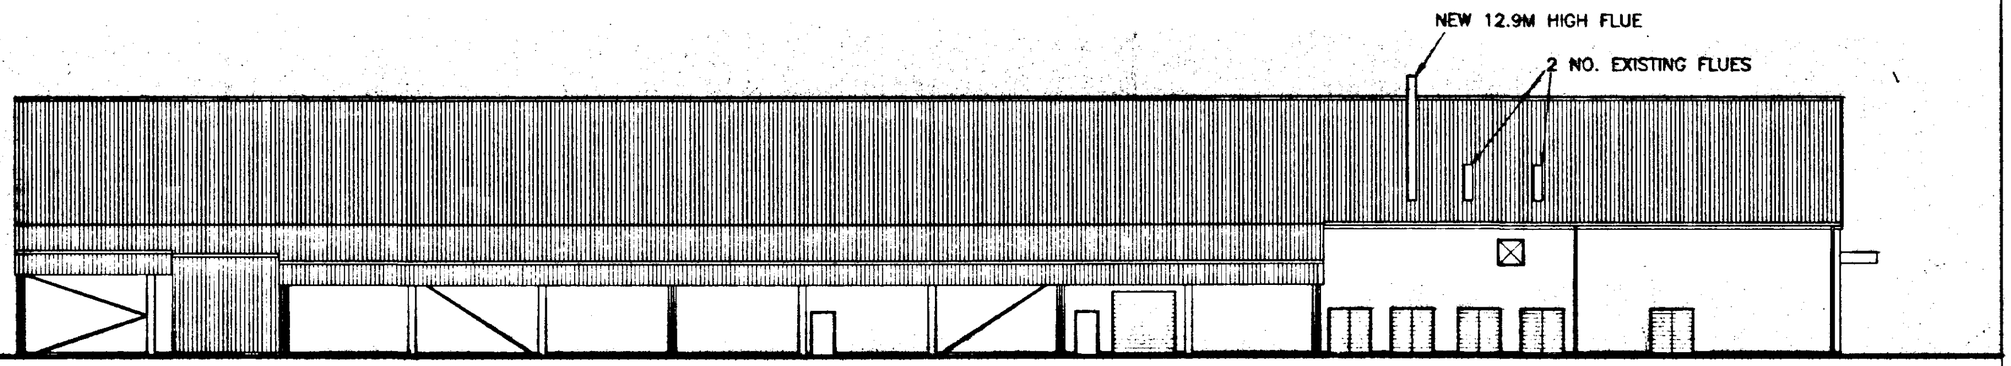

NORTH ELEVATION

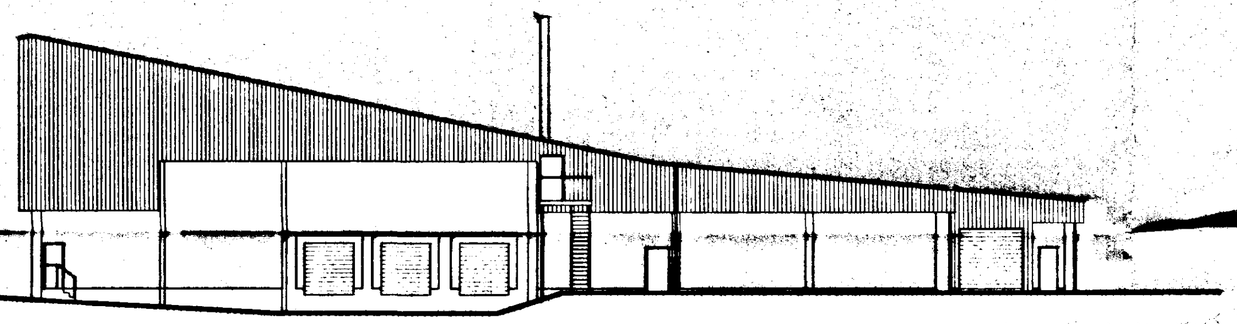

EAST ELEVATION

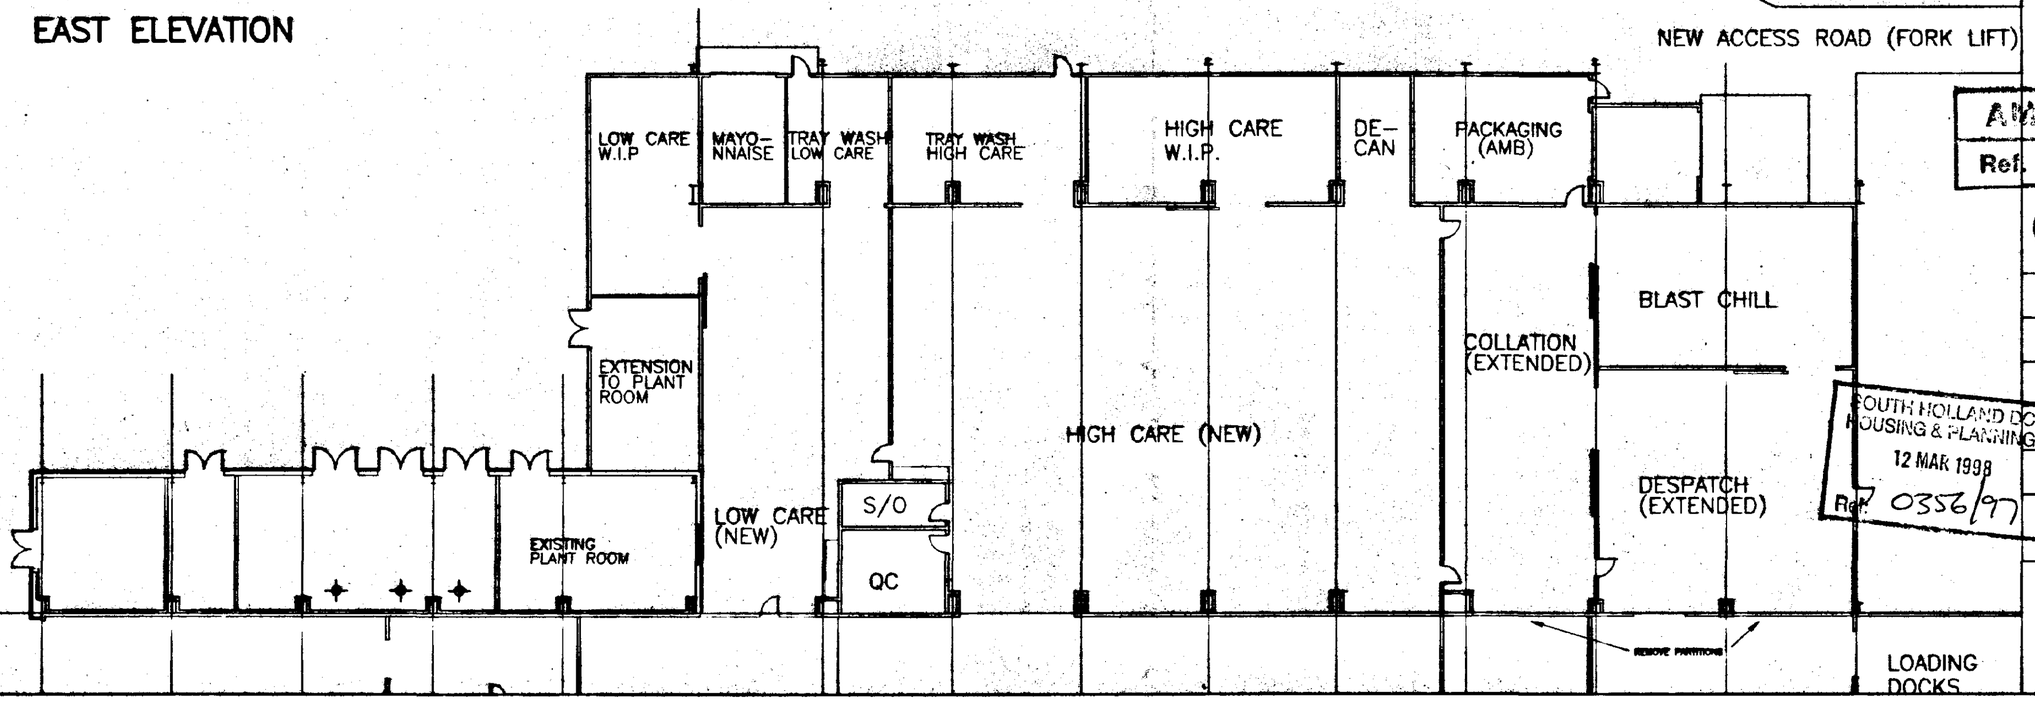

AMENDED PLAN
Ref. A2


SOUTH HOLLAND DC
HOUSING & PLANNING
12 MAR 1998
Ref. 0356/97

Timsley Foods
client

EXTENSION TO SALAD FACTORY	job
HOLBEACH ST.MARKS	site
FLUE DETAILS	drawing
1:200	scale
MARCH 1998	date
5294T/11	number

copyright reserved

JOHN ROBERTS ARCHITECTS LIMITED
ARCHITECTS DESIGN AND PLANNING CONSULTANTS
1 Jermyn Street Lincoln LN5 7XR Tel (01522) 532444 Fax 512888

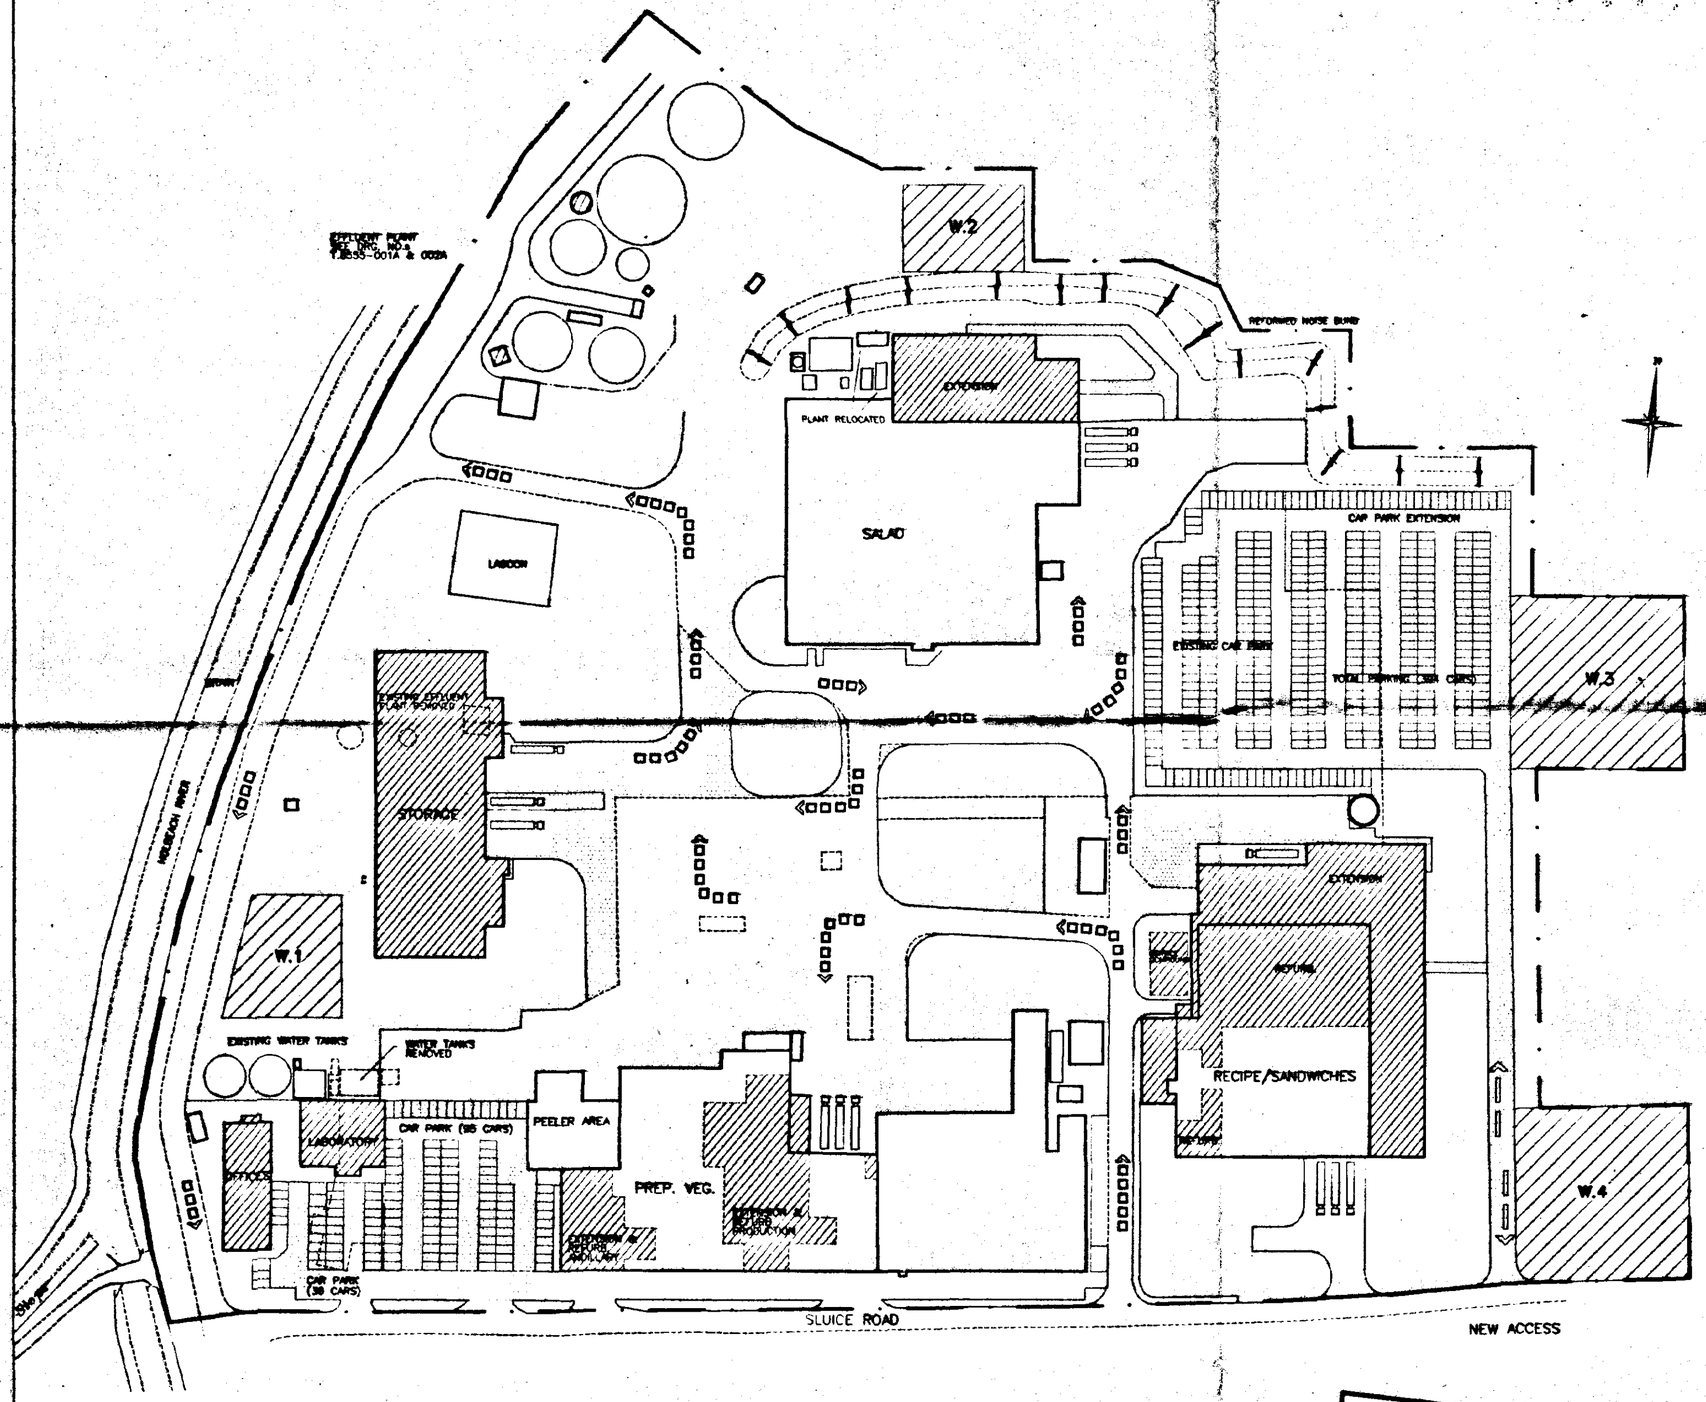

Site Boundary

Existing Buildings/Structures to be demolished

Proposed New Buildings/ Extensions

Proposed Alterations/ Refurbishment

Additional Paved Areas

W

Proposed Woodland Areas

VEHICULAR ACCESS ROUTES

Lorry Route

Car Route

DETERMINED PLAN

SOUTH HOLLAND DC HOUSING & PLANNING 28 APR 1997 Ref: 0356/97

AMENDED PLAN

Ref.

ALL DIMENSIONS AND SETTING OUT ARE TO BE VERIFIED ON SITE AND ALL DISCREPANCIES REFERRED TO THE ARCHITECT BEFORE WORK COMMENCES

REV.A 24.04.97: RECIPE/SANDWICH FACTORY AMENDED

Timsley Foods
client

OVERALL DEVELOPMENT PLAN	job
HOLBEACH ST.MARKS	site
SITE PLAN	drawing
1:1250	scale
MARCH 1997	date
5291T/19A	number

copyright reserved

JOHN ROBERTS ARCHITECTS LIMITED
ARCHITECTS DESIGN AND PLANNING CONSULTANTS

1 James Street Lincoln LN2 1QD Tel (01522) 533494 Fax 512888

EXISTING

EXTENSION

A

NEW ACCESS ROAD (FORK LIFT)

EXISTING EXTERNAL PLANT AREA

LOW CARE W.I.P.

R TRAY WASH LOW CARE

R HIGH CARE

PF MAYONAISSE

R HIGH CARE W.I.P.

PF PACKAGING

6m

PF BLAST CHILL

18m

EXTENSION

COLLATION (EXTENDED)

EQUIPMENT ACCESS TRACK

DESPATCH (EXTENDED)

LOW CARE (NEW)

HIGH CARE (NEW)

LOADING DOCKS

EXISTING

LOW CARE FIRST PREP. (EXISTING)

HIGH CARE PRODUCTION (EXISTING)

COLLATION (EXISTING)

HOLD AND DESPATCH (EXISTING)

A

PART GROUND FLOOR PLAN AS PROPOSED

ALL DIMENSIONS AND SETTING OUT ARE TO BE VERIFIED ON SITE AND ALL DISCREPANCIES REFERRED TO THE ARCHITECT BEFORE WORK COMMENCES

KEY

PF = POWER FLOATED CONCRETE

R = RESIN FLOORING

▨ = HIGH CARE AREA

SOUTH KESTEVEN DC
DETERMINED PLAN
Ref. S35/97.

REV.B 24.03.97 ACCESS TRACK AMENDED & NOTES ADDED

REV.A 14.02.97 GENERAL AMENDMENTS

Timsley Foods
client

EXTENSION TO SALAD FACTORY job

HOLBEACH ST.MARKS site

PART GROUND FLOOR PLAN drawing

1:200 scale


FEBRUARY 1997 date

5294T/07B number

copyright reserved

JOHN ROBERTS ARCHITECTS LIMITED
ARCHITECTS DESIGN AND PLANNING CONSULTANTS
1 James Street Lincoln LN2 1BD Tel (01522) 533641 Fax 512888

ALL DIMENSIONS AND SETTING OUT ARE TO BE VERIFIED ON SITE AND ALL DISCREPANCIES REFERRED TO THE ARCHITECT BEFORE WORK COMMENCES

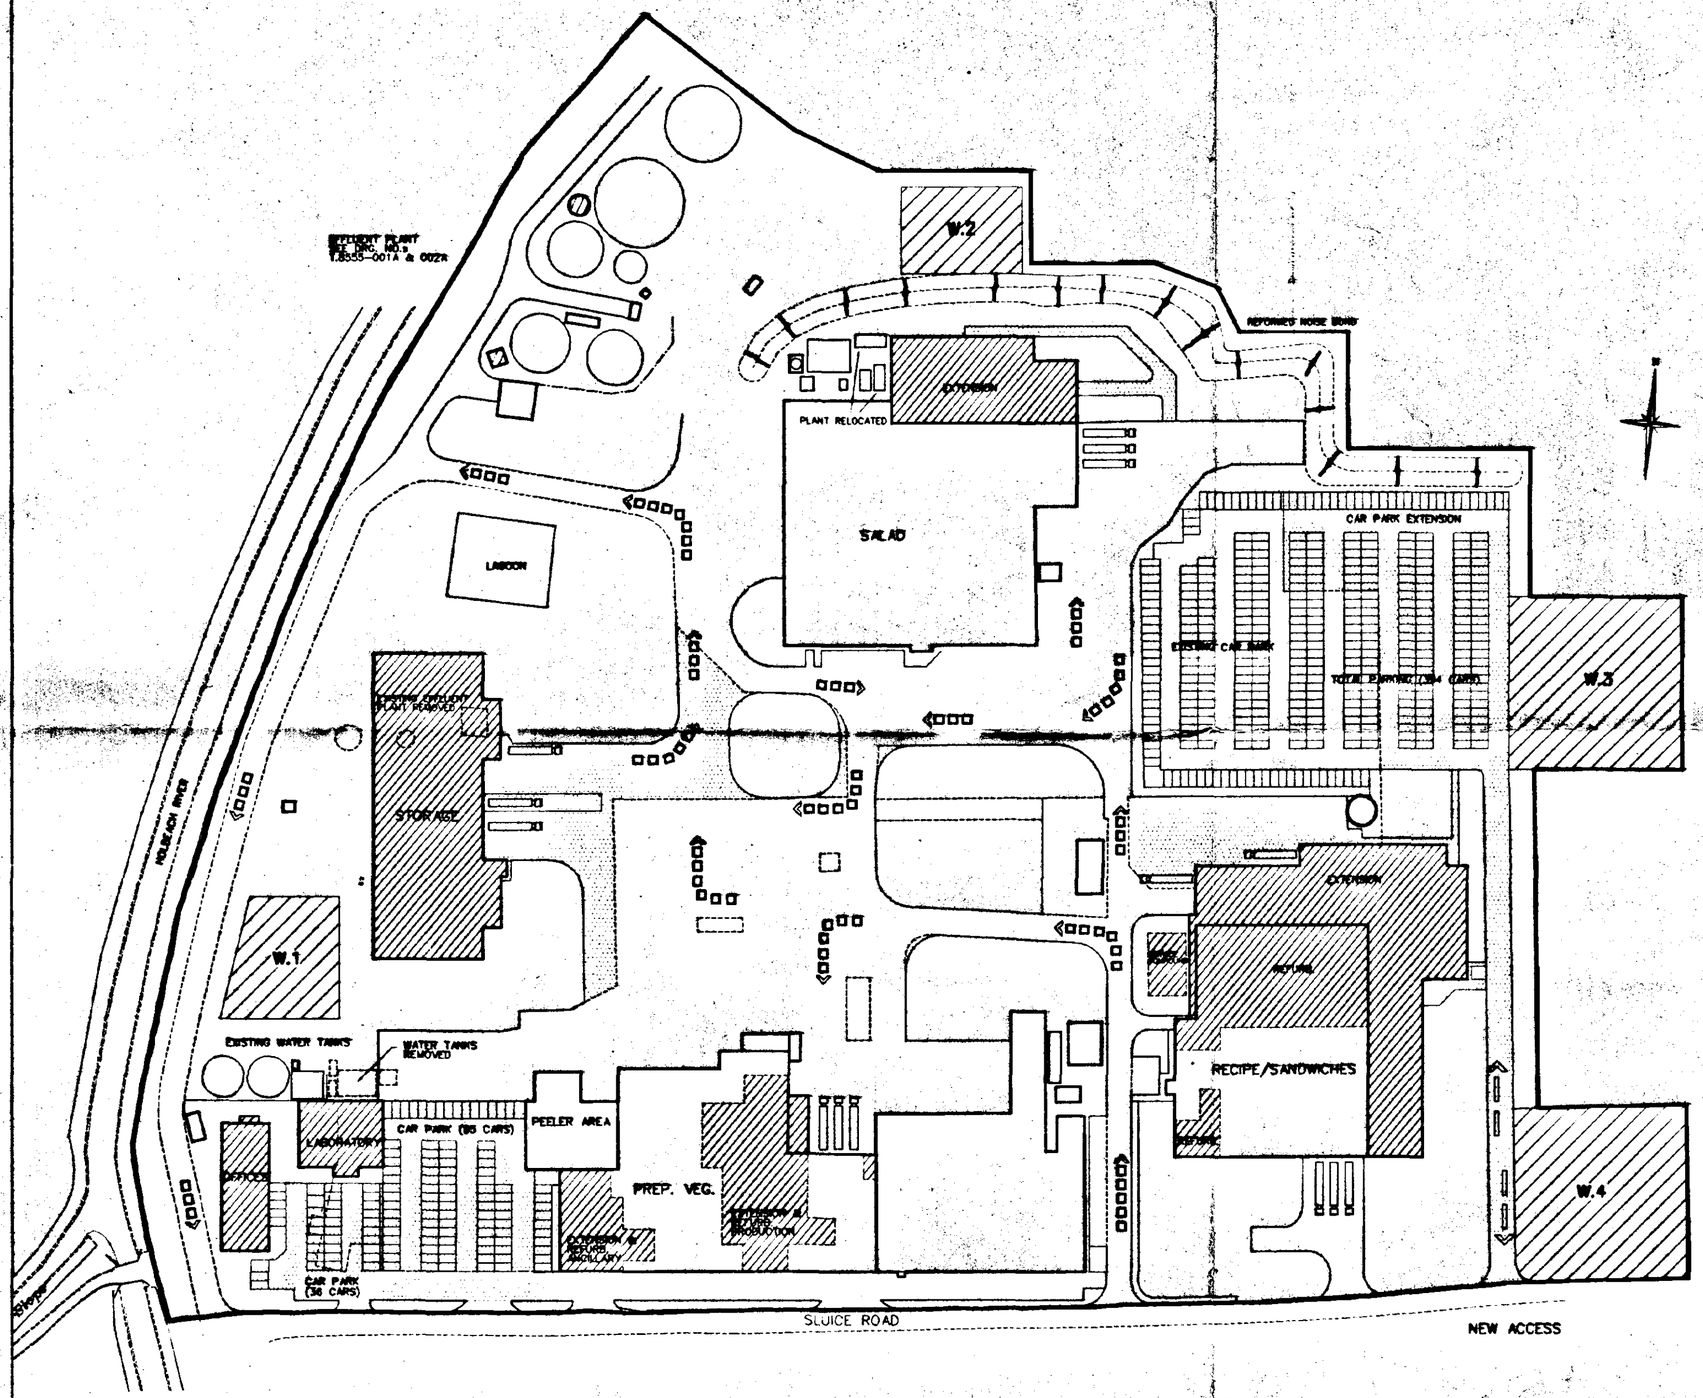

Site Boundary

Existing Buildings/Structures to be demolished

Proposed New Buildings/ Extensions

Proposed Alterations/ Refurbishment

Additional Paved Areas

W

Proposed Woodland Areas

VEHICULAR ACCESS ROUTES

Lorry Route

Car Route

SUPERSEDED

02 APR 1997


Ref: 035/97

Timsley Foods	client
OVERALL DEVELOPMENT PLAN	job
HOLBEACH ST.MARKS	site
SITE PLAN	drawing
1:1250	scale
MARCH 1997	date
5291T/19	number

copyright reserved

JOHN ROBERTS ARCHITECTS LIMITED
ARCHITECTS DESIGN AND PLANNING CONSULTANTS
1 Junior Street Lincoln LN2 1QD Tel (01522) 533441 Fax 512888

SANDWICH/RECIPE DISH FACTORY

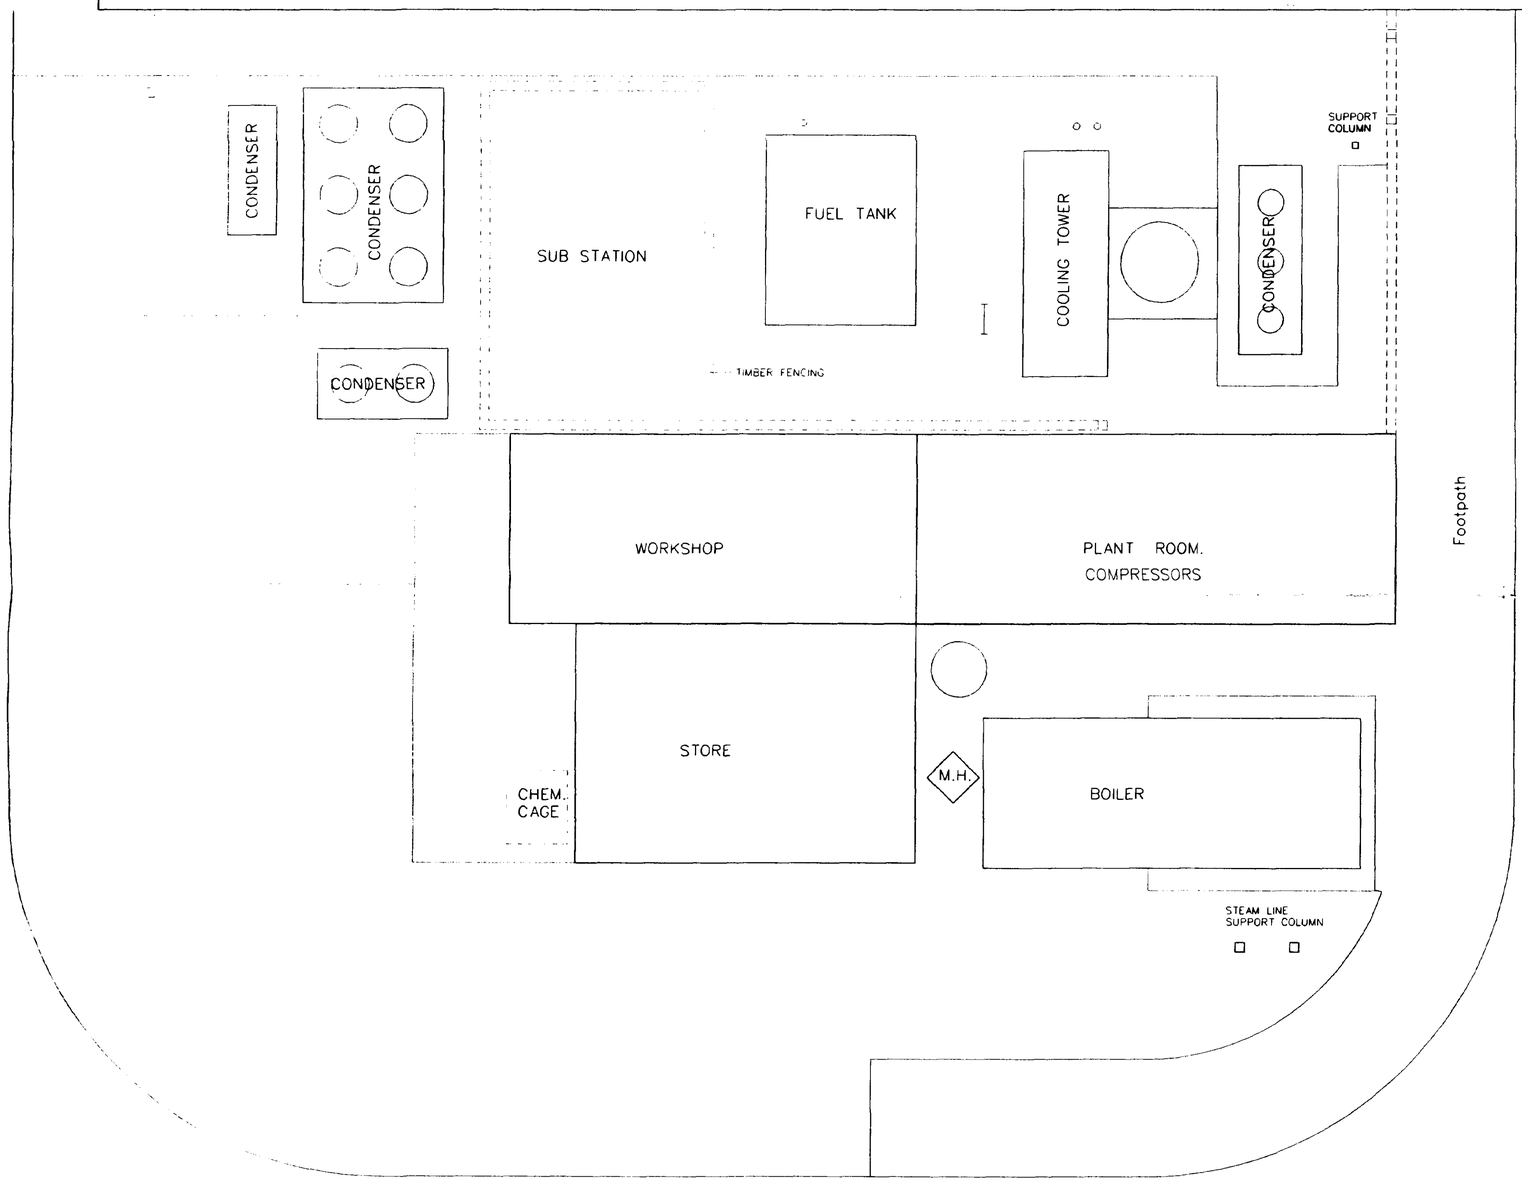

ACCESS ROAD

Ref: 0356/97

revision	date	init	revision details

COOPER ARCHITECTURAL DESIGN
BROMANOR HOUSE, HIGH STREET
FLEET, SPALDING, LINC'S PE12 8LF
Tel/Fax: 01406 423762


Client
TINSLEY FOODS LTD

Project
EXTERNAL PLANT
SANDWICH/RECIPE DISH
FACTORY


Drawing
PLAN EXISTING

Scale	Drawing No.
1:50	9615:15
Date: FEB. 97.	Drawn: J.C.


ALL DIMENSIONS AND SETTING OUT ARE TO BE VERIFIED ON SITE AND ALL DISCREPANCIES REFERRED TO THE ARCHITECT BEFORE WORK COMMENCES

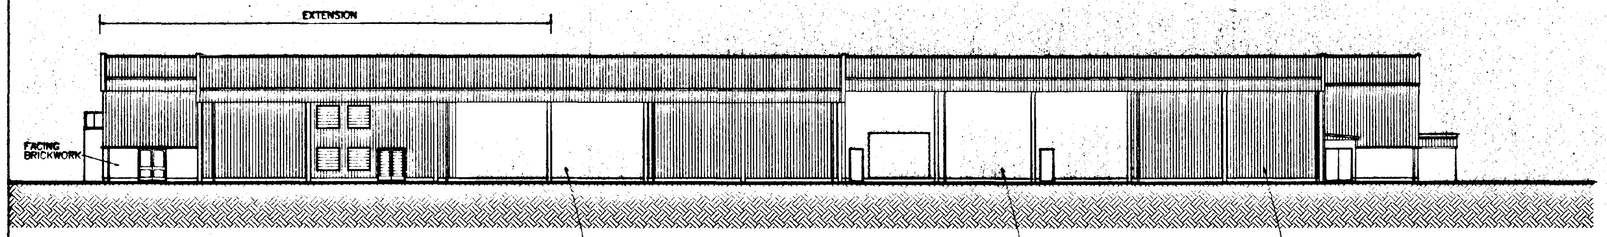


NORTH ELEVATION

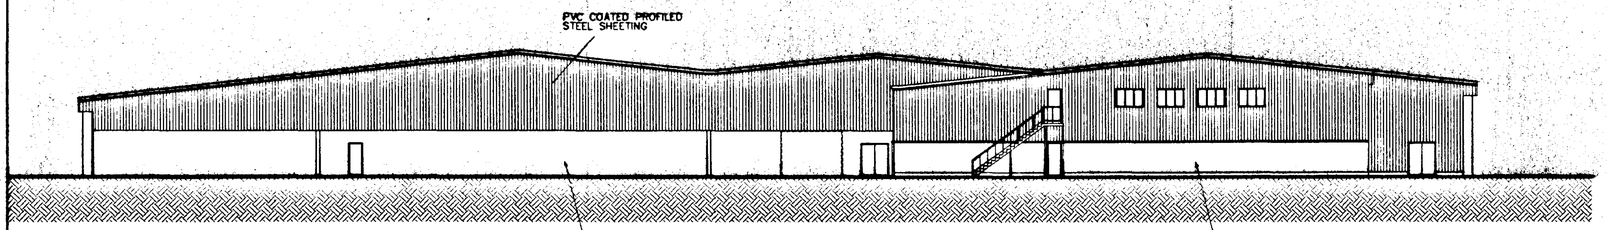

EAST ELEVATION

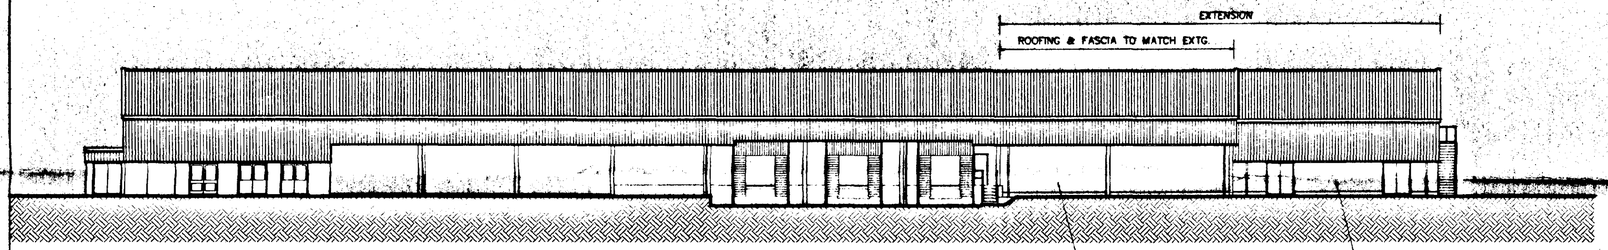


SOUTH ELEVATION

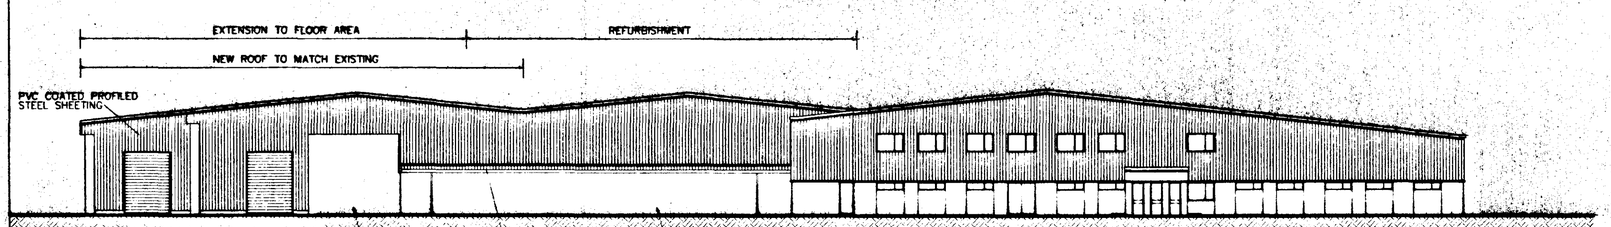


WEST ELEVATION



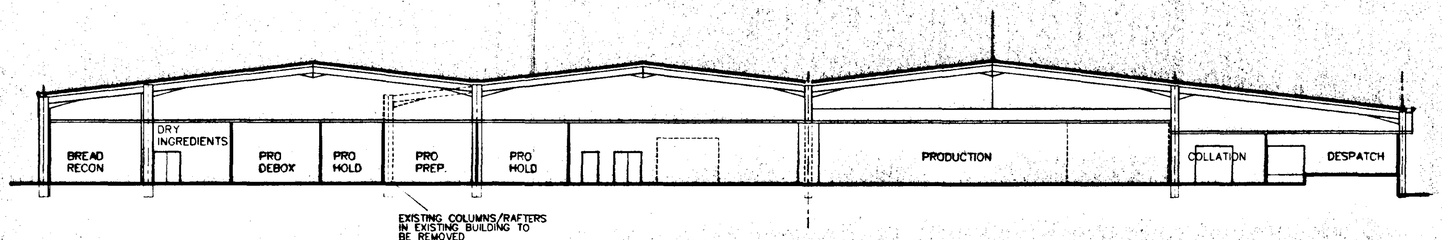

SECTION A–A

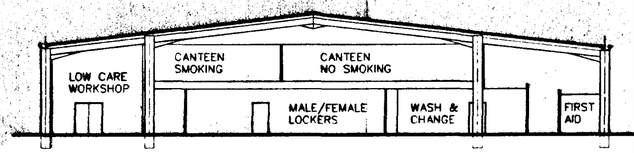

SECTION B–B

SUPERSEDED

Timsley Foods — client


EXTENSION TO RECIPE/ SANDWICH FACTORY	job
HOLBEACH ST. MARKS	site
ELEVATIONS & SECTION	drawing
1:200	scale
MARCH 1997	date
5293T/08	number

copyright reserved


JOHN ROBERTS ARCHITECTS LIMITED
ARCHITECTS DESIGN AND PLANNING CONSULTANTS
1 James Street Lincoln LN2 1QD Tel (01522) 533441 Fax 512888

ALL DIMENSIONS AND SETTING OUT ARE TO BE VERIFIED ON SITE AND ALL DISCREPANCIES REFERRED TO THE ARCHITECT BEFORE WORK COMMENCES


KEY
PF = POWER FLOATED CONCRETE
R = RESIN FLOOR
HIGH CARE AREA

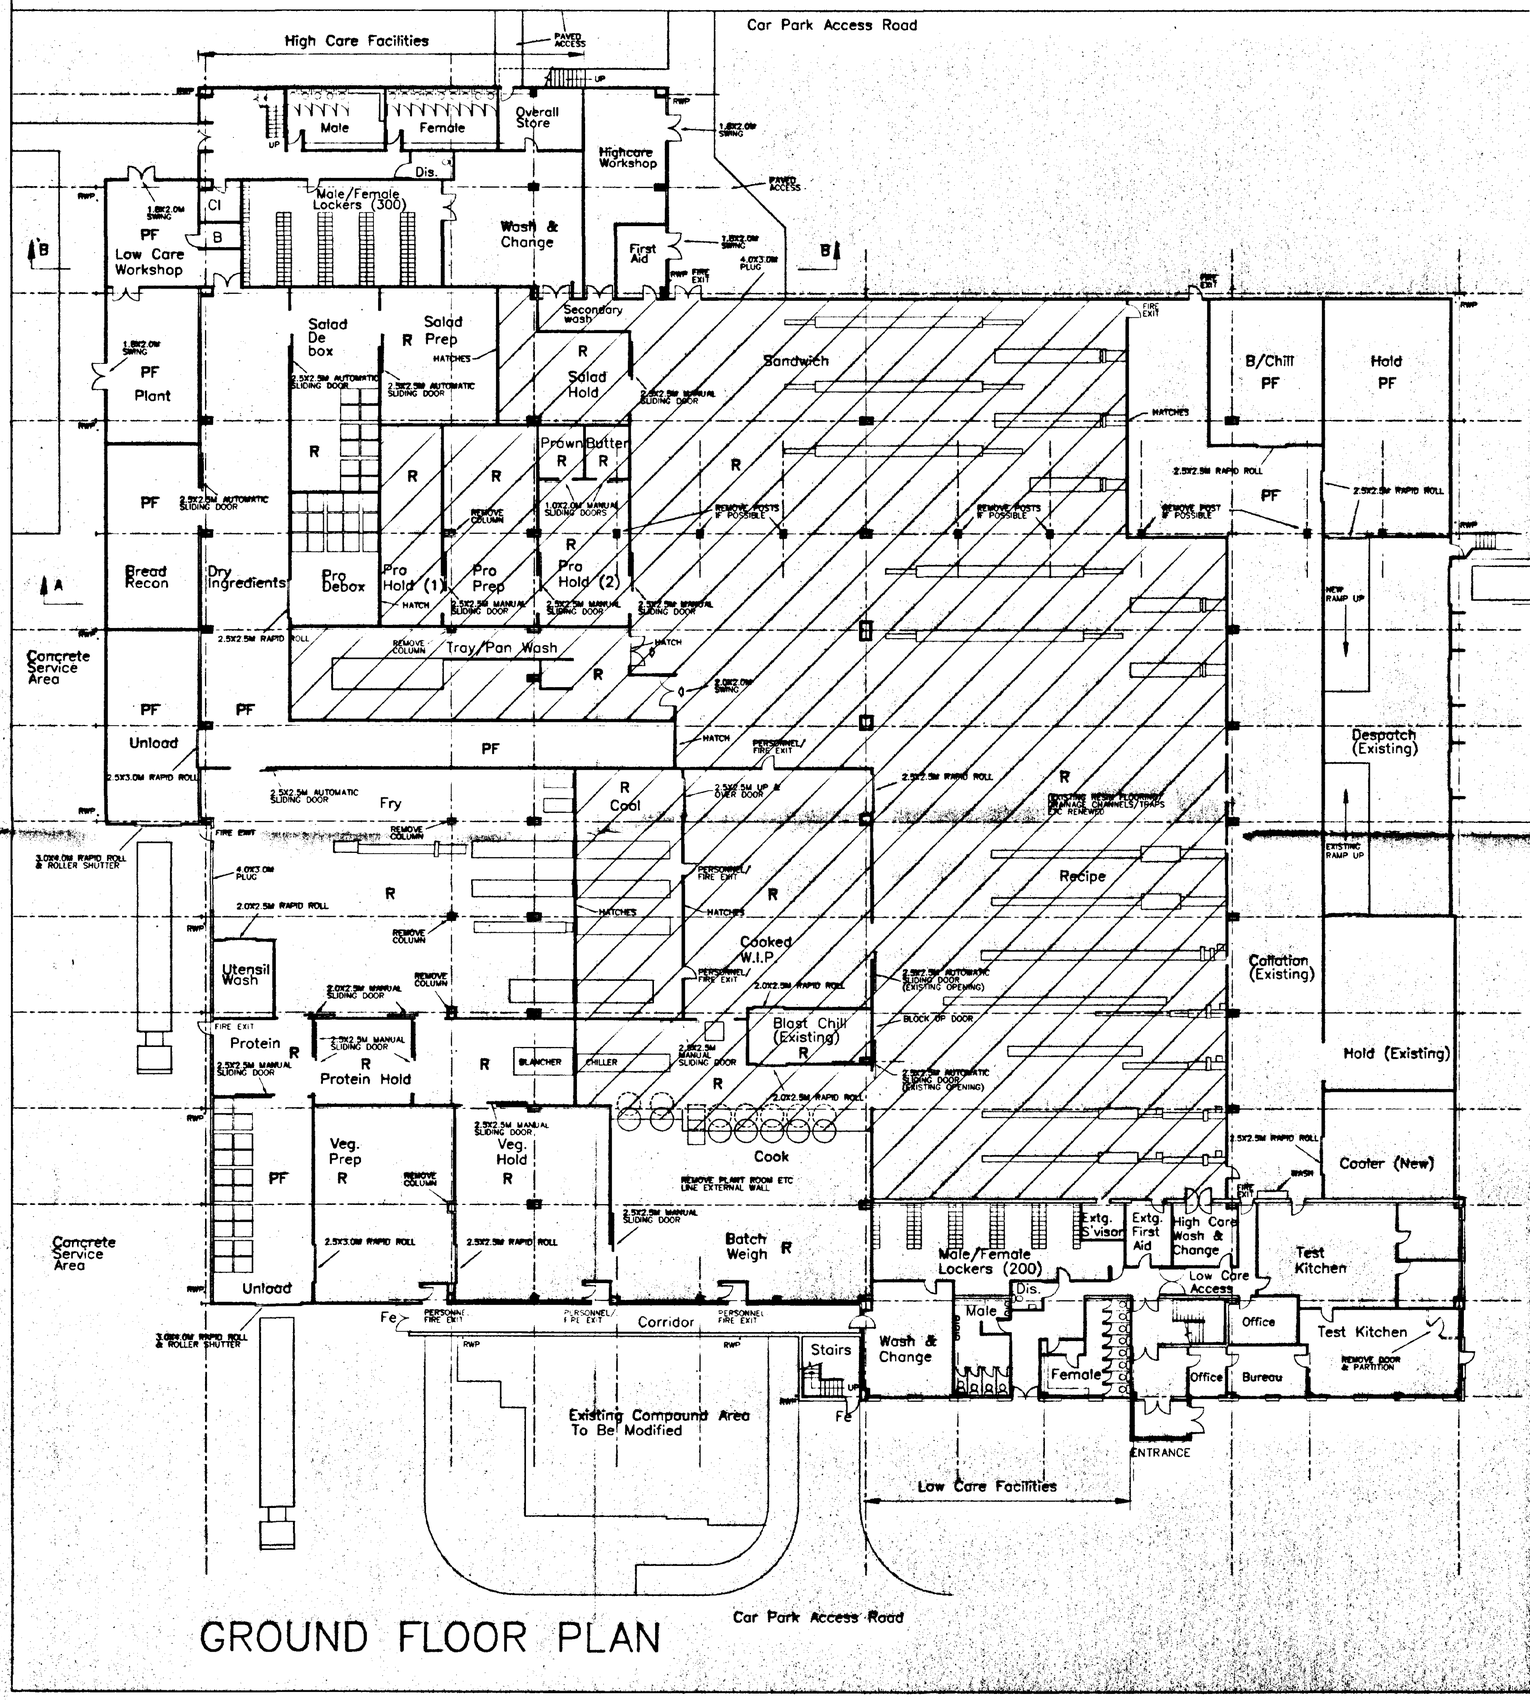

GROUND FLOOR PLAN

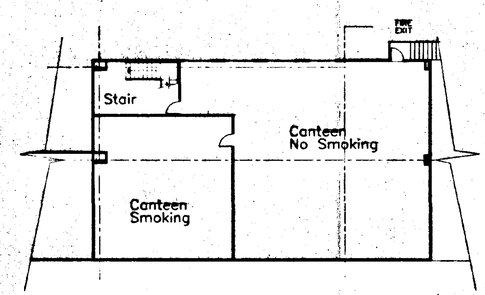

FIRST FLOOR PLAN

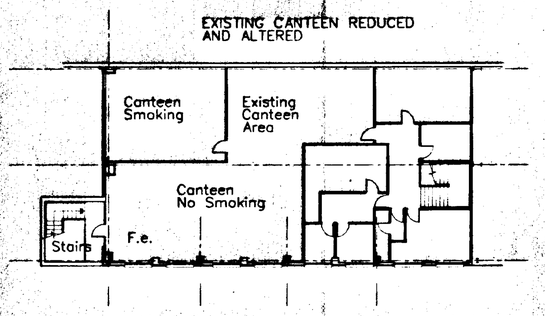

FIRST FLOOR PLAN

SUPERSEDED
Ref: 0351/97


REV.A 24/03/97: FOOTPATHS AMENDED, RWP's & NOTES ADDED

Timsley Foods — client


EXTENSION TO RECIPE/ SANDWICH FACTORY	job
HOLBEACH ST. MARKS	site
GROUND & FIRST FLOOR PLANS	drawing
1:200	scale
MARCH 1997	date
5293T/07A	number

copyright reserved

JOHN ROBERTS ARCHITECTS LIMITED
ARCHITECTS DESIGN AND PLANNING CONSULTANTS
1 James Street Lincoln LN2 1QD Tel (01522) 533441 Fax 512888

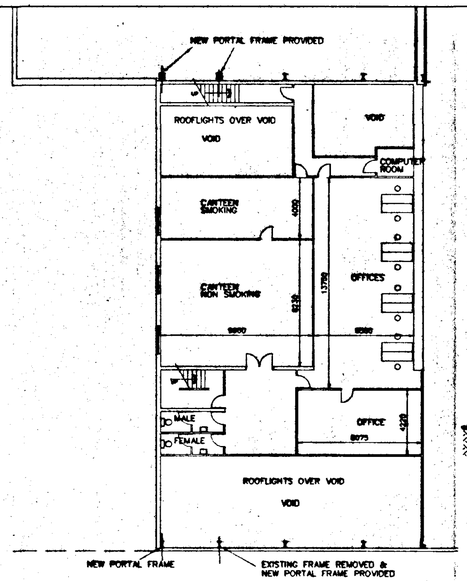


FIRST FLOOR PLAN

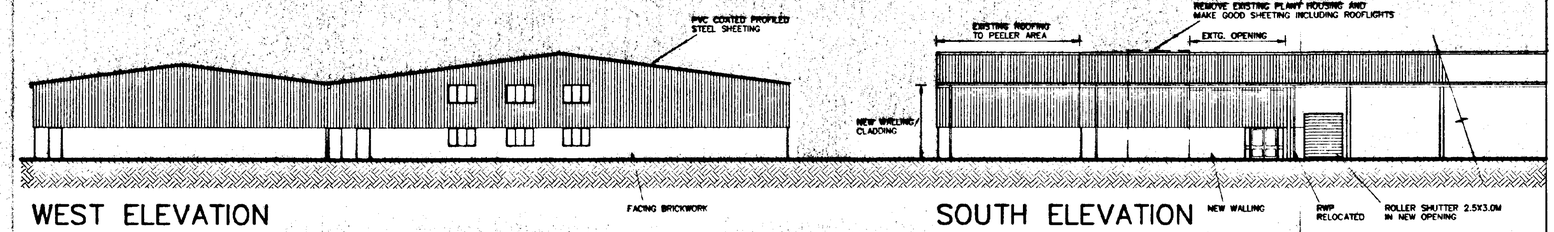

WEST ELEVATION

SOUTH ELEVATION

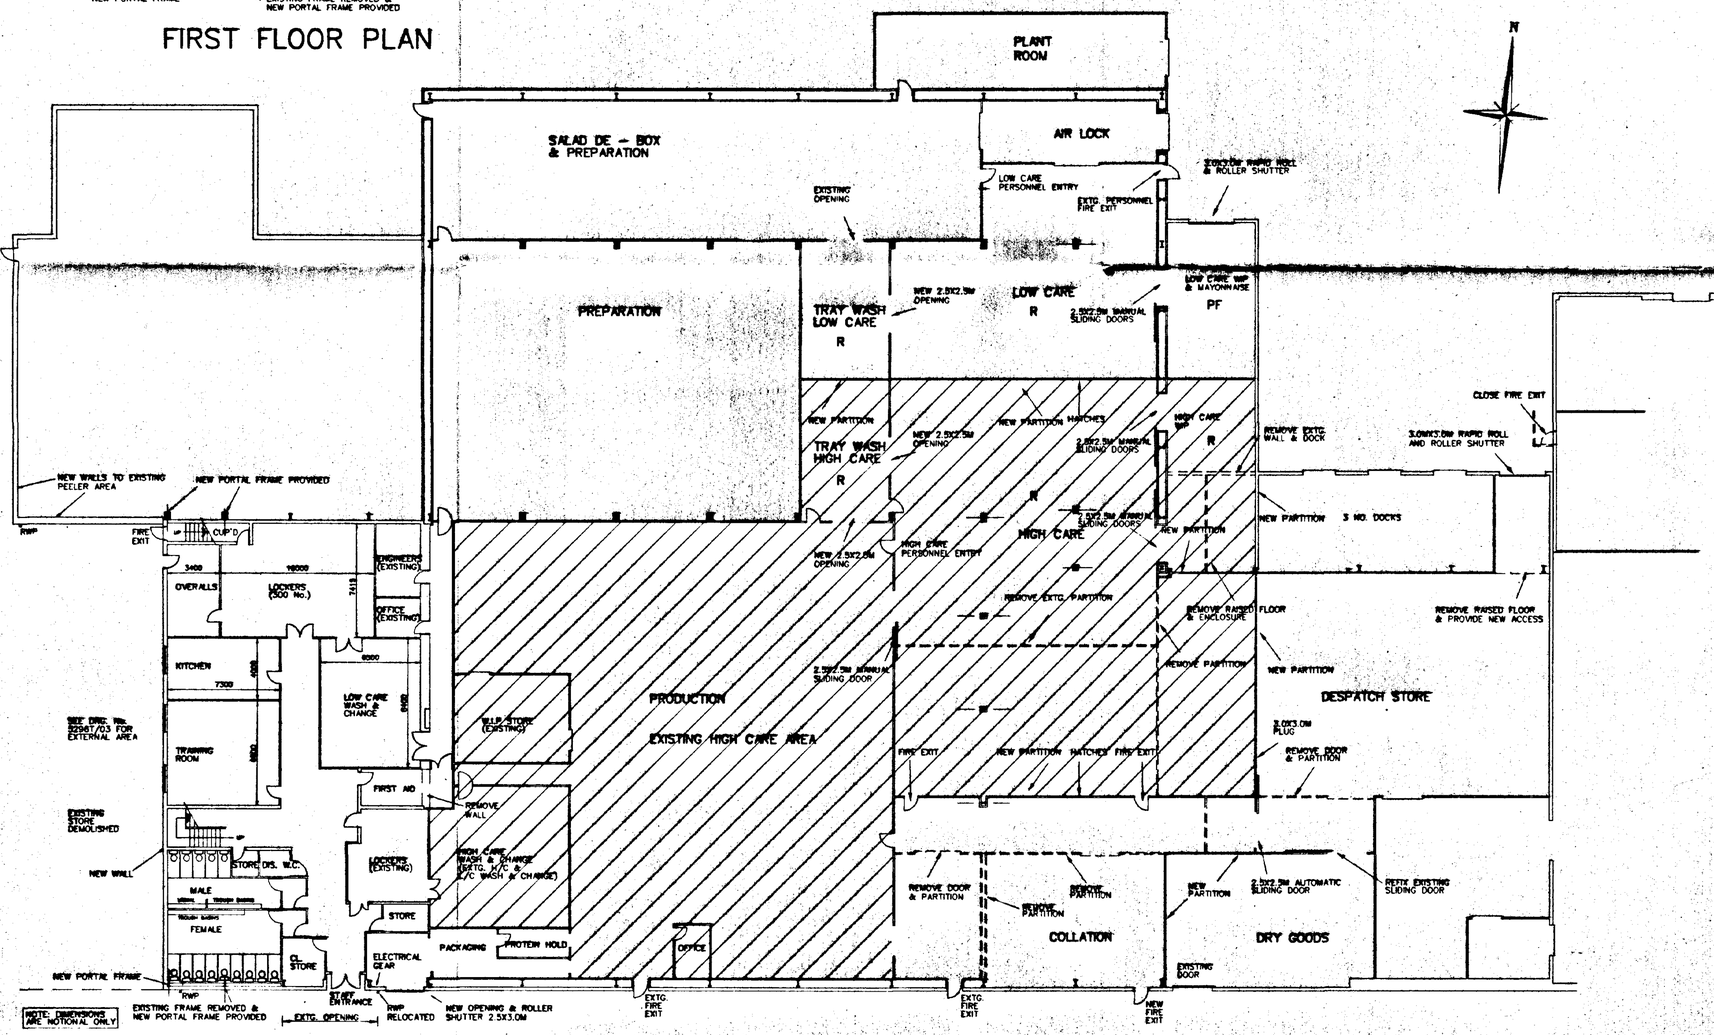

GROUND FLOOR PLAN – PREPARED VEGETABLE FACTORY

N

ALL DIMENSIONS AND SETTING OUT ARE TO BE VERIFIED ON SITE AND ALL DISCREPANCIES REFERRED TO THE ARCHITECT BEFORE WORK COMMENCES

KEY
PF = POWER FLOATED CONCRETE
R = RESIN FLOOR
HIGH CARE AREA


RECEIVED
05 MAR 1997
Ref: 0351/97
EXAMINED
PLAN

Tinsley Foods — client


ALTERATIONS TO PREPARED VEGETABLE FACTORY	job
HOLBEACH ST. MARKS	site
PLANS & ELEVATIONS	drawing
1:200	scale
MARCH 1997	date
5295T/08	number

copyright reserved


JOHN ROBERTS ARCHITECTS LIMITED
ARCHITECTS DESIGN AND PLANNING CONSULTANTS
1 James Street Lincoln LN2 1QD Tel (01522) 533441 Fax 512888

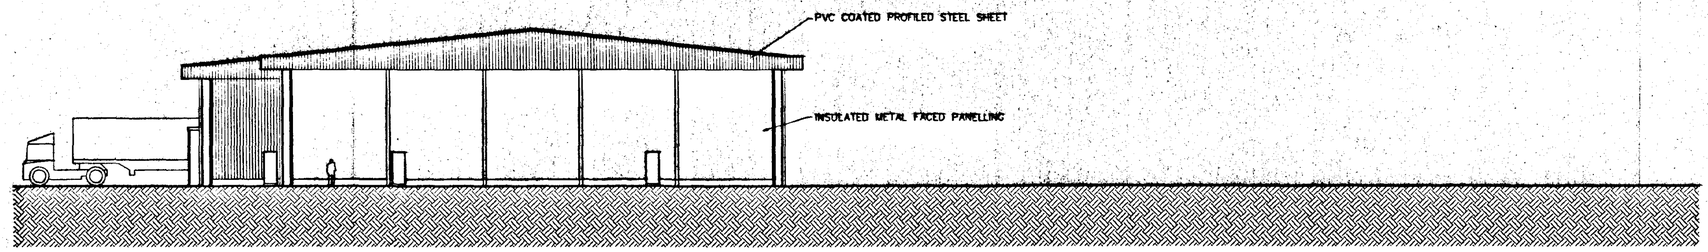


NORTH ELEVATION

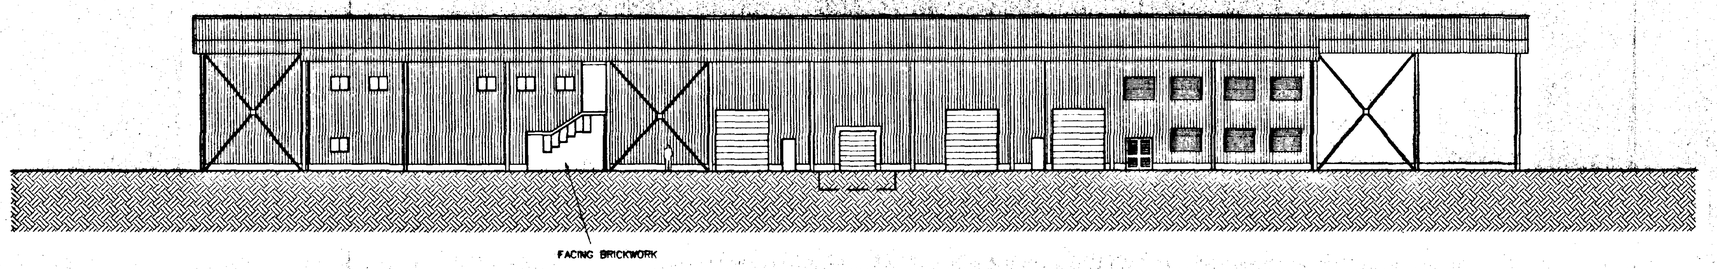

EAST ELEVATION

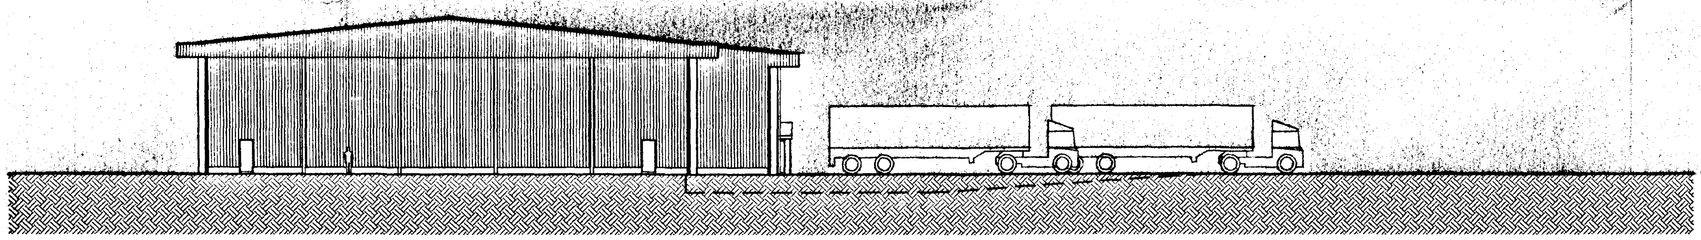

SOUTH ELEVATION

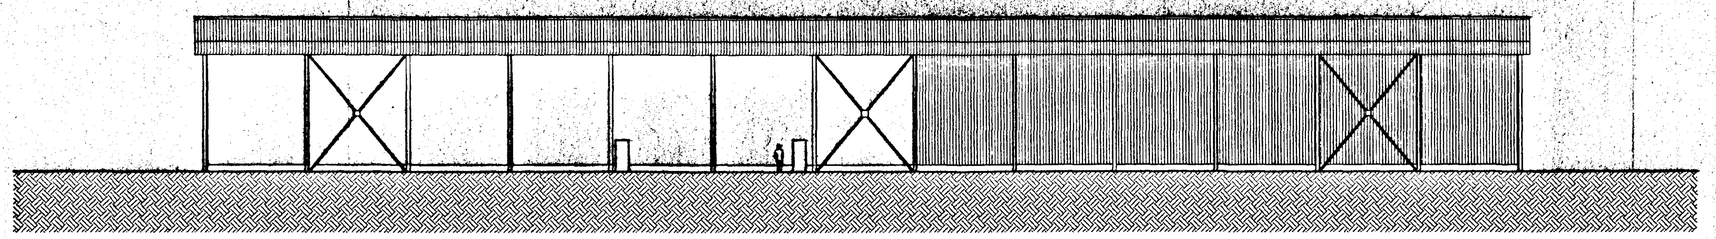

WEST ELEVATION

ALL DIMENSIONS AND SETTING OUT ARE TO BE VERIFIED ON SITE AND ALL DISCREPANCIES REFERRED TO THE ARCHITECT BEFORE WORK COMMENCES

1997
Ref: 0255/FT
DETERMINED PLAN


REV.A 26/03/97: GENERAL AMENDMENTS

Timsley Foods	client
STORAGE BUILDING	job
HOLBEACH ST. MARKS	site
ELEVATIONS	drawing
1:200	scale
MARCH 1997	date
5292T/18A	number

copyright reserved

JOHN ROBERTS ARCHITECTS LIMITED
ARCHITECTS DESIGN AND PLANNING CONSULTANTS

1 Jarvis Street Lincoln LN2 1QD Tel (01522) 533441 Fax 512666

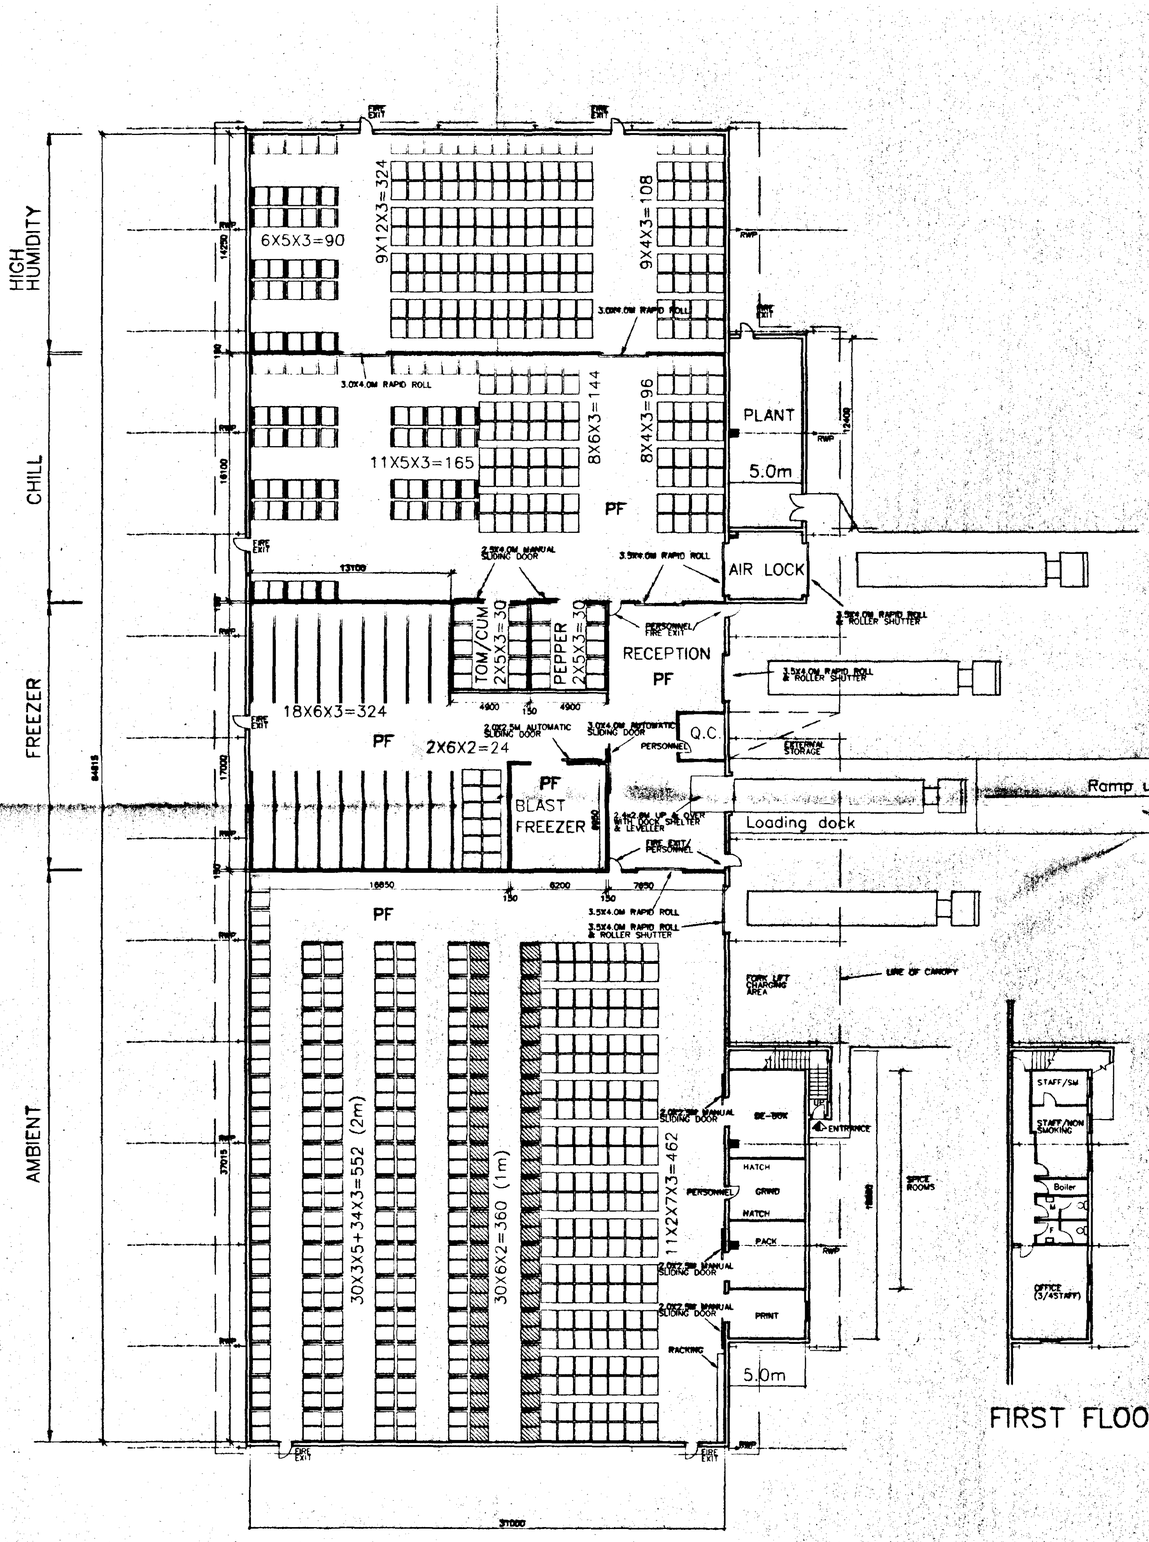

ALL DIMENSIONS AND SETTING OUT ARE TO BE VERIFIED ON SITE AND ALL DISCREPANCIES REFERRED TO THE ARCHITECT BEFORE WORK COMMENCES

KEY
PF = POWER FLOATED CONCRETE


DETERMINED PLAN
02 APR 1997
Ref: 0351/97.

REV.A 26/03/97: FLOOR FINISHES ADDED ETC


Timsley Foods	client
STORAGE BUILDING	job
HOLBEACH ST. MARKS	site
PLAN & SECTION	drawing
1:200	scale
MARCH 1997	date
5292T/17A	number

copyright reserved

JOHN ROBERTS ARCHITECTS LIMITED
ARCHITECTS DESIGN AND PLANNING CONSULTANTS
1 James Street Lincoln LN2 1QD Tel (01522) 533441 Fax 512888

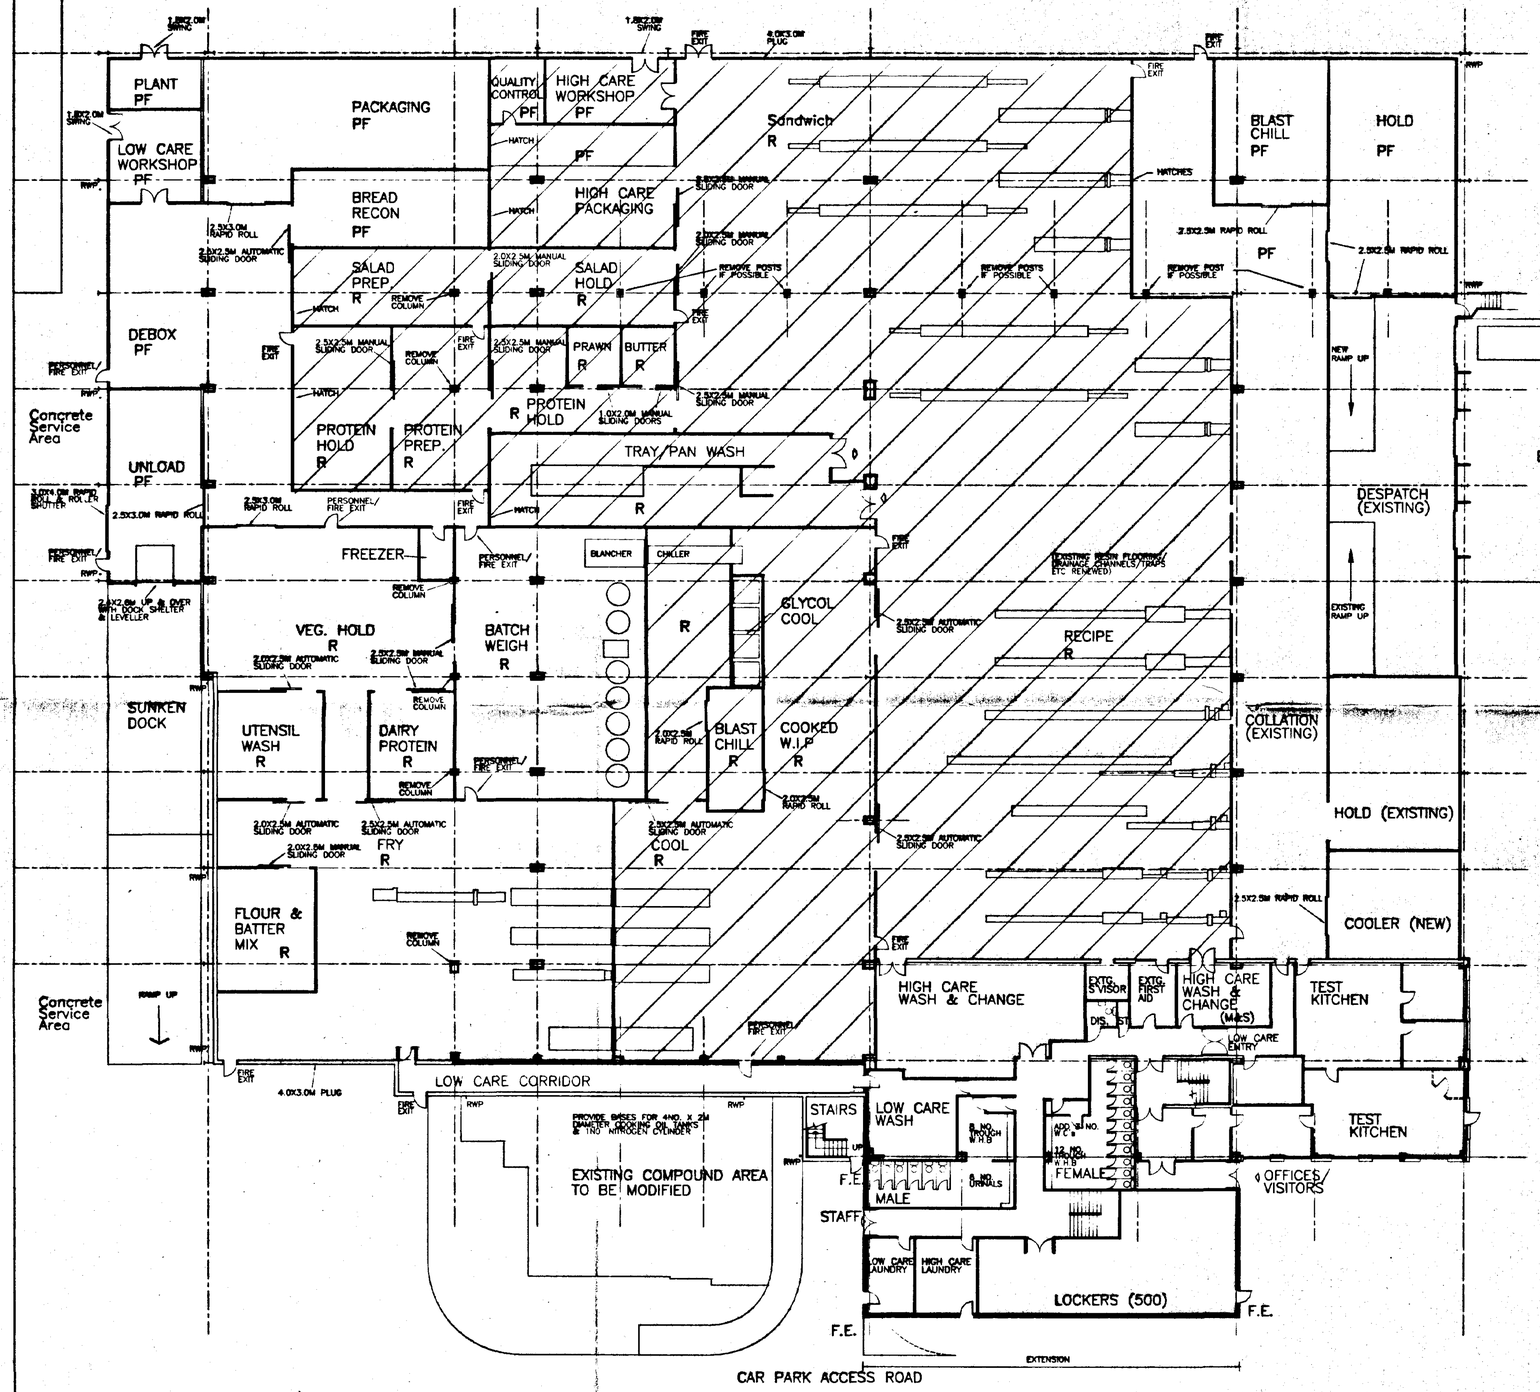

GROUND FLOOR PLAN

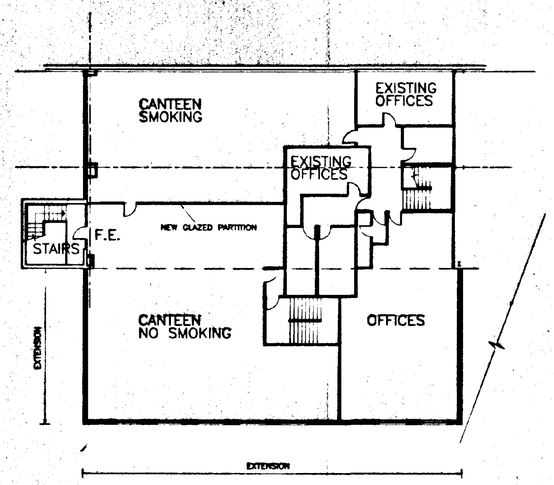

FIRST FLOOR PLAN

ALL DIMENSIONS AND SETTING OUT ARE TO BE VERIFIED ON SITE AND ALL DISCREPANCIES REFERRED TO THE ARCHITECT BEFORE WORK COMMENCES

KEY

PF = POWER FLOATED CONCRETE
R = RESIN FLOOR
HIGH CARE

AMENDED PLAN
Ref.
DETERMINED PLAN
SOUTH HOLLAND D.C. HOUSING & PLANNING
28 APR 1997
Ref: 0356/97

REV.A 22.04.97: ANCILLARY ACCOMMODATION ADDED, QUALITY CONTROL & HIRE CARE WORKSHOP AMENDED

TINSLEY FOODS — client

EXTENSION TO RECIPE/ SANDWICH FACTORY — job

HOLBEACH ST. MARKS — site

GROUND & FIRST FLOOR PLANS — drawing

1:200 — scale


APRIL 1997 — date

5293T/10A — number


copyright reserved

JOHN ROBERTS ARCHITECTS LIMITED
ARCHITECTS DESIGN AND PLANNING CONSULTANTS
1 James Street Lincoln LN2 1QD Tel (01522) 533441 Fax 512868


NO DIMENSIONS TO BE SCALED FROM THIS DRAWING. ALL DIMENSIONS TO BE CHECKED ON SITE. ANY DISCREPANCIES WITH THE DRAWINGS TO BE REPORTED AND CLARIFIED PRIOR TO COMMENCING WORK. IF IN DOUBT ASK.
THIS DRAWING IS COPYRIGHT.

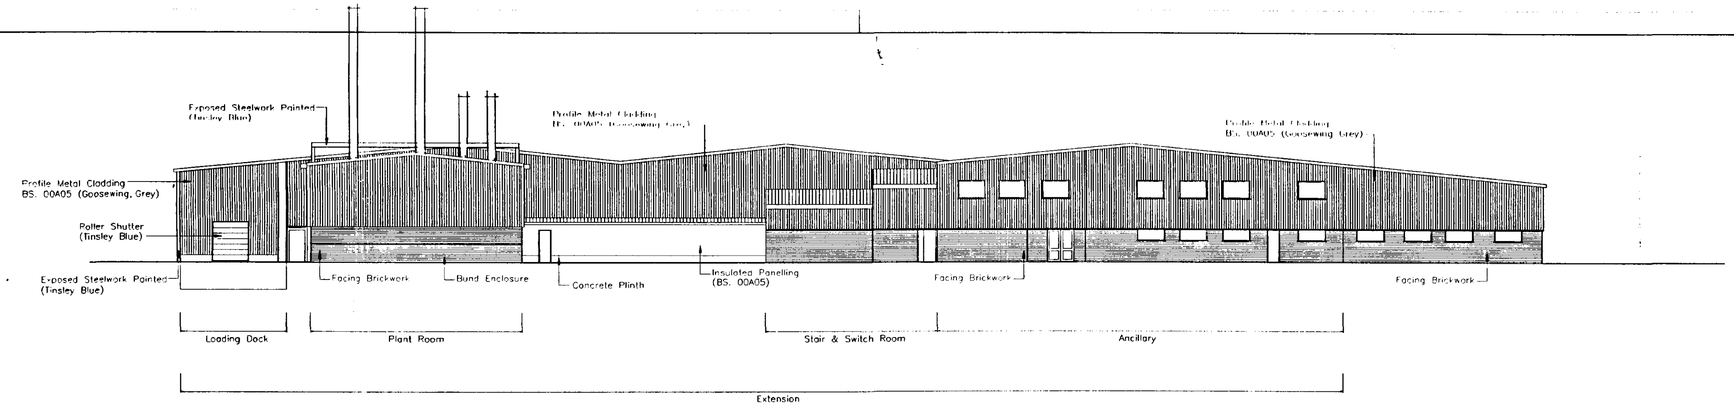


WEST ELEVATION

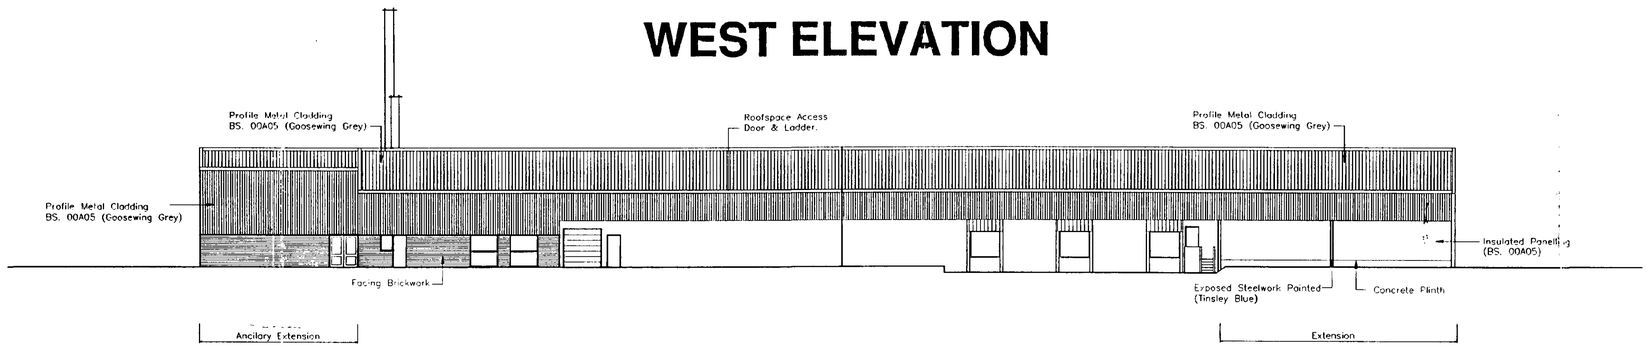

SOUTH ELEVATION

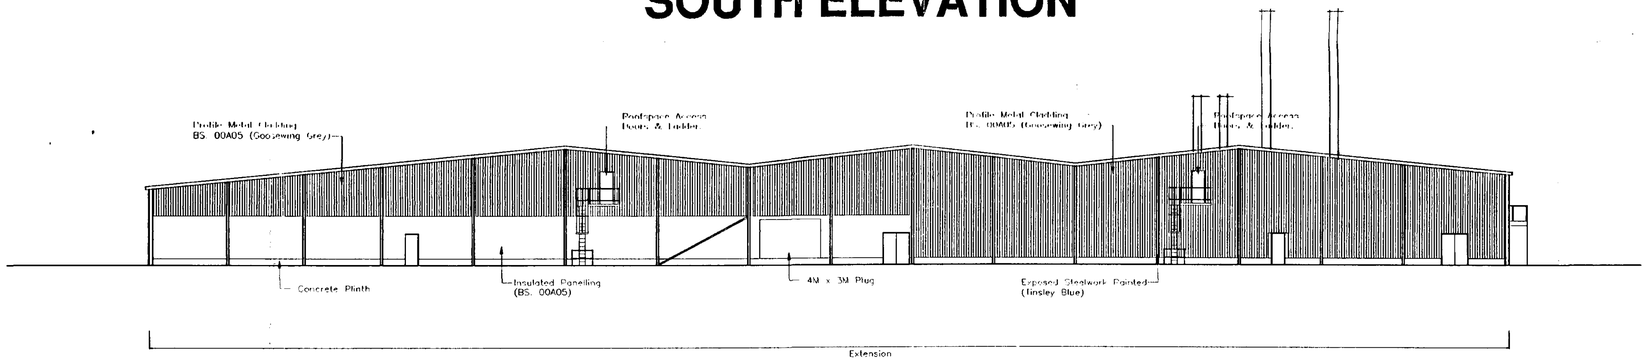

EAST ELEVATION

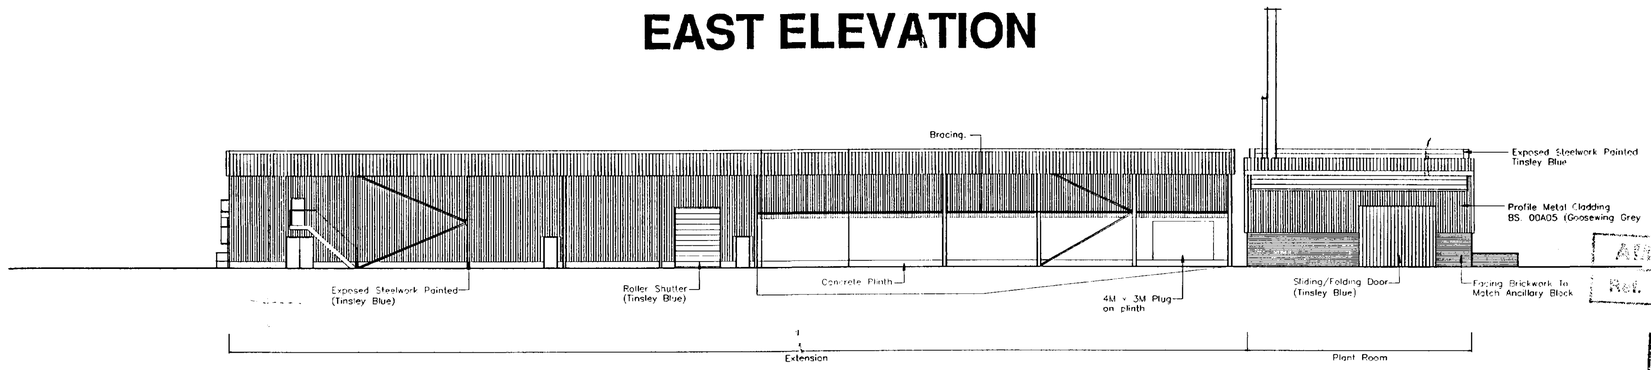

NORTH ELEVATION

Rev.	Description
C	Cladding level to sunken dock area clarified.
Date 10.02.98	
Rev. B	Description Ancillary window positions amended, skin added to the north and east elevations, door repositioned on the south elevation.
Date 02.02.98	
Rev. A	Description Access ladder added, plug and additional windows added. Ridge height altered on the north elevation.
Date 24.11.97	

CORPORATE a Ltd ARCHITECTURE

CLIENT
Tinsley Foods Limited
Design and Build
Lindum Construction

TITLE
Recipe/Sandwich Building
Project No 1385

Elevations

DATE 10.11.97
SCALE 1:200
DRAWING NO. D/120
ISSUE NO. C

CORPORATE ARCHITECTURE LIMITED
CHARTERED ARCHITECTS
St Georges House, St George Way, Leicester LE1 1SH
Tel. 0116 255 3331 Fax 0116 254 6378

ATTACHED PLAN Ref. A1

SOUTH HOLLAND DC HOUSING & PLANNING 17 FEB 1998 Ref: 0356/97

THIS DRAWING HAS BEEN CREATED IN AutoCAD - IF IN DOUBT ASK.

NO DIMENSIONS TO BE SCALED FROM THIS DRAWING, ALL DIMENSIONS TO BE CHECKED ON SITE. ANY DISCREPANCIES WITH THE DRAWINGS TO BE REPORTED AND CLARIFIED PRIOR TO COMMENCING WORKS ON SITE. IF IN DOUBT – ASK.
THIS DRAWING IS COPYRIGHT

KEY

PF POWER FLOATED FLOOR

R RESIN FLOOR

VP VISION PANEL

●● GOAL POSTS

○ BOLLARDS

HANDRAIL

HIGH CARE AREAS

FOR PLANTROOM DETAILS SEE DRAWING No: 112

FOR SWITCH ROOM AND STAIR DETAILS SEE DRAWING No: 111

SUNKEN DOCK
UNLOAD PF
3 x 4M RAPID ROLL DOOR & ROLLER SHUTTER
2.4 x 2.6M UP & OVER WITH DOCK LEVELLER & SHELTER
2.5 x 3M RAPID ROLL DOOR
PF DEBOX
PF LOW CARE WORKSHOP
PF PLANT
MEZZANINE STORE OVER
UTENSIL WASH
FRY R
VEG HOLD R
DAIRY PROTEIN R
PROTEIN PREP R
PROTEIN HOLD R
FREEZER
SALAD PREP R
BREAD RECON PF
BREAD HOLD PF
PACKAGING PF
BOILERS
OIL TANKS AND BUND
COMP AIR
LPHW BOILERS AND CYLINDERS
OIL TANK
PROPANE
GLYCOL/ TRANSFOMERS
NITROGEN TANK
BLANCHER GLYCOL
DOUBLE D OVEN PIT
BATCH WEIGH R
BLANCHER
TRAY PAN WASH R
COOL R
CHILLER
PRAWN R
BUTTER R
TEMP ROOM R
SALAD HOLD R
HIGH CARE PACKAGING R
QUALITY CONTROL R
HIGH CARE W'SHOP R
S/O
TRANSFORMER COMPOUND
SWITCH ROOM
CORRIDOR
LOW CARE
GLYCOL COOL
BLAST CHILL R
COOKED W.I.P R
PACKAGING TABLES ABOVE FLOOR TO ACCOMODATE TRAY WASH (9M x 1.6M)
SANDWICH R
LOW CARE WASH
LAUNDRY
HIGH CARE CHANGING
MALE
FEMALE
DIS.
S/O
ST.
FIRST AID
LOCKERS
LOW CARE CHANGING
TEST KITCHEN
TEST KITCHEN
TRAYS IN AIRLOCK
COOLER (NEW)
HOLD (EXISTING)
COLLATION (EXISTING)
EXISTING RAMP UP
RAMP FILLED
DESPATCH (EXISTING)
PF HOLD
BLAST CHILL PF
SCISSOR LIFT
EXISTING REFRIDGERATION PLANT 1.8M x 4.3M
EXISTING DOORWAY BLOCKED UP.
EXISTING DOOR REPOSITIONED
2.5 x 2.5M & FIXED & FORK LIFT ACCESS 4.0M WIDE

THESE GRID POSITIONS ARE INDICATIVE

12 11 10 9 8 7 6 5 4 3 2 1

6250 6250 6250 6250 7300 8300

6800 21400 21600 88800 24000 15000

Rev.	Description
E	DOOR ADDED TO FRY AREA, PERSONNEL DOOR INTO COOL MOVED, SLIDING AND PERSONNEL DOOR MOVED IN COOK WIP.
Date 09.02.97	
Rev. D	GENERAL LAYOUT UPDATED, ANCILLARY BLOCK ADDED.
Date 31.01.97	

CORPORATE a Ltd ARCHITECTURE

CLIENT

Tinsley Foods Limited
Design and Build
Lindum Construction
6417

TITLE

Recipe Dish / Sandwich Factory
Project No 1383

General Layout Plan

APPROVED PLAN
Ref. A1

SOUTH HOLLAND DC HOUSING & PLANNING
17 FEB 1998
Ref: 0358/97

DATE 28.08.97 SCALE 1:200
DRAWING NO. 101 ISSUE NO. E


CORPORATE ARCHITECTURE LIMITED
CHARTERED ARCHITECTS
St Georges House, St Georges Way, Leicester LE1 1SH
Tel: 0116 255 2323 Fax: 0116 254 6278

THIS DRAWING HAS BEEN CREATED IN AutoCAD R 14 DO NOT EDIT

NO DIMENSIONS TO BE SCALED FROM THIS DRAWING. ALL DIMENSIONS TO BE CHECKED ON SITE. ANY DISCREPANCIES WITH THE DRAWINGS TO BE REPORTED AND CLARIFIED PRIOR TO COMMENCING WORKS ON SITE, IF IN DOUBT – ASK.
THIS DRAWING IS COPYRIGHT.

Key to Wall Types

- New 100mm Blockwork
- New Cavity wall construction 100mm Blockwork, 75mm Filled cavity, 102mm Facing Brickwork
- Existing Walls removed
- Existing Walls

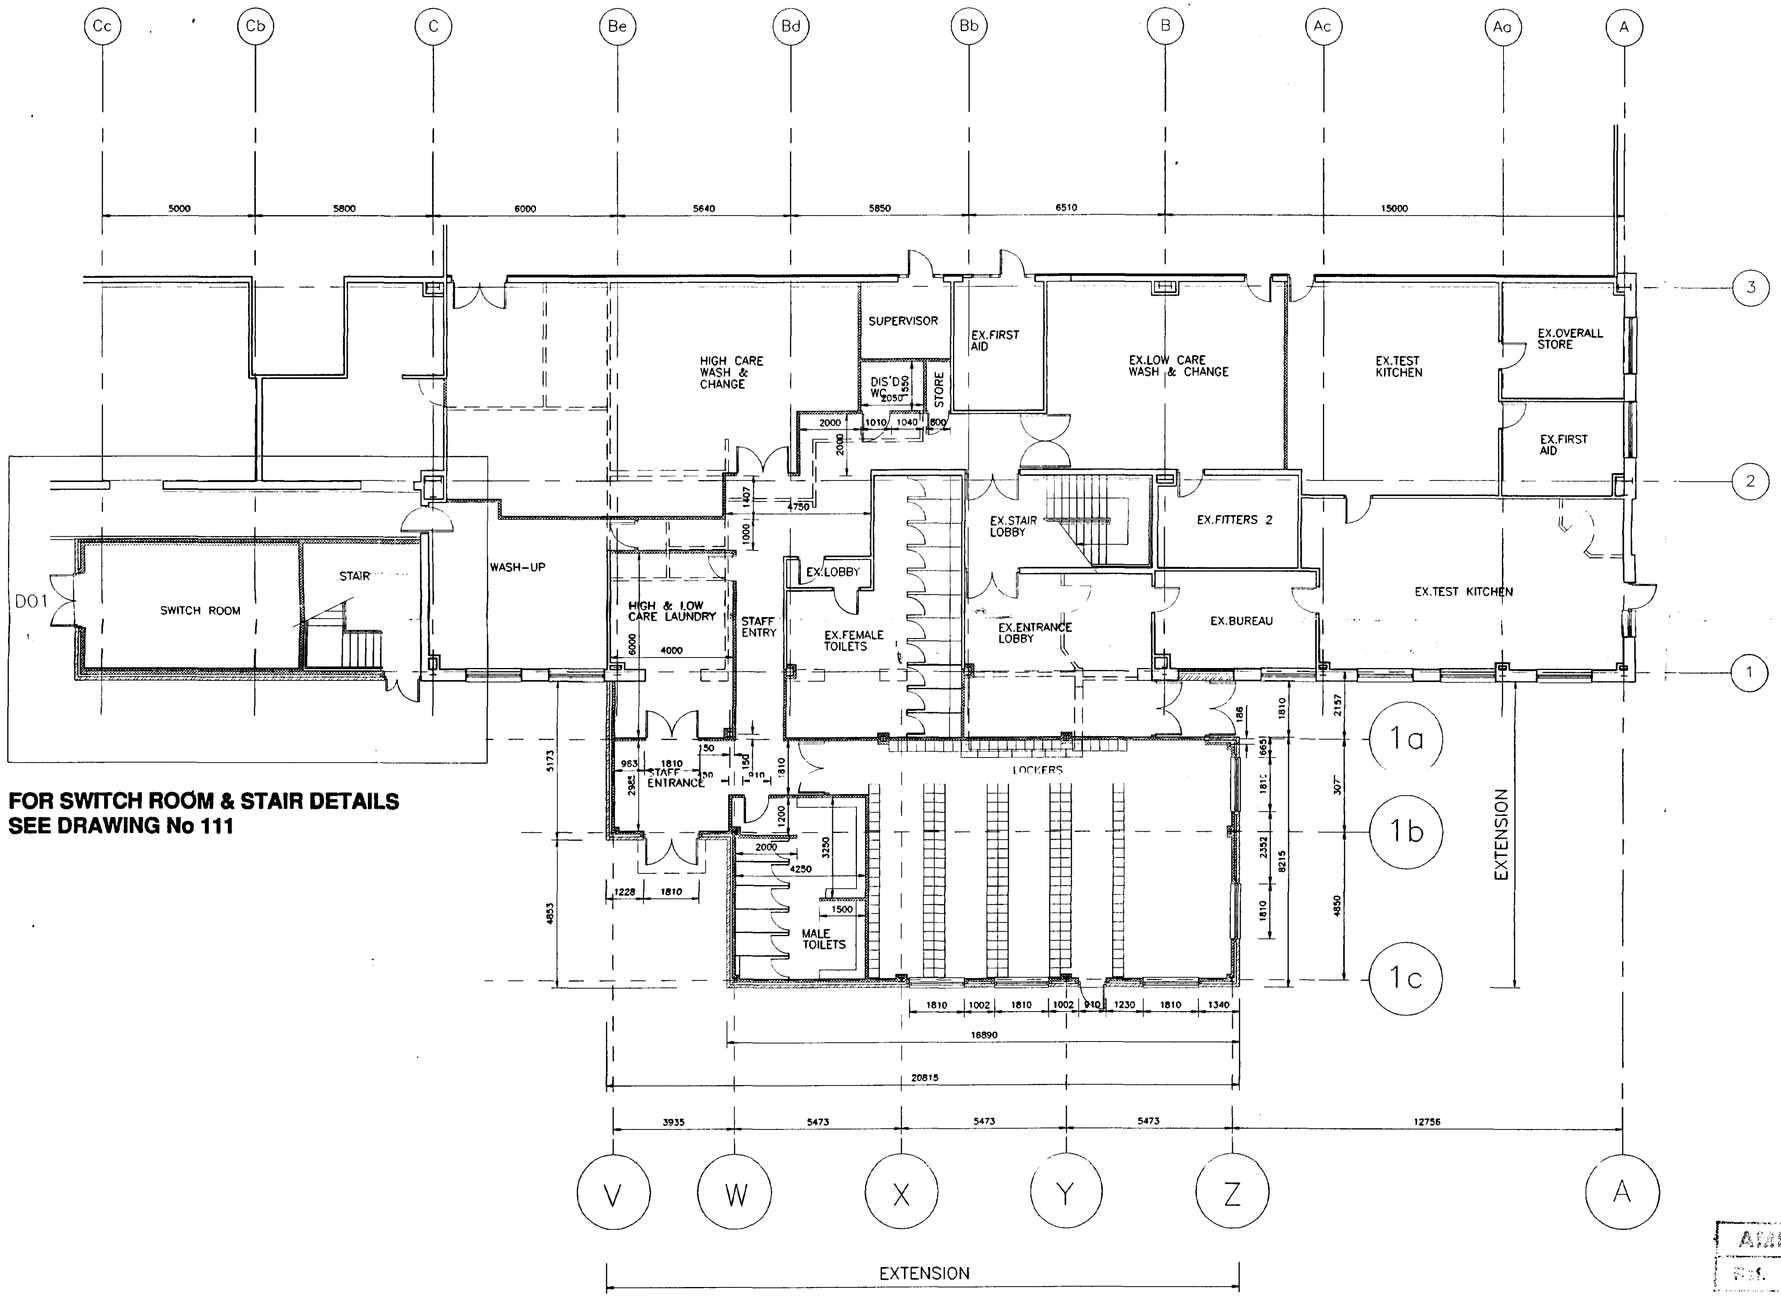

FOR SWITCH ROOM & STAIR DETAILS SEE DRAWING No 111

APPROVED PLAN
Ref. A1

SOUTH HOLLAND DC
HOUSING & PLANNING
17 FEB 1998
Ref: 0356/97

Rev.	Description
B	General layout revised to clients alterations.
Date	01.02.98
Rev.	Description
A	External Setting Out Dimensions revised.
Date	[illegible]

CORPORATE a Ltd ARCHITECTURE

CLIENT
Tinsley Foods Limited
Design and Build
Lindum Construction
6417

TITLE
Recipe / Sandwich Factory
Project No : 1383

Ancillary Accommodation
Ground Floor Plan

DATE 07.01.98 | SCALE 1:100
DRAWING NO. 126 | ISSUE NO. B


CORPORATE ARCHITECTURE LIMITED
CHARTERED ARCHITECTS
St Georges House, St Georges Way, Leicester LE1 1SH
Tel: 0116 255 2323 Fax: 0116 254 6278

THIS DRAWING HAS BEEN CREATED IN AutoCAD – IF IN DOUBT ASK.

NO DIMENSIONS TO BE SCALED FROM THIS DRAWING, ALL DIMENSIONS TO BE CHECKED ON SITE. ANY DISCREPANCIES WITH THE DRAWINGS TO BE REPORTED AND CLARIFIED PRIOR TO COMMENCING WORKS ON SITE, IF IN DOUBT – ASK.
THIS DRAWING IS COPYRIGHT.

Key To Wall Types

- New Cavity wall construction 100mm Blockwork, 75mm Filled Cavity, Profiled metal cladding
- Existing Walls removed
- Existing Walls
- 100mm Stud Partitions

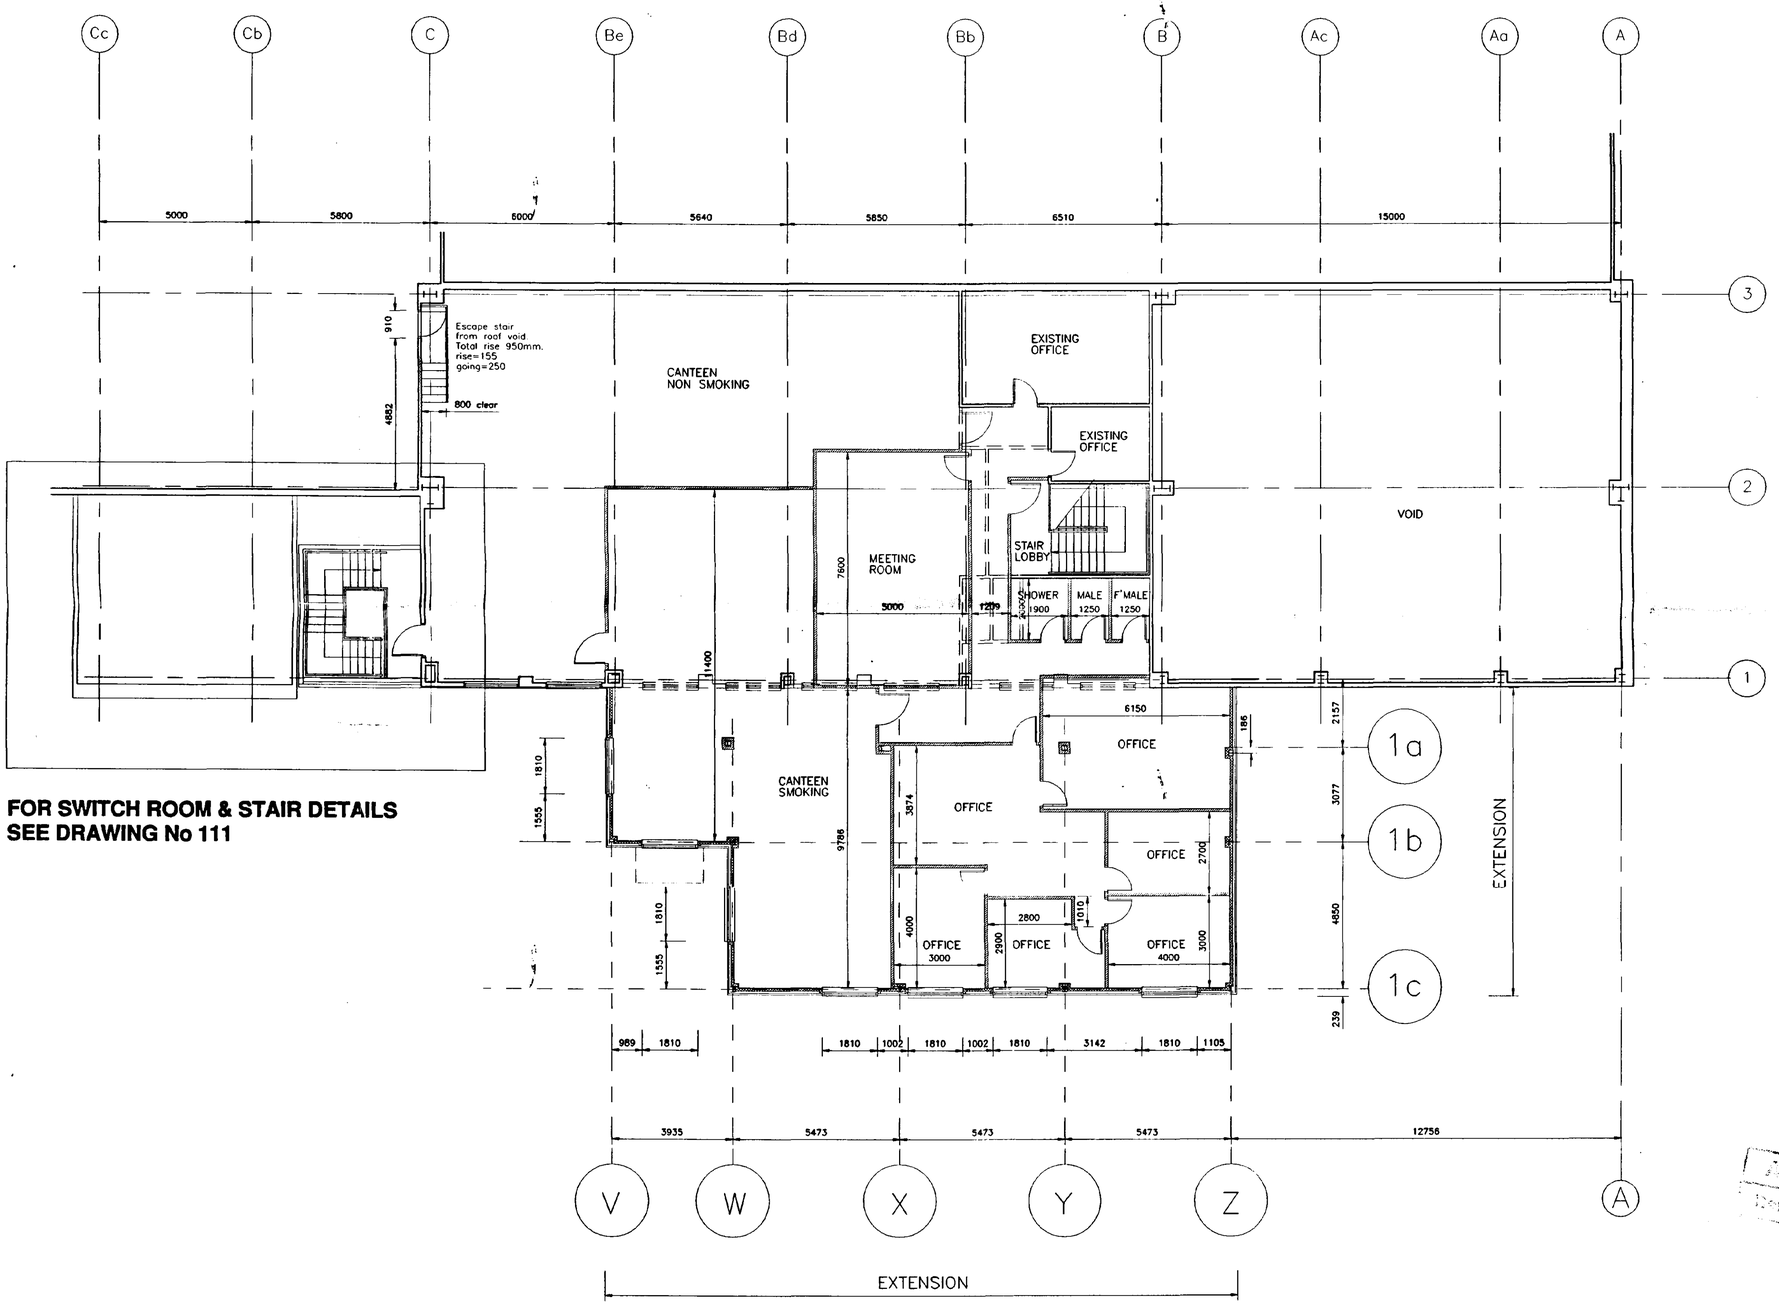

FOR SWITCH ROOM & STAIR DETAILS SEE DRAWING No 111

12 FEB 1998

Rev.	Description
A	Escape Stair added to N.S. canteen
Date	
11.02.98	

CORPORATE a Ltd ARCHITECTURE

CLIENT

Tinsley Foods Limited
Design and Build
Lindum Construction
6417

TITLE

Recipe / Sandwich Factory
Project No : 1383

Ancillary Accommodation
First Floor Plan

APPROVED PLAN
Ref. A1

SOUTH HOLLAND DC
HOUSING & PLANNING
17 FEB 1998
0358/97

DATE 02.02.98 | SCALE 1:100

DRAWING NO. 130 | ISSUE NO. A

CORPORATE ARCHITECTURE LIMITED
CHARTERED ARCHITECTS
St Georges House, St Georges Way, Leicester LE1 1SH
Tel: 0116 255 2323 Fax: 0116 254 6278

THIS DRAWING HAS BEEN CREATED IN AutoCAD – IF IN DOUBT ASK.

NO DIMENSIONS TO BE SCALED FROM THIS DRAWING. ALL DIMENSIONS TO BE CHECKED ON SITE. ANY DISCREPANCIES WITH THE DRAWINGS TO BE REPORTED AND CLARIFIED PRIOR TO COMMENCING WORKS ON SITE. IF IN DOUBT - ASK.
THIS DRAWING IS COPYRIGHT.

COMPUTER ROOM FLOOR SLAB RECESSED TO ACHIEVE 220 RAISED FLOOR.

HATCHED AREA OF SLAB TO BE RAISED UP TO LINE THROUGH WITH FINISHED FLOOR LEVELS.

FULL HEIGHT BLOCK INNER LEAF

KEY TO NOTES

RWP RAINWATER PIPE
VS VENT STACK
AAV AIR ADMITTANCE VALVE

Steel Barrier to Flat Roof Perimeter

Steel Spiral Fire Escape Stair.

APPROVED PLAN
Ref. A1

SOUTH HOLLAND DC
HOUSING & PLANNING
17 FEB 1998
Ref: 0356/97

Rev.	Description
F	Amendments to Steelwork following Steel Design Amendments following BCA comments.
Date 30.01.98	
Rev. D	Description Set out dimensions amended
Date 15.01.98	
Rev. C	Description Drawing Handed to suit new site location.
Date 09.01.98	
Rev. B	Description Grids revised. Additional setting out added. Spiral Escape stair added.
Date 15.12.97	
Rev. A	Description Layout completed, extra information added.
Date 11.12.97	

CORPORATE a Ltd ARCHITECTURE

CLIENT
Tinsley Foods Limited
Design and Build
Lindum Construction
6421

TITLE
OFFICE BUILDING
Project No 1380

GENERAL LAYOUT PLANS

DATE 28.10.97
SCALE 1:100
DRAWING NO. 201
ISSUE NO. E

CORPORATE ARCHITECTURE LIMITED
CHARTERED ARCHITECTS
St Georges House, St Georges Way, Leicester LE1 1SH
Tel: 0116 255 2323 Fax: 0116 254 6278

THIS DRAWING HAS BEEN CREATED IN AutoCAD - IF IN DOUBT ASK.

ALL DIMENSIONS AND SETTING OUT ARE TO BE VERIFIED ON SITE AND ALL DISCREPANCIES REFERRED TO THE ARCHITECT BEFORE WORK COMMENCES

EFFLUENT PLANT
SEE DRG. NO.s
T.8555-001A & 002A

W.2

REFORMED NOISE BUND

EXTENSION

PLANT RELOCATED

SALAD

LAGOON

CAR PARK EXTENSION

EXISTING CAR PARK

TOTAL PARKING (394 CARS)

W.3

EXISTING EFFLUENT PLANT REMOVED

STORAGE

HOLBEACH RIVER

W.1

EXTENSION

REFURB.

RECIPE/SANDWICHES

REFURB.

PEELER AREA

PREP. VEG.

EXTENSION & REFURB PRODUCTION

OFFICES

EXTENSION & REFURB ANCILLARY

B.T.

CAR PARK (149 CARS)

W.4

SLUICE ROAD

NEW ACCESS

SCALE
0 5 10 20 30
(METRES)

KEY

Site Boundary

Existing Buildings/Structures to be demolished

Proposed New Buildings/ Extensions

Proposed Alterations/ Refurbishment

Additional Paved Areas

W

Proposed Woodland Areas

Proposed Trees

VEHICULAR ACCESS ROUTES

Lorry Route

Car Route

REV.C 09.01.98: SALAD FACTORY EXTENSION & PAVING AMENDED, RECIPE/SANDWICH EXTENSION, SERVICE COMPOUND & PAVING AMENDED, SERVICE ROAD ADDED, ROAD LAYOUT BETWEEN SALAD & STORAGE AMENDED, OFFICE BLOCK & CAR PARK REVISED, WOODLANDS AMENDED, LANDSCAPING ADDED, SHED REMOVED ADJACENT OFFICE BLOCK & BUND ADDED/AMENDED.

REV.B 10.07.97: LABORATORY OMITTED AND WOODLANDS ADDED.

AMENDED PLAN
Ref. A1

SOUTH HOLLAND DC
HOUSING & PLANNING
17 FEB 1998
Ref. 0356/97


Timsley Foods — client

DEVELOPMENT 1997-1998	job
HOLBEACH ST. MARKS	site
OVERALL DEVELOPMENT PLAN	drawing
1:750	scale
MARCH 1997	date
5291T/15C	number


copyright reserved

JOHN ROBERTS ARCHITECTS LIMITED
ARCHITECTS DESIGN AND PLANNING CONSULTANTS
1 James Street Lincoln LN2 1QD Tel (01522) 533441 Fax 512869


NO DIMENSIONS TO BE SCALED FROM THIS DRAWING, ALL DIMENSIONS TO BE CHECKED ON SITE. ANY DISCREPANCIES WITH THE DRAWINGS TO BE REPORTED AND CLARIFIED PRIOR TO COMMENCING WORKS ON SITE, IF IN DOUBT ASK. THIS DRAWING IS COPYRIGHT.

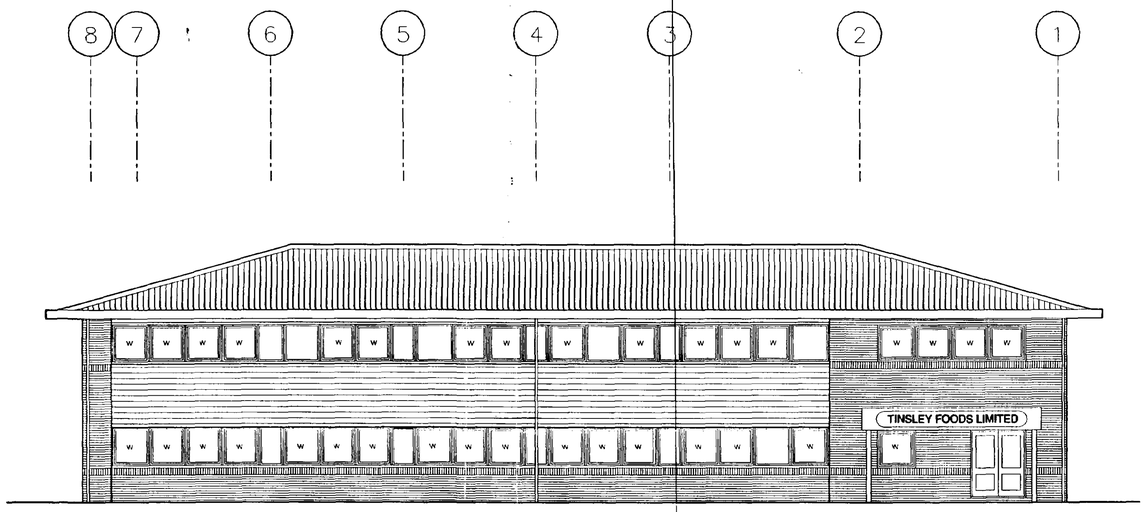


SOUTH ELEVATION

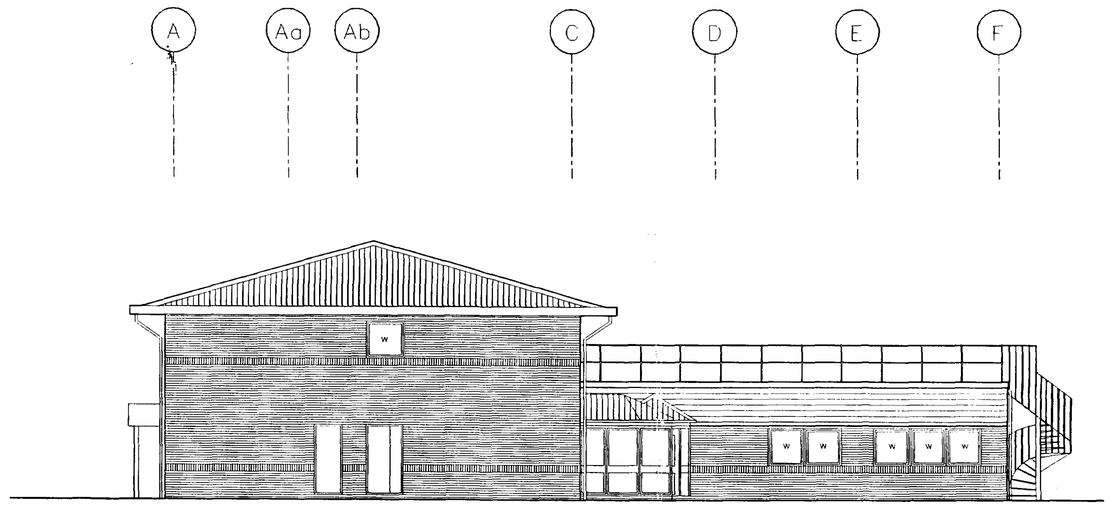

EAST ELEVATION

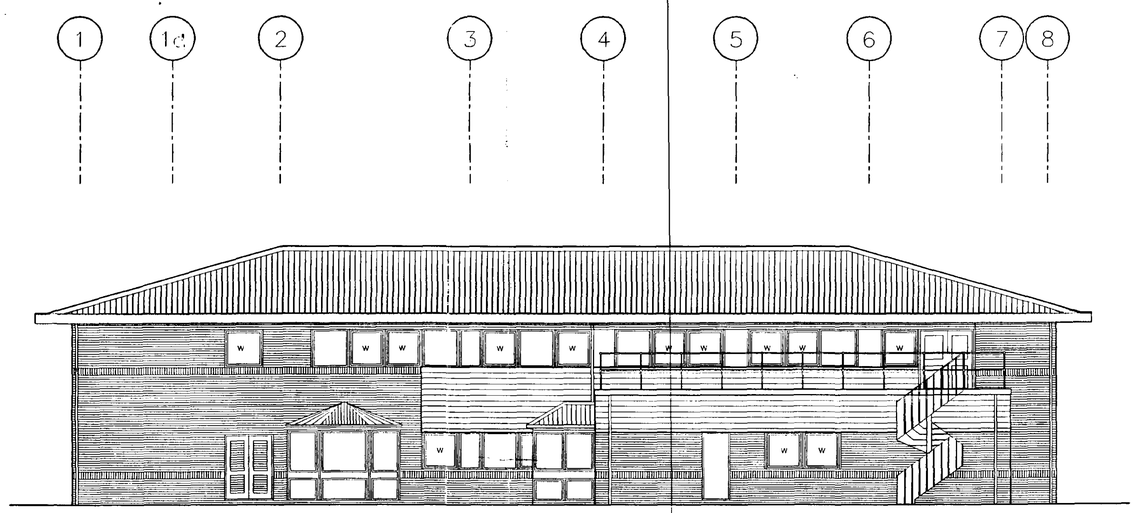

NORTH ELEVATION

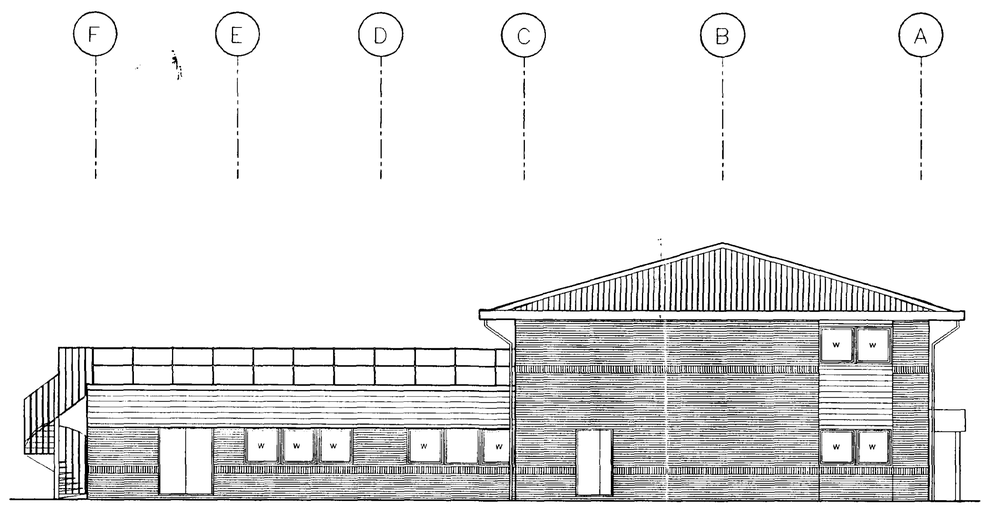

WEST ELEVATION

Rev.	Description
A	Redrawn following handing of building.
Date 29.01.98	

CORPORATE a Ltd ARCHITECTURE

CLIENT
Tinsley Foods Limited
Design and Build
Lindum Construction
6421

TITLE
OFFICE BUILDING
Project No 1380

ELEVATIONS

DATE 28.10.97 | SCALE 1:100


DRAWING NO. 220 | ISSUE NO. A

CORPORATE ARCHITECTURE LIMITED
CHARTERED ARCHITECTS
St Georges House, St Georges Way, Leicester LE1 1SH
Tel. 0116 255 2323 Fax. 0116 254 6278


APPROVED PLAN
Ref. A1

SOUTH HOLLAND DC
HOUSING & PLANNING
17 FEB 1998
Ref: 0336/97


THIS DRAWING HAS BEEN CREATED IN AutoCAD - IF IN DOUBT ASK.

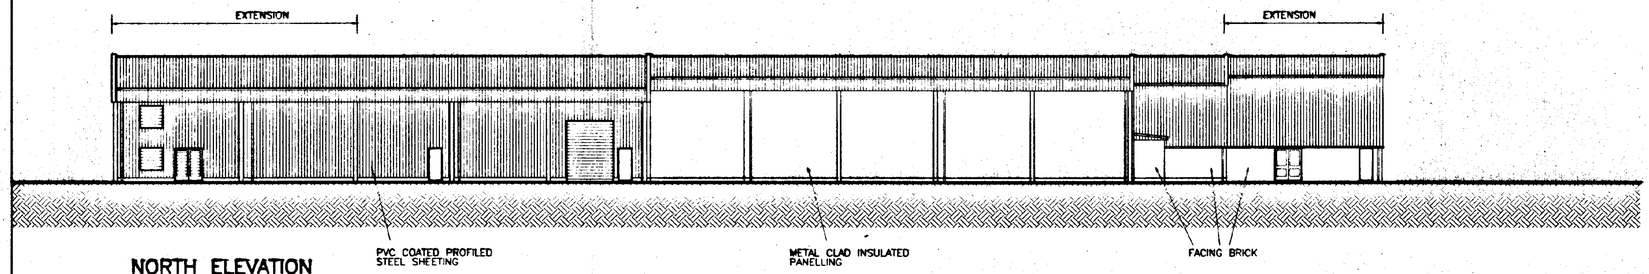


NORTH ELEVATION

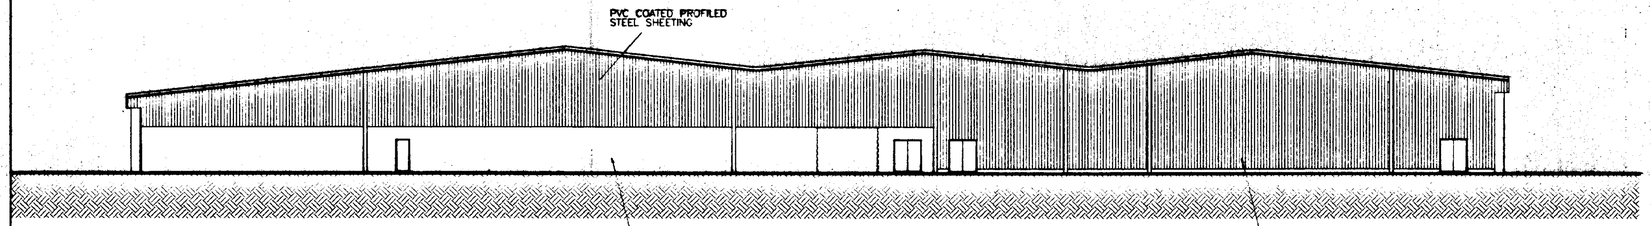


EAST ELEVATION

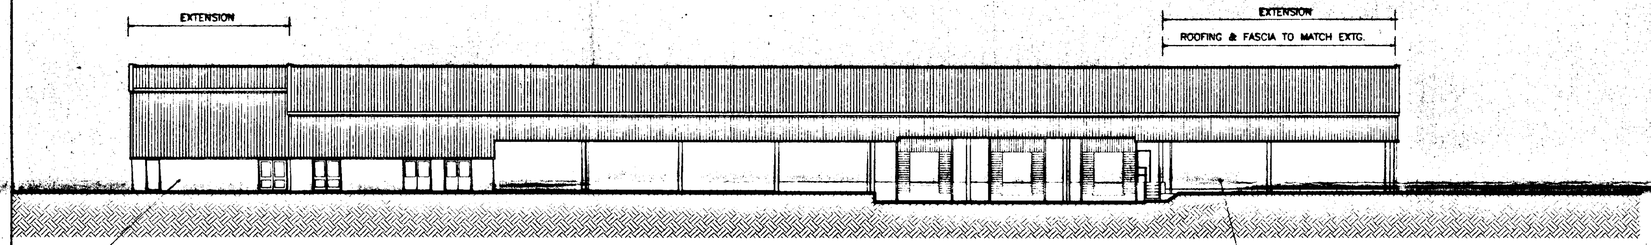


SOUTH ELEVATION

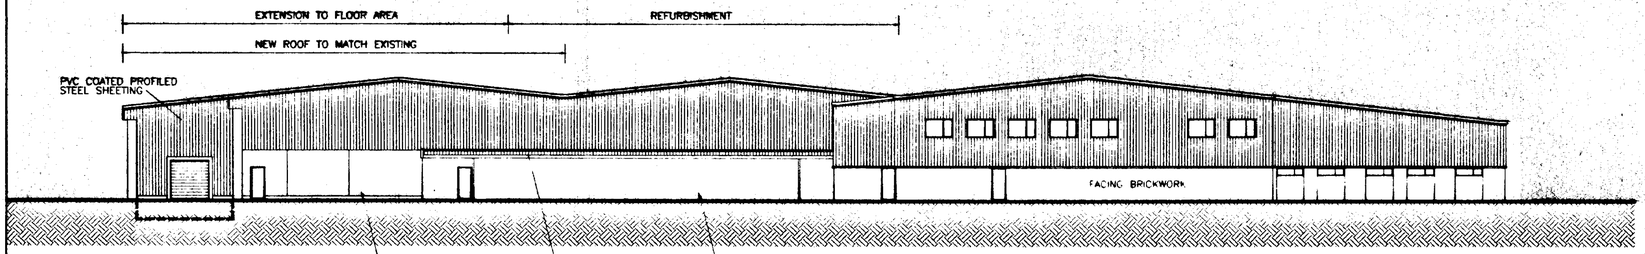

WEST ELEVATION

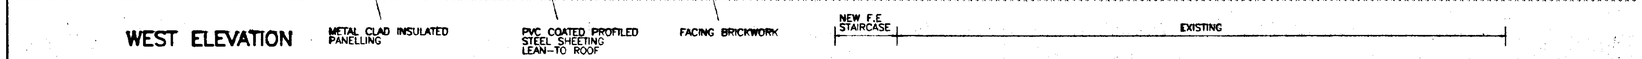

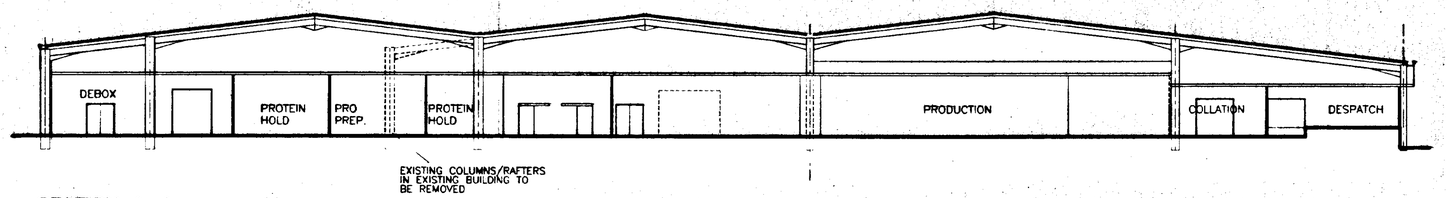

SECTION A–A

ALL DIMENSIONS AND SETTING OUT ARE TO BE VERIFIED ON SITE AND ALL DISCREPANCIES REFERRED TO THE ARCHITECT BEFORE WORK COMMENCES

DETERMINED PLAN

AMENDED PLAN

Ref.

SOUTH HOLLAND DC
HOUSING & PLANNING
28 APR 1997
Ref: 0356/97


Timsley Foods — client

EXTENSION TO RECIPE/ SANDWICH FACTORY	job
HOLBEACH ST. MARKS	site
ELEVATIONS & SECTION	drawing
1:200	scale
APRIL 1997	date
5293T/11	number


copyright reserved

JOHN ROBERTS ARCHITECTS LIMITED
ARCHITECTS DESIGN AND PLANNING CONSULTANTS


1 James Street Lincoln LN2 1QD Tel (01522) 533441 Fax 512868

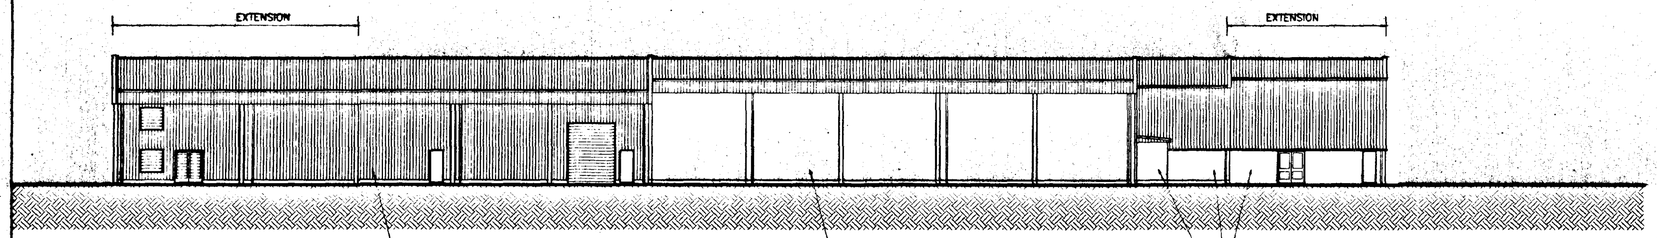


NORTH ELEVATION

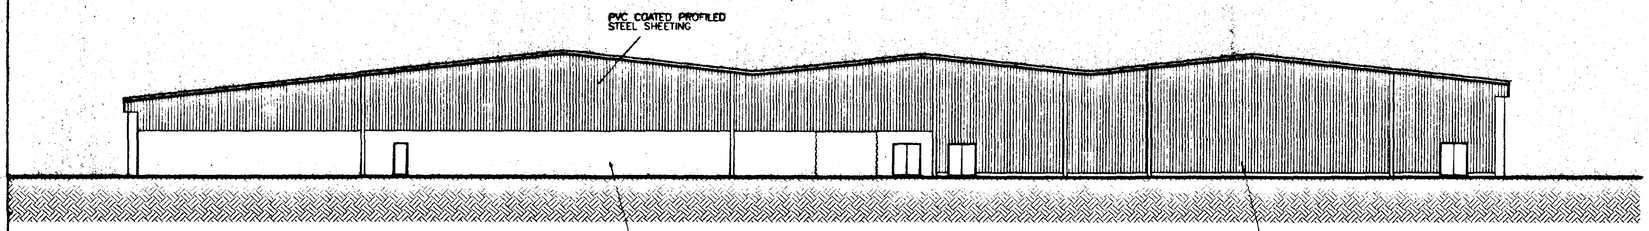


EAST ELEVATION

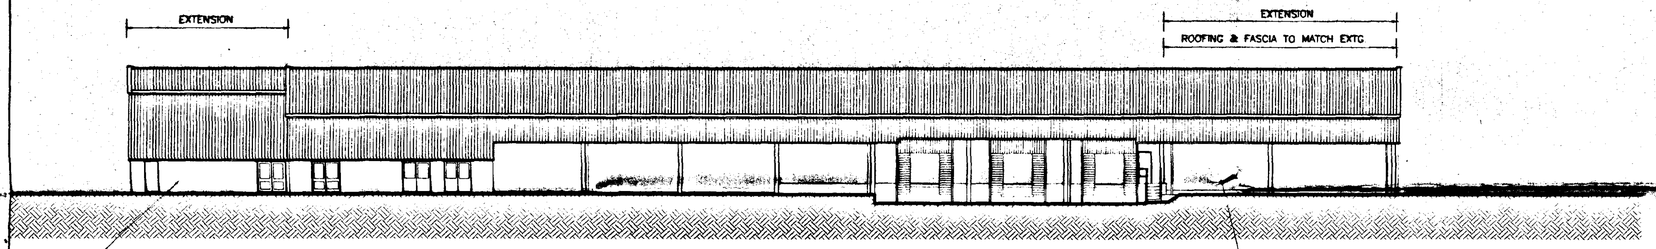


SOUTH ELEVATION

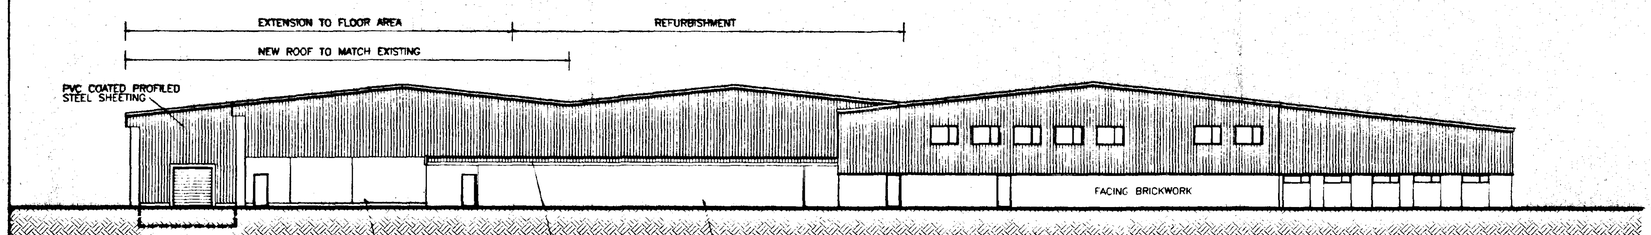

WEST ELEVATION

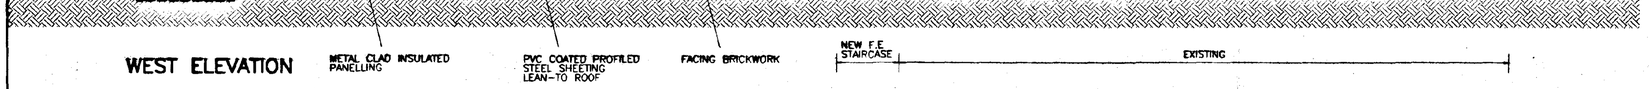

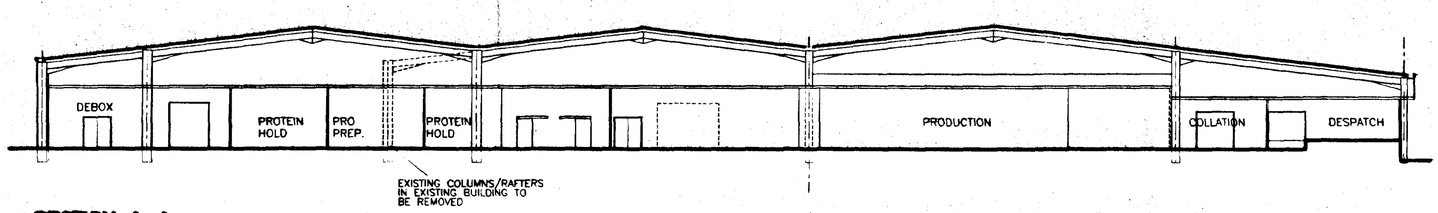

SECTION A–A

ALL DIMENSIONS AND SETTING OUT ARE TO BE VERIFIED ON SITE AND ALL DISCREPANCIES REFERRED TO THE ARCHITECT BEFORE WORK COMMENCES

DETERMINED PLAN

AMENDED PLAN

Ref.

SOUTH HOLLAND DC
HOUSING & PLANNING
28 APR 1997
Ref: 0356/97


Timsley Foods — client

EXTENSION TO RECIPE/ SANDWICH FACTORY	job
HOLBEACH ST. MARKS	site
ELEVATIONS & SECTION	drawing
1:200	scale
APRIL 1997	date
5293T/11	number


copyright reserved

JOHN ROBERTS ARCHITECTS LIMITED
ARCHITECTS DESIGN AND PLANNING CONSULTANTS

1 James Street Lincoln LN2 1QD Tel (01522) 533447 Fax 512886

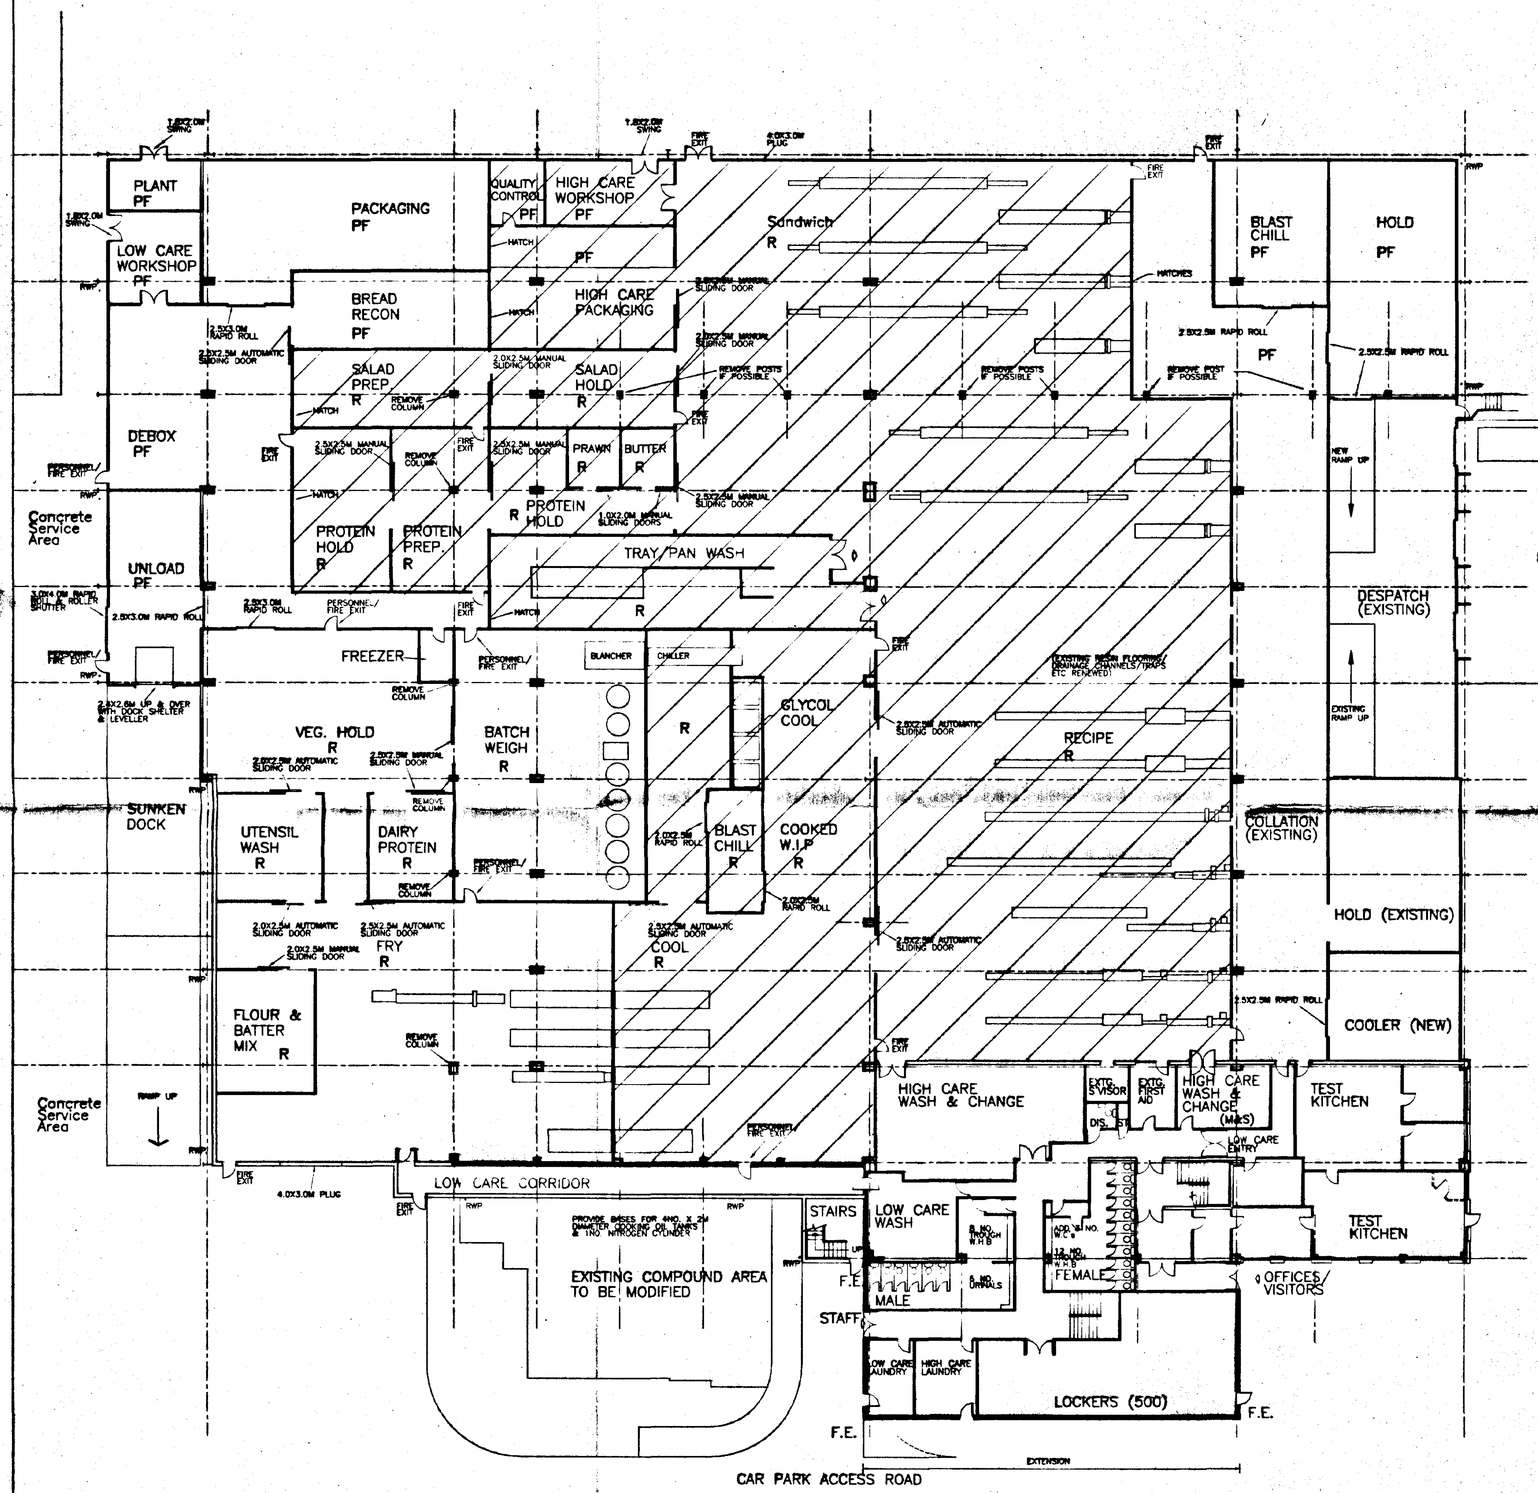

GROUND FLOOR PLAN

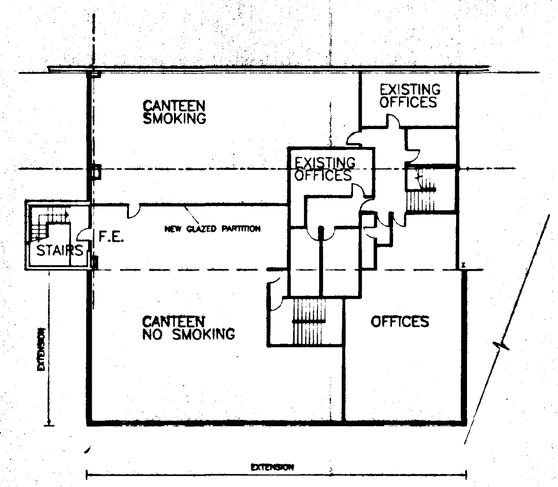

FIRST FLOOR PLAN

ALL DIMENSIONS AND SETTING OUT ARE TO BE VERIFIED ON SITE AND ALL DISCREPANCIES REFERRED TO THE ARCHITECT BEFORE WORK COMMENCES

KEY

PF = POWER FLOATED CONCRETE
R = RESIN FLOOR
HIGH CARE

AMENDED PLAN
Ref.

DETERMINED PLAN

SOUTH HOLLAND DC HOUSING & PLANNING
26 APR 1997
Ref: 0356/97

REV.A 22.04.97: ANCILLARY ACCOMMODATION ADDED, QUALITY CONTROL & HIRE CARE WORKSHOP AMENDED

TINSLEY FOODS — client

EXTENSION TO RECIPE/ SANDWICH FACTORY	job
HOLBEACH ST. MARKS	site
GROUND & FIRST FLOOR PLANS	drawing
1:200	scale
APRIL 1997	date
5293T/10A	number

copyright reserved

JOHN ROBERTS ARCHITECTS LIMITED
ARCHITECTS DESIGN AND PLANNING CONSULTANTS
1 James Street Lincoln LN2 1QD Tel (01522) 533441 Fax 512888

DRG No. T8555-002 ISSUE A

ALL DIMENSIONS IN mm

DO NOT SCALE IF IN DOUBT ASK

Final Settlement Tank.

Sludge Pumps.

V1

V2

Old Discharge Line Not Used

Blocked Off At This Point

Access Platform

Flow Recorder.

Activated Sludge Plant.

V3

Control Room.

V4

Sludge Thickener Tank.

Site Cabin

Primary Settlement Tank.

Road.

Drain

Road.

Sludge Press

V5

V6

Sludge Storage Tank.
(Ex. Balance Tank Repositioned)

Aerator

Balance Tank
(Ex. Sludge Tank)

Fat Interceptor

M.H.

W.C.

Control Panel Kiosk.

Primary Feed P.S.

Bio--Tower.

Crude Pumping Station

D.A.F. Building.

Screening Plant

Bio Feed P.S.

Aeration Feed P.S.

Chemical Storage.

Road.

Road.

Lagoon

Balance Tank High Level Overflow (Redundant)

Existing Screening Plant (Redundant)

Flow From Factory

Pre-Cracked Plant Existing Screening Plant Area

Balance Tank High Level Overflow (Redundant)

035b/97

Domestic From Factory

Domestic Sump

Domestic From Offices

Pump Speed Control

2 Off 2m Wide Rundown Screens

Pipework From Crude Sump

Access Walkway, Approx 4m High

Pipework From Crude Sump

Screenings Discharge Chute Into Trailer (Not Shown)

Roadway

Access Ladder

Pictorial View Of Screening Plant

Proposed

Site Layout

V1 Sludge Control Valves

T1 Telemetry Unit No. 1

T2 Telemetry Unit No. 2

ISSUE	DESCRIPTION	APPR'd	DATE
A	Original Issue		2-1-97

LITTLE LEBRIN
SPALDING TEL.(0775)-700004
LINCOLNSHIRE (0775)-700006
PE9 3LE FAX.(0775)-700004
80 HAYNE ROAD
SURBITON
SURREY TEL.0843-33907
KT6 7LF
Environmental Engineering

COPYRIGHT
THIS DRAWING IS PRIVATE AND CONFIDENTIAL AND IS SUPPLIED ON THE EXPRESS CONDITION THAT IT IS NOT TO BE USED FOR ANY PURPOSE OR COPIED OR REPRODUCED IN ANY THREE FORM WITHOUT THE PERMISSION OF

NJA ISO 9001 Registered Company 5634

PROJECT Tinsley Foods Ltd.

TITLE Waste Water Treatment Plant Proposed Site Layout

DRAWN	SCALE	DATE	CHK'd	APPR'd
DRS	1 : 200	2-1-97		

DRG No. T8555-002 ISSUE A

Veg. hold

Glycol Decant Station

Recipe W.I.P.

Veg. De box

Unload

Platform scale (In floor)

Chill

Batch Weigh

Glycol Cook Station

Quench

D.S.

B W

Cook

Load

Pasta Cooker

(chilled water supply from exist plant)

5 4 3 2 1

GRILL

Wida Skillet Line 1

Vegetarian Line 2

Vegetarian Line 3

Prawn Line 4

Protion Line 5

Protion Line.

6 7 8 9

Notes & Schedules

R: 0266/97

CONTRACTOR TO CHECK ALL DIMENSIONS ON SITE BEFORE WORK COMMENCES
COPYRIGHT RESERVED

revision	date	init.	revision details
A	[illegible]	[illegible]	[illegible]

COOPER ARCHITECTURAL DESIGN
RICHMOND HOUSE, LEEDS
NEW MILLS SK22 4LN
TEL 0663 46[illegible]

client: TINSLEY FOODS LTD

project: FACTORY WASTE INTERNAL LAYOUT
SANDWICH/RECIPE DISH FACTORY

drawing: DETERMINED PLAN

scale: 1:100

drawing no: 9601-05A

date: JUNE '96

drawn: [illegible]

DWG No. T8555-001 | ISSUE A

ALL DIMENSIONS IN mm

DO NOT SCALE IF IN DOUBT ASK

Existing
Site Layout

Final Settlement Tank.
Sludge Pumps.
V1
V2
Old Discharge Line Not Used
Blocked Off At This Point
Access Platform
Flow Recorder.
Activated Sludge Plant.
V3
Control Room. CP3
Site Cabin
Sludge Thickener Tank.
V4
Primary Settlement Tank.
Road.
Drain
Sludge Press
V5
V6
Decant
Suction Filter
M.H.
Primary Feed P.S.
CP1 Control Panel Kiosk.
Bio-Tower.
Sludge Storage Tank.
W.C.
D.A.F. Building.
D.A.F.
T2 CP2
Bio Feed P.S.
Aeration Feed P.S.
Chemical Storage.
Road.
Road.

Flow From Factory
Screens 18
Fat Trap.
Lagoon
Balance Tank Feed Sump.
Control Panel CP4 T1
M.H.
Balance Tank
Balance Tank.
High Level Overflow
Domestic From Factory
Domestic Sump
Domestic From Offices
CP5 Pump Speed Control
Storm Drain Penstock

V1 Sludge Control Valves
T1 Telemetry Unit No. 1
T2 Telemetry Unit No. 2

ISSUE	DESCRIPTION	APPR'd	DATE
A	Original Issue		2-1-97

LITTLE LEMON
SPALDING TEL.&FAX 01775-768884
LINCOLNSHIRE PE11 3LE TEL.&FAX 01775-710004
NEW MARKET ROAD
DONCASTER TEL.&FAX 01302-328867
DN3 3LF

Environmental Engineering

COPYRIGHT
THIS DRAWING IS CONFIDENTIAL AND IS SUBMITTED FOR THE EXPRESS CONSIDERATION THAT IT IS NOT TO BE USED FOR ANY PURPOSE OR COPIED OR DISCLOSED TO ANY THIRD PARTY WITHOUT THE PERMISSION OF ENVIRONMENTAL ENGINEERING

NIMA ISO 9001 Registered Company 8853

PROJECT: Tinsley Foods Ltd.

TITLE: Waste Water Treatment Plant
Existing Site Layout

DRAWN	SCALE	DATE	CHK'd	APPR'd
DRS	1 : 500	2-1-97		

DWG No. T8555-001 ISSUE A

COOPER ARCHITECTURAL DESIGN

client: TINSLEY FOODS LTD

project: PRE PACK VEGETABLE FACTORY LAYOUT

drawing:

scale	drawing no
1 100	94001 15
date: AUGUST 94	drawn

CASS/97

Canteen

Office

Office

Office

Reception

Office

Ladies

Office

Wash Shed

Production

Collation

Cold Store

Store

Switch Room

COOPER ARCHITECTURAL DESIGN
RR 5005 3748

client
TINSLEY FOODS LTD

project
SALAD FACTORY

drawing
DETERMINE PLAN

scale	1:100
drawing no	LS 9205: 20
date	FEB '93
drawn	

case/71

Smoking

Canteen

Non - Smoking

First Floor

Preparation

Store

Switch Room

Veg/Wash Preparation

Plant Room

Air Lock

De-Box / Preparation
(Low Care)

Preparation
(Low Care)

Produce Store

Despatch

2nd Wash

Ladies

Engineer

Office

Gents

Kitchen

Office

First Aid

Lockers

Overall Store

Store

Cold Store

Packing
(High Care)

Food Tanks

Work In Progress Store

2nd Wash

Wash
Low Care

Wash
High Care

Protien Hold

Packaging De-Box

Q C Supervisor

Transport Store

Collation

CB6/97

CONTRACTOR TO CHECK ALL DIMENSIONS ON SITE BEFORE WORK COMMENCES
COPYRIGHT RESERVED

revision	date	init	revision details
A	MAY 94	JC	PLANNING SUBMISSION

COOPER ARCHITECTURAL DESIGN
HOWARD HOUSE
ST PAUL'S ROAD
SHEFFIELD S1 4XB

client: TINSLEY FOODS LTD.

project: PREPARED VEGETABLE FACTORY

drawing: PLAN EXISTING

scale	drawing no.
1:100	LS 9303 28 E
date: MAY 94	drawn: