

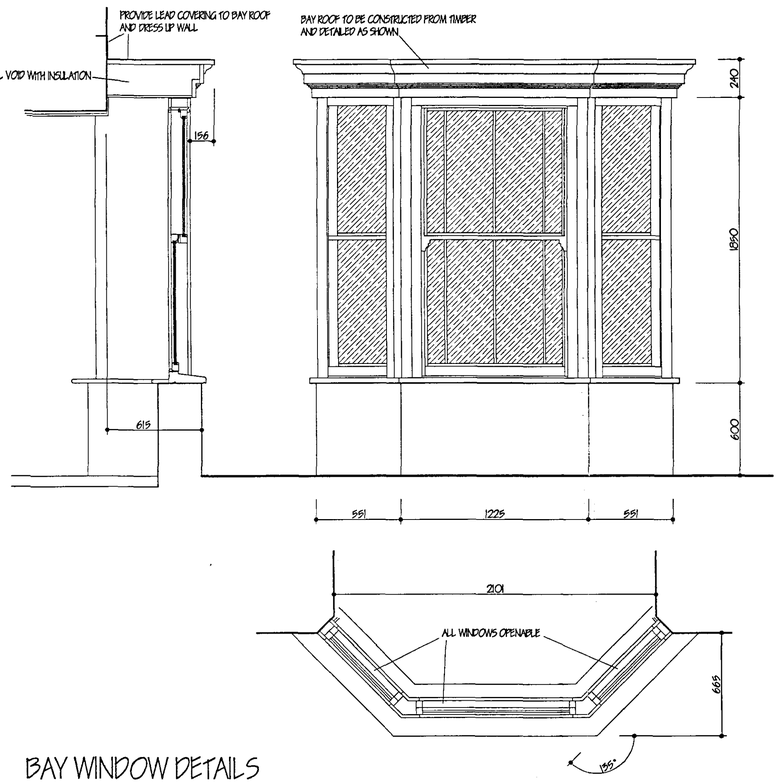


BAY WINDOW DETAILS

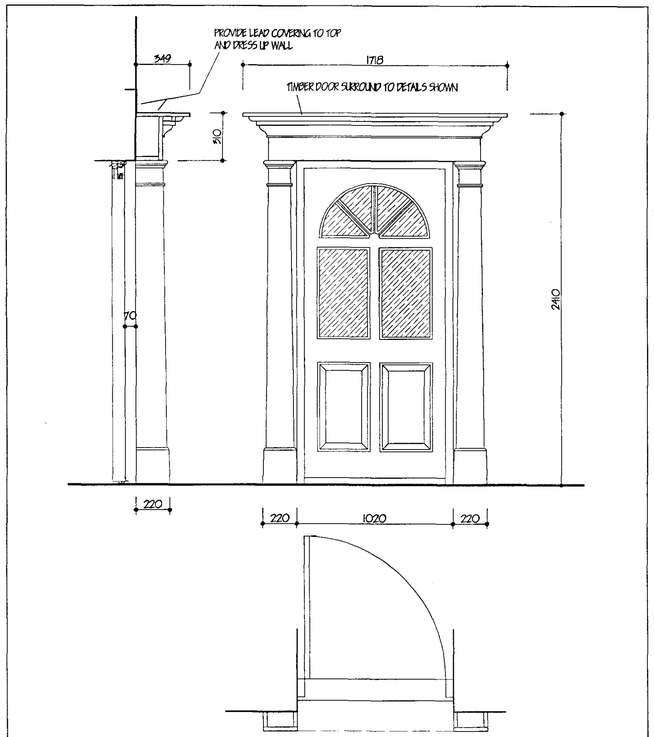


MAIN DOOR AND SURROUND DETAILS

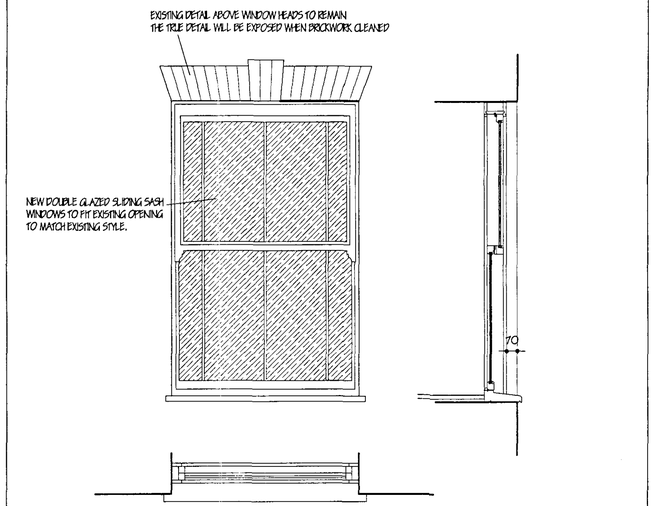


FIRST FLOOR WINDOW REPLACEMENTS

NOTE: ALL TIMBER WORK TO BE PAINTED CREAM OR WHITE.

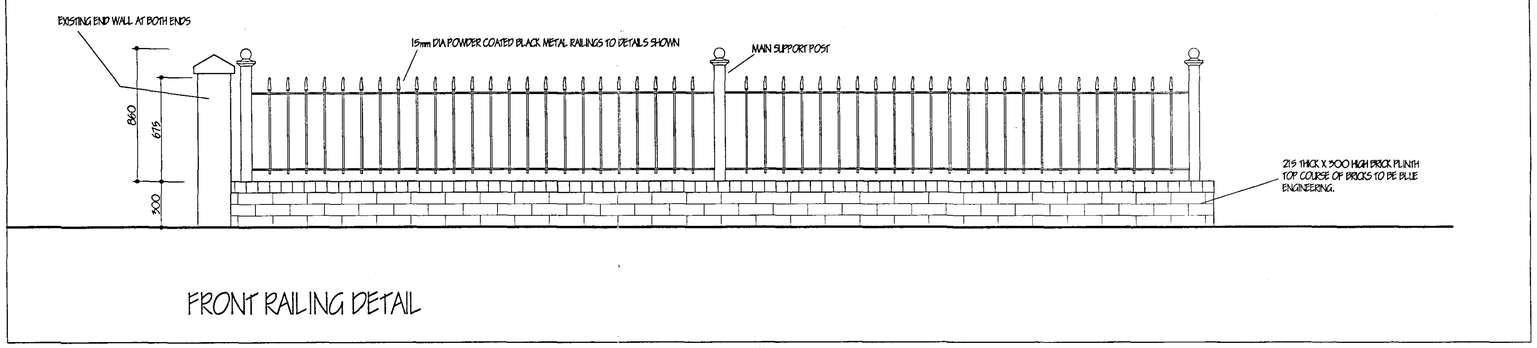

FRONT RAILING DETAIL

SUN AND WIND PIPE(REAR ELEVATION ONLY)

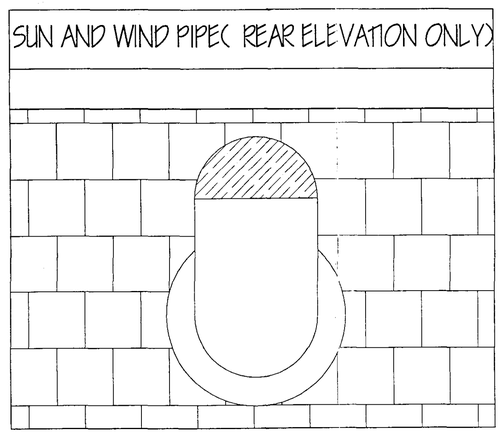

DETERMINED PLAN

SHDC
Planning & Development
18 APR 2006
Ref: 0358/06

AMENDED PLAN
Ref: A1

ref	revision	date
A	CHANGES TO FRONT RAILING	APR 2006

G. R. MERCHANT B M
I.ENG AMICE FIWO

ARCHITECTURAL, STRUCTURAL AND LAND DRAINAGE CONSULTANTS

Unit 4, Wrights Mews
12A Park Road, Holbeach,
Spalding, Lincs. PE12 7EE
Tel: 01406 420000
Fax: 01406 422744
E-Mail: G. R. Merchant @ Merchant. FD. Co. UK

Project
PROPOSED CONVERSION OF COMMERCIAL PREMISES TO 5 NO. APARTMENTS AT 4 PARK ROAD HOLBEACH SPALDING LINCS

Client
HALSTEAD & FOWLER

Drawing
JOINERY AND RAILING DETAILS

Job Ref.	Drawing No.
1150/05	05 A
Date	**Drawn**
MARCH 2006	JPW

Scales
1/20 1/10

DO NOT SCALE FROM THIS DRAWING
This drawing is copyright and may not be altered, traced, photographed or used for any other purpose other than that for which it is issued. The General Contractor is to check all dimensions on site and report any discrepancies to the Architect. All details shown on this drawing including foundations are based upon typical site conditions related to the area, no responsibility can be accepted for abnormal conditions which may be discovered during construction unless reported to the Architect so that design amendments may be considered. Site soil surveys are recommended in respect of foundations to establish workable site conditions before foundation work is undertaken. This drawing is limited in the amount of information contained and does not purport to contain a full specification of the works, it is solely for the purpose of obtaining Planning / Building Regulation approval. This drawing must not be used as a contract document alone. The works will not be supervised or inspected on site by G R Merchant or any representative thereof. It is the client or their appointed agents responsibility to control workmanship, substitution of materials, adherence to specifications, variations to contract etc. All materials to be new unless otherwise stated and all components and workmanship are to be used fixed and installed etc. to strict accordance with manufacturers instructions and relevant code of practice. Materials shall conform to appropriate British standard specification or BSA certificated equivalent where equivalent. The Employer / Client shall appoint the selected contractor in connection with work on site and shall ensure that all matters relating to compliance with Health and Safety legislation for Building sites and Work places. The Employer / Client is advised that should the works need to comply with the Construction Design and Management Regulations an Independent Planning Supervisor will be required. The works shall comprise of all that is shown on the drawing and details. Work that may not specifically be shown but may be reasonably inferred as necessary to carry out the works shall be deemed to be included. It is the plot / land owners responsibility to be aware of the Party Wall etc. Act 1996 when building in close proximity to adjoining neighbors boundaries.