

© Design Copyright reserved. Written consent must be obtained before copying or reproducing this drawing.
Do not scale from this drawing, use dimensioned figures only. Contractors are responsible for taking and checking site dimensions. Any discrepancy must be reported to Tulip Design immediately.
Tulip Design is NOT responsible for any Building or Demolition work or inspections on site.



Existing Front Elevation (West)

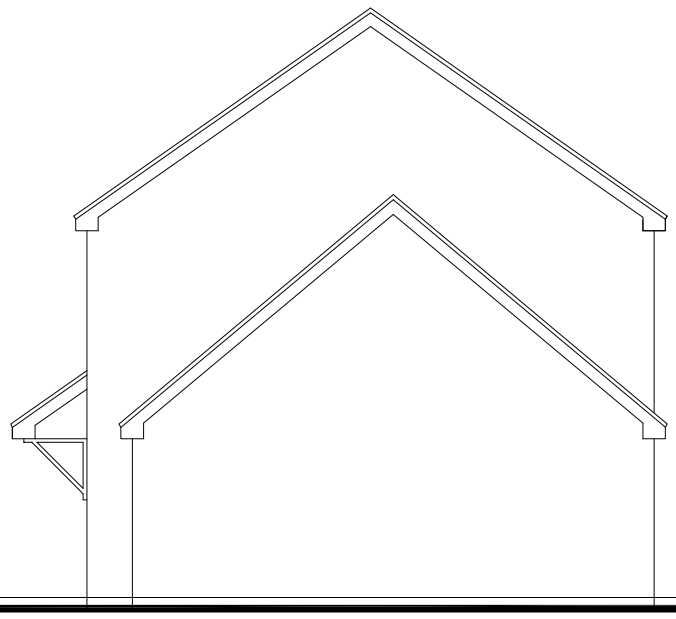

Existing Side Elevation (South)

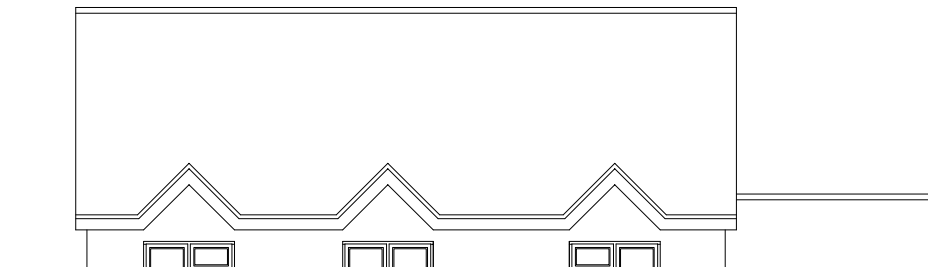


Proposed Side Elevation (North)


Proposed Front Elevation (West)



Proposed Side Elevation (South)

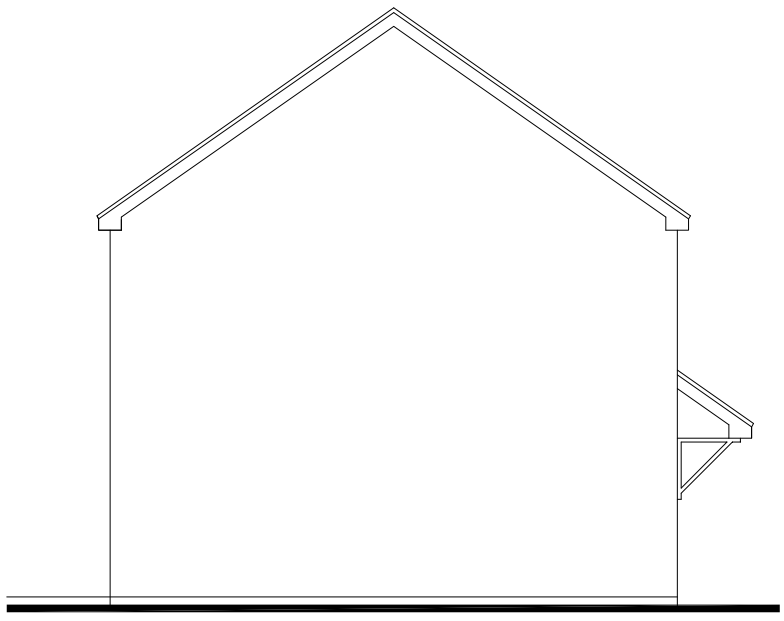

Existing Side Elevation (North)

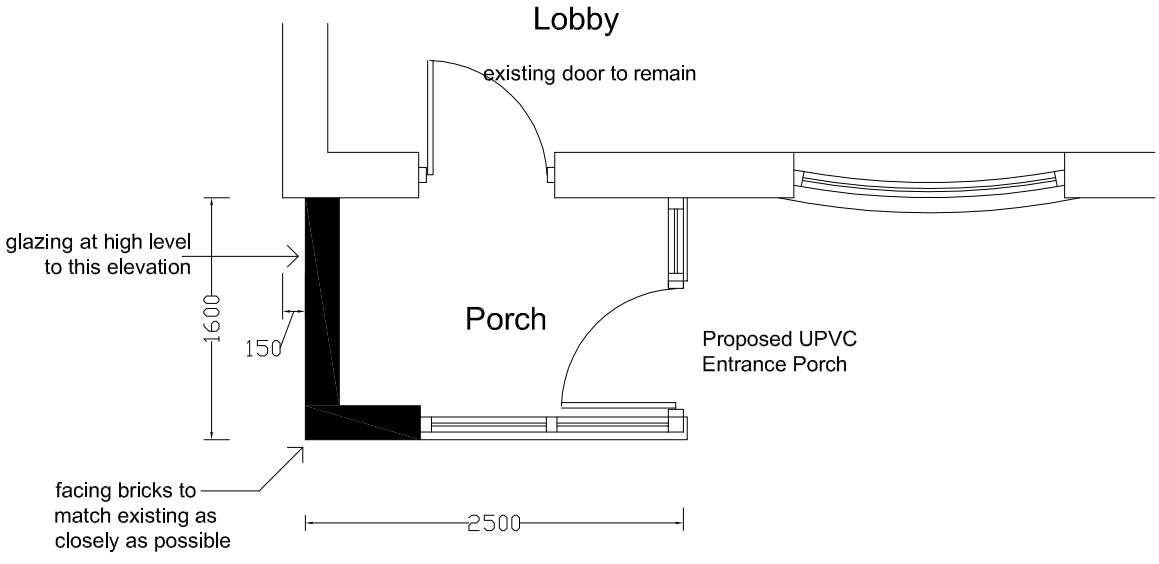

Tulip Design
Architectural & Building Design Services

35 Spalding Road, Holbeach, Lincs. PE12 6HG
Tel: 07500 966039
Email: tulipdesign@live.com

Client: Mrs S Richardson

Scale: 1:100 @ A3

Project: Proposed Porch Extension at 15 All Saints Close Holbeach. PE12 7QF

Date: April 2017

Drawing No.: TD/SR 01

Title: Plans & Elevations

Drawn: MD