SPA PLANT

STEAM

SPA

wier

arch

SAUNA

POOL 13 x 7·9m

RELAX

roof light

glazed partition

GYMNASIUM

mirror

multigym

rooflight

rooflight

PLANT ROOM

allow for relocation of house boiler

store for air conditioning unit

GARAGE or GAMES ROOM

to be discussed

CHANGE 1

CHANGE 2

WC

bench

hooks

cupboard

cupboard

bench

hooks

rooflight

rooflight

shower

shelves

shelves

shower

new blockwork wall

access to garage

remove existing wall

STORE

COLONNADE

LOBBY

make way through to colonnade - sealed doors

remove existing wall install door

BAR

SUMMER HOUSE

SHDC
Planning & Development
27 MAR 2002
no 362/02

PRELIMINARY PLAN

C. SPA RELOCATED. POOL LIGHTS SHOWN. WALL RET. GYM & COLONNADE RE-INSTATED.
19.3.02 GAE

B. POOL SHAPE REVISED. SPA RELOCATED. COLUMNS RELOCATED. ROOF LIGHT ENLARGED. WALL OMITTED BETWEEN GYM / COLONNADE. SPA PLANT & POOL AREA THERMAL ADDED. POOL BUILDING RELOCATED. 13.3.02 GAE.

A. POOL HALL EXTENDED. STEAM, SAUNA & SPA ALL RELOCATED & DOORS ADDED TO WEST ELEVATION
24.2.02 GAE

D. SPA REVISED, STORE/LOBBY AREA REVISED (DOOR TO GARAGE) BAR ADDED. SPA PLANT & AIR CON STORE ADDED.
25.3.02 GAE

01626 425425

POOL-DESIGN

Specialists in Design of Pools

The Watershed Chapel Row
Luckington
Wiltshire SN14 6PD
Tel: 01666 840065
Fax: 01666 840053

Client: MR & MRS A KING

Project title: PROPOSED INDOOR POOL AT TUDOR LODGE


Drawing title: PROPOSED LAYOUT PLAN

Drawn by: GAE	Drawing No: 001
Date: 19.2.02	Revision: A B C D
Scale: 1:50	

Drawing status:		Approval status:	
Draft		Checked by M.P.	
Preliminary		Checked by M.S.	
For construction		Approved by Client	

This drawing is confidential and is the copyright property of the above. It must not be disclosed, loaned or copied without written permission. All dimensions to be checked on site and any discrepancies reported immediately.

SHDC Planning & Development
27 MAR 2002
Ref 3621/02

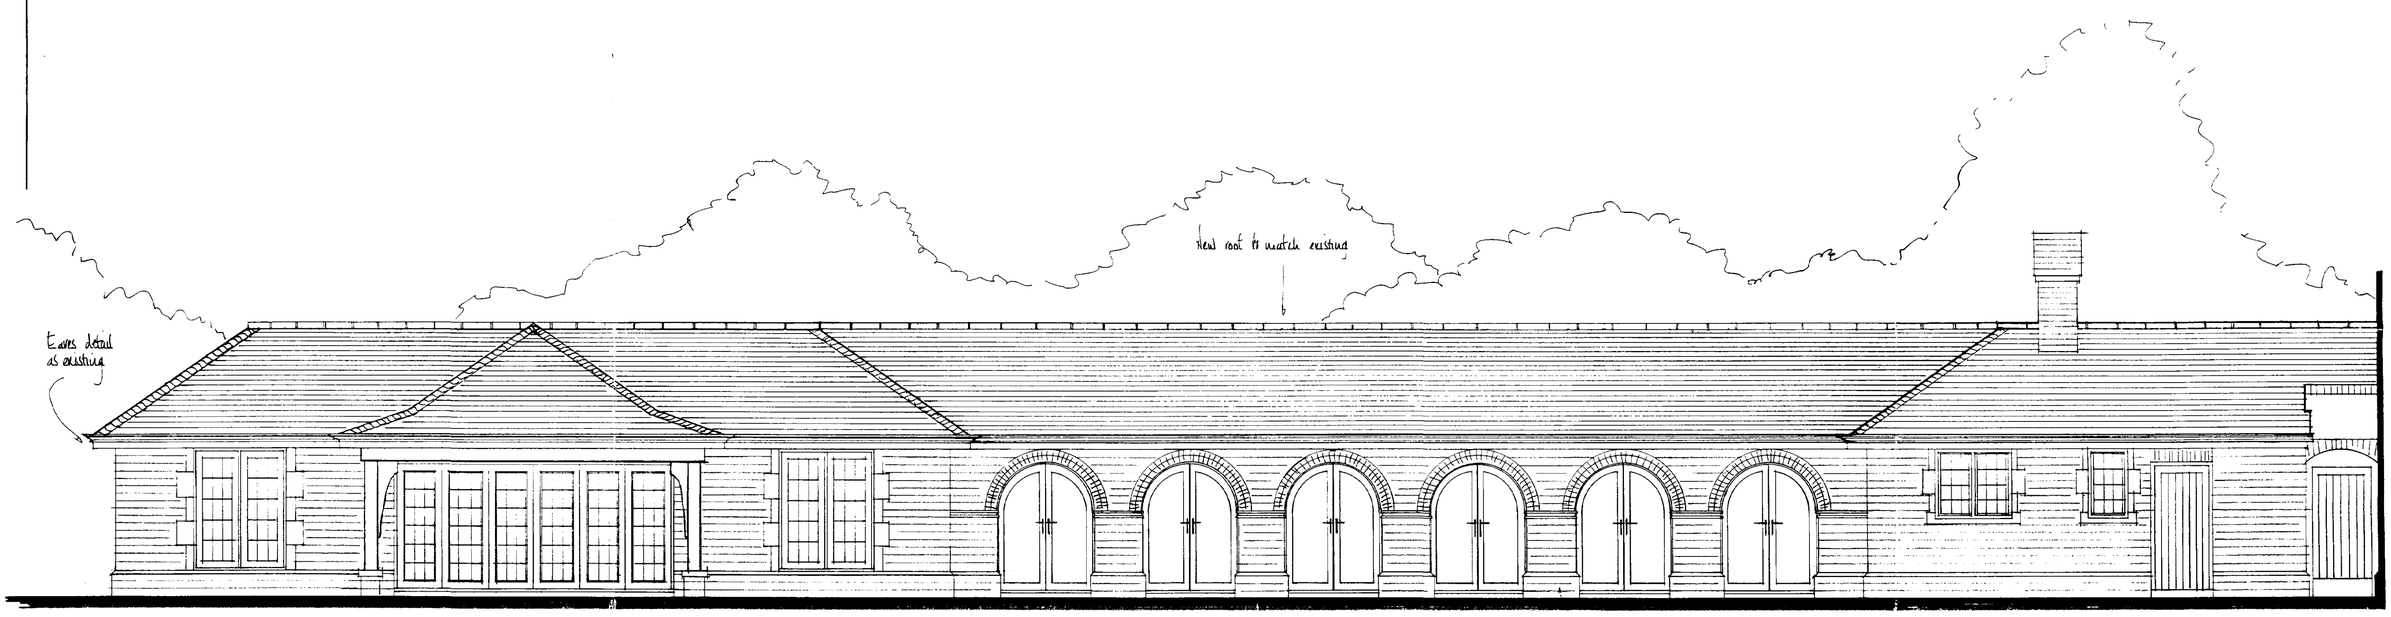

SOUTH ELEVATION

PROPOSED

POOL-DESIGN
Specialists in Design of Pools
The Watershed Chapel Row
Luckington
Wiltshire SN14 6PD
Tel: 01666 840065
Fax: 01666 840053

Client:
MR & MRS A KING


Project title:
PROPOSED INDOOR POOL AT TUDOR LODGE

Drawing title:
PROPOSED ELEVATION

Drawn by: GAE	Drawing No: 002
Date: 19:2:02	Revision:
Scale: 1:50	
Drawing status:	Approval status:
Draft	Checked by M.P.
Preliminary	Checked by M.S.
For construction	Approved by Client

This drawing is confidential and is the copyright property of the above. It must not be disclosed, loaned or copied without written permission. All dimensions to be checked on site and any discrepancies reported immediately.

PLAN

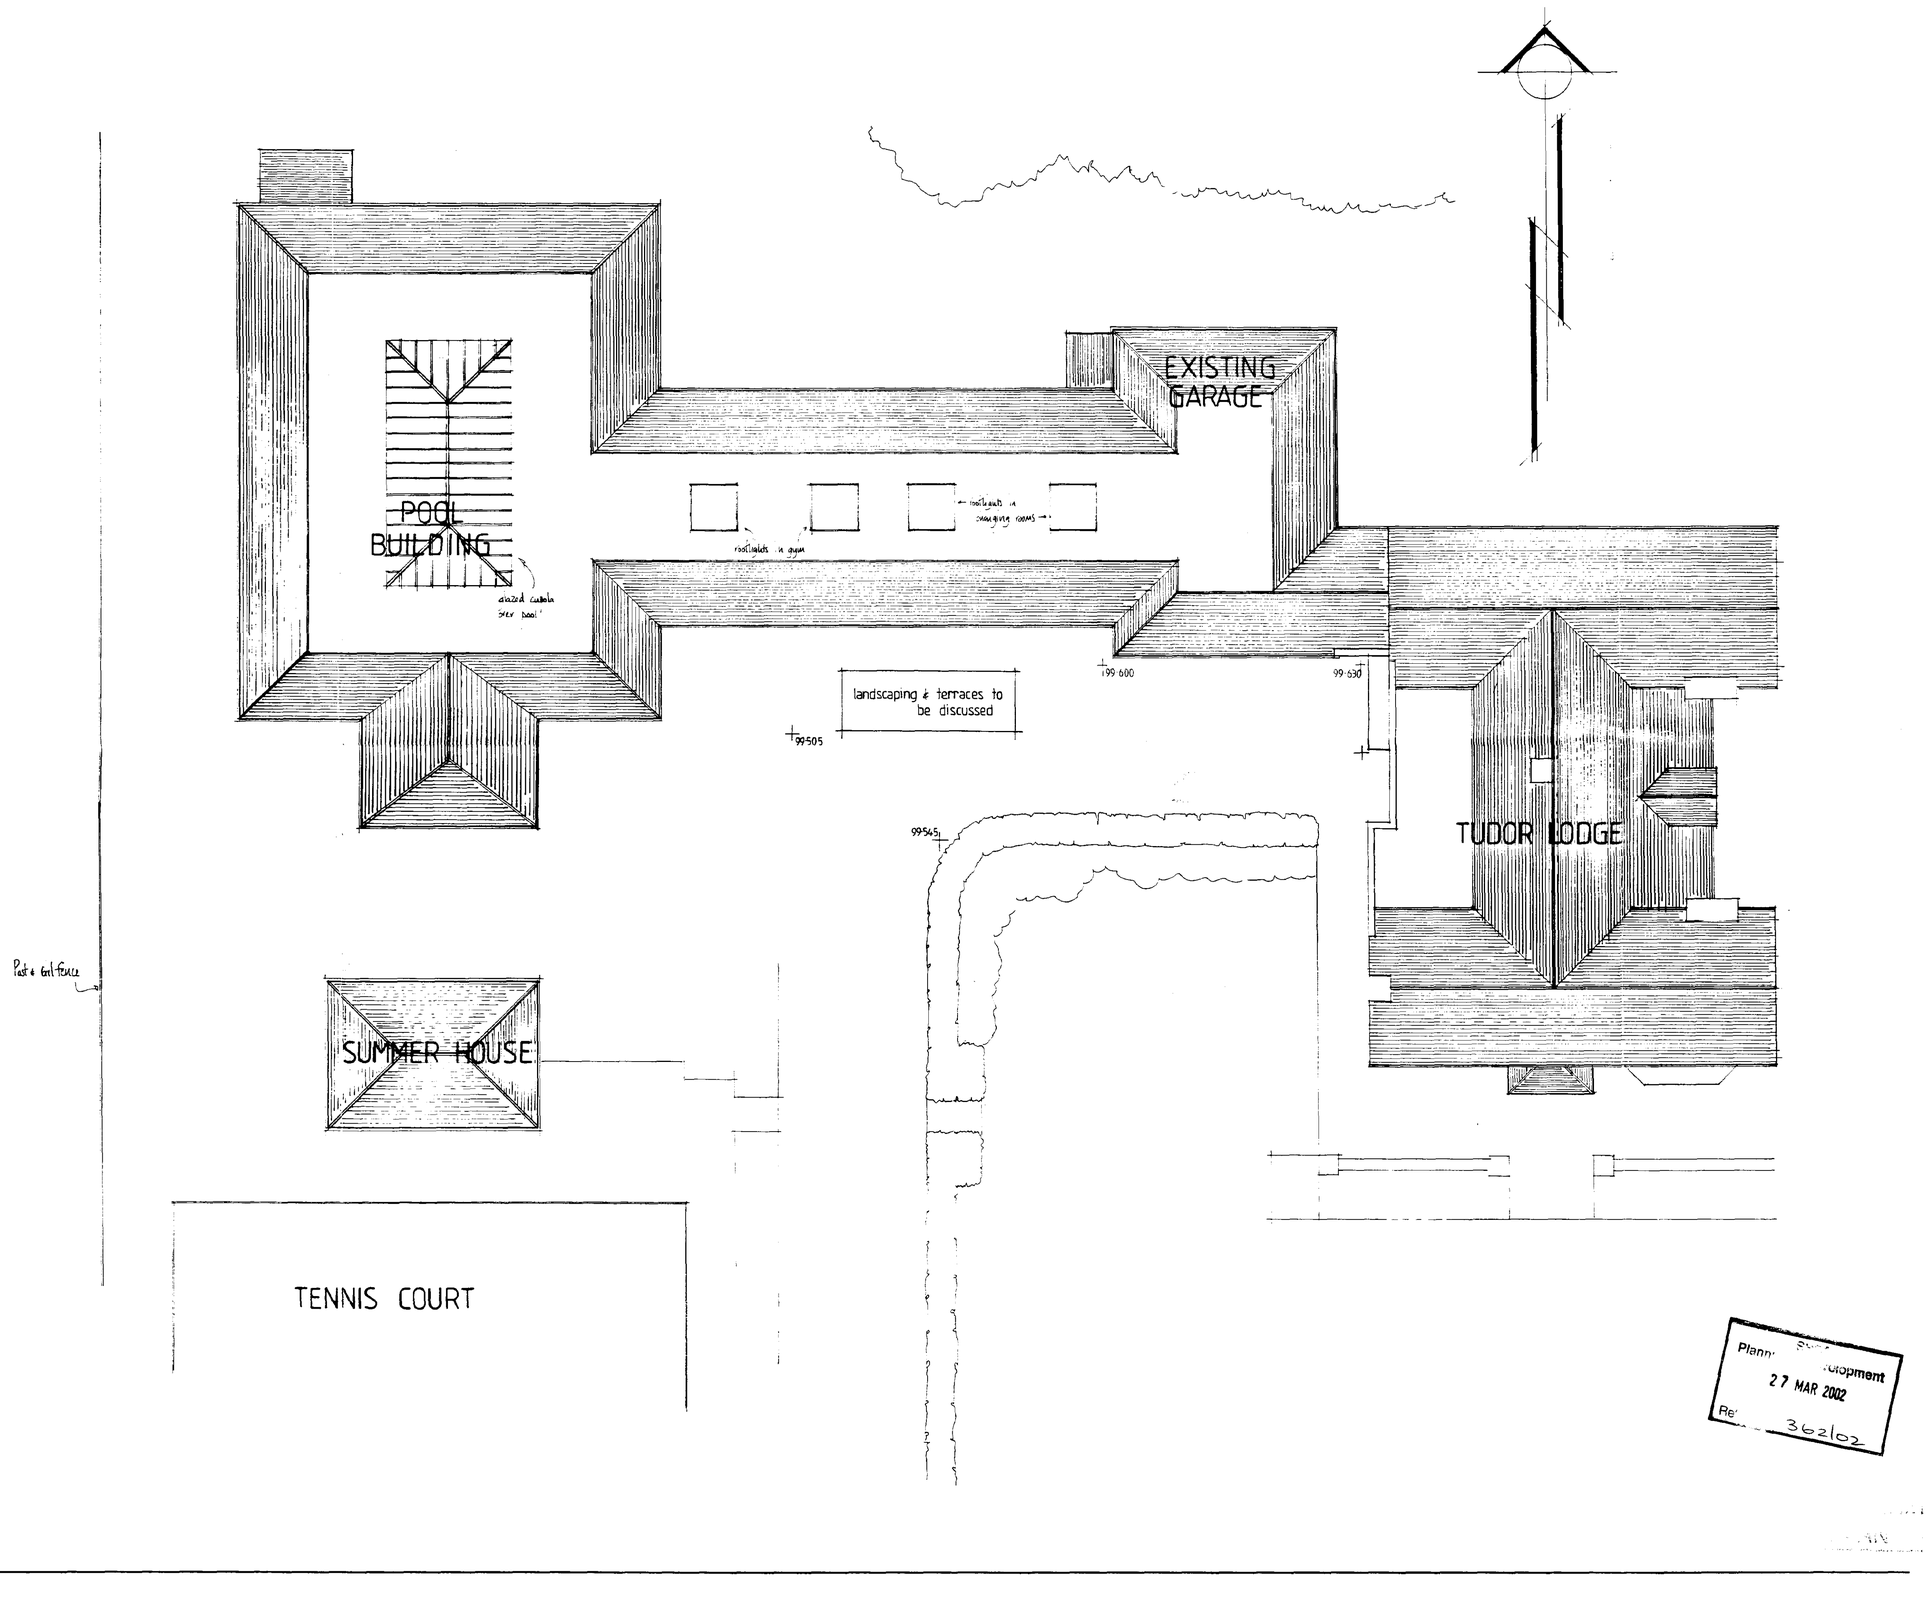

3. SPA PLANT & AIR CON STORE ADDED. 23·3·02 GAE.

2. POOL BUILDING RELOCATED. 18·3·02 GAE

Plann... Development
27 MAR 2002
Re... 362/02

POOL-DESIGN

Specialists in Design of Pools

The Watershed Chapel Row
Luckington
Wiltshire SN14 6PD
Tel: 01666 840065
Fax: 01666 840053

Client: MR & MRS A KING


Project title: PROPOSED INDOOR POOL AT TUDOR LODGE

Drawing title: PROPOSED SITE LAYOUT

Drawn by: G.A.E.	Drawing No: 003
Date: 19.2.02	Revision: 3
Scale: 1:100	

Drawing status:		Approval status:	
Draft		Checked by M.P.	
Preliminary		Checked by M.S.	
For construction		Approved by Client	

This drawing is confidential and is the copyright property of the above. It must not be disclosed, loaned or copied without written permission. All dimensions to be checked on site and any discrepancies reported immediately.

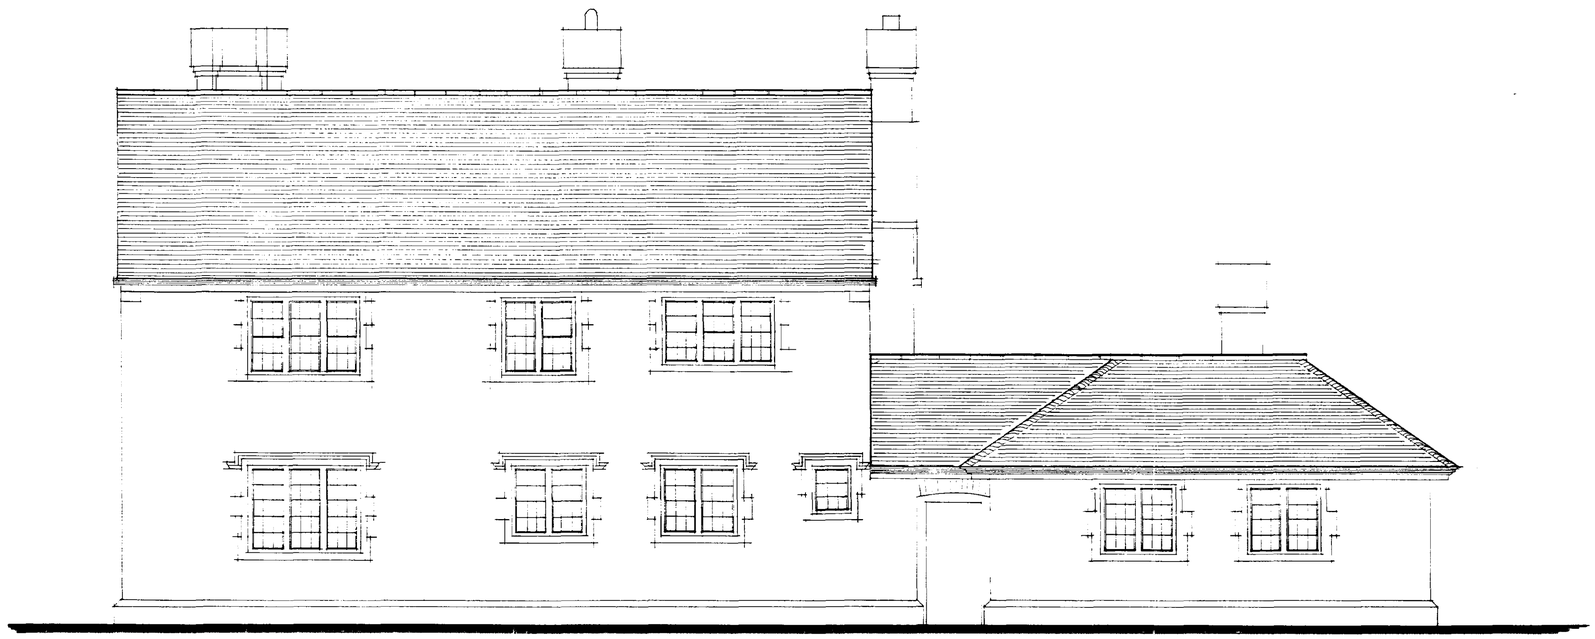

NORTH ELEVATION



EAST ELEVATION

DETERMINED PLAN

PLANNING DEPARTMENT
27 MAR 02
Ref 362/02

POOL-DESIGN

Specialists in Design of Pools

The Watershed Chapel Row
Luckington
Wiltshire SN14 6PD
Tel: 01666 840065
Fax: 01666 840053

Client: MR & MRS A KING	
Project title: PROPOSED INDOOR POOL AT TUDOR LODGE	
Drawing title: EXISTING ELEVATIONS	
Drawn by: G.A.E.	Drawing No: 004
Date: 15.3.02	Revision:
Scale: 1:50	

Drawing status:		Approval status:	
Draft		Checked by M.P.	
Preliminary		Checked by M.S.	
For construction		Approved by Client	

This drawing is confidential and is the copyright property of the above. It must not be disclosed, loaned or copied without written permission. All dimensions to be checked on site and any discrepancies reported immediately.



SOUTH ELEVATION



WEST ELEVATION

Planning SHDC Development
27 MAR 2002
Ref 362/02

POOL-DESIGN
Specialists in Design of Pools
The Watershed Chapel Row
Luckington
Wiltshire SN14 6PD
Tel: 01666 840065
Fax: 01666 840053

Client:
MR & MRS A KING


Project title:
PROPOSED INDOOR POOL AT TUDOR LODGE

Drawing title:
EXISTING ELEVATIONS

Drawn by: GAE	Drawing No: 005
Date: 15.3.02	Revision:
Scale: 1:50	

Drawing status:		Approval status:	
Draft		Checked by M.P.	
Preliminary		Checked by M.S.	
For construction		Approved by Client	

This drawing is confidential and is the copyright property of the above. It must not be disclosed, loaned or copied without written permission. All dimensions to be checked on site and any discrepancies reported immediately.

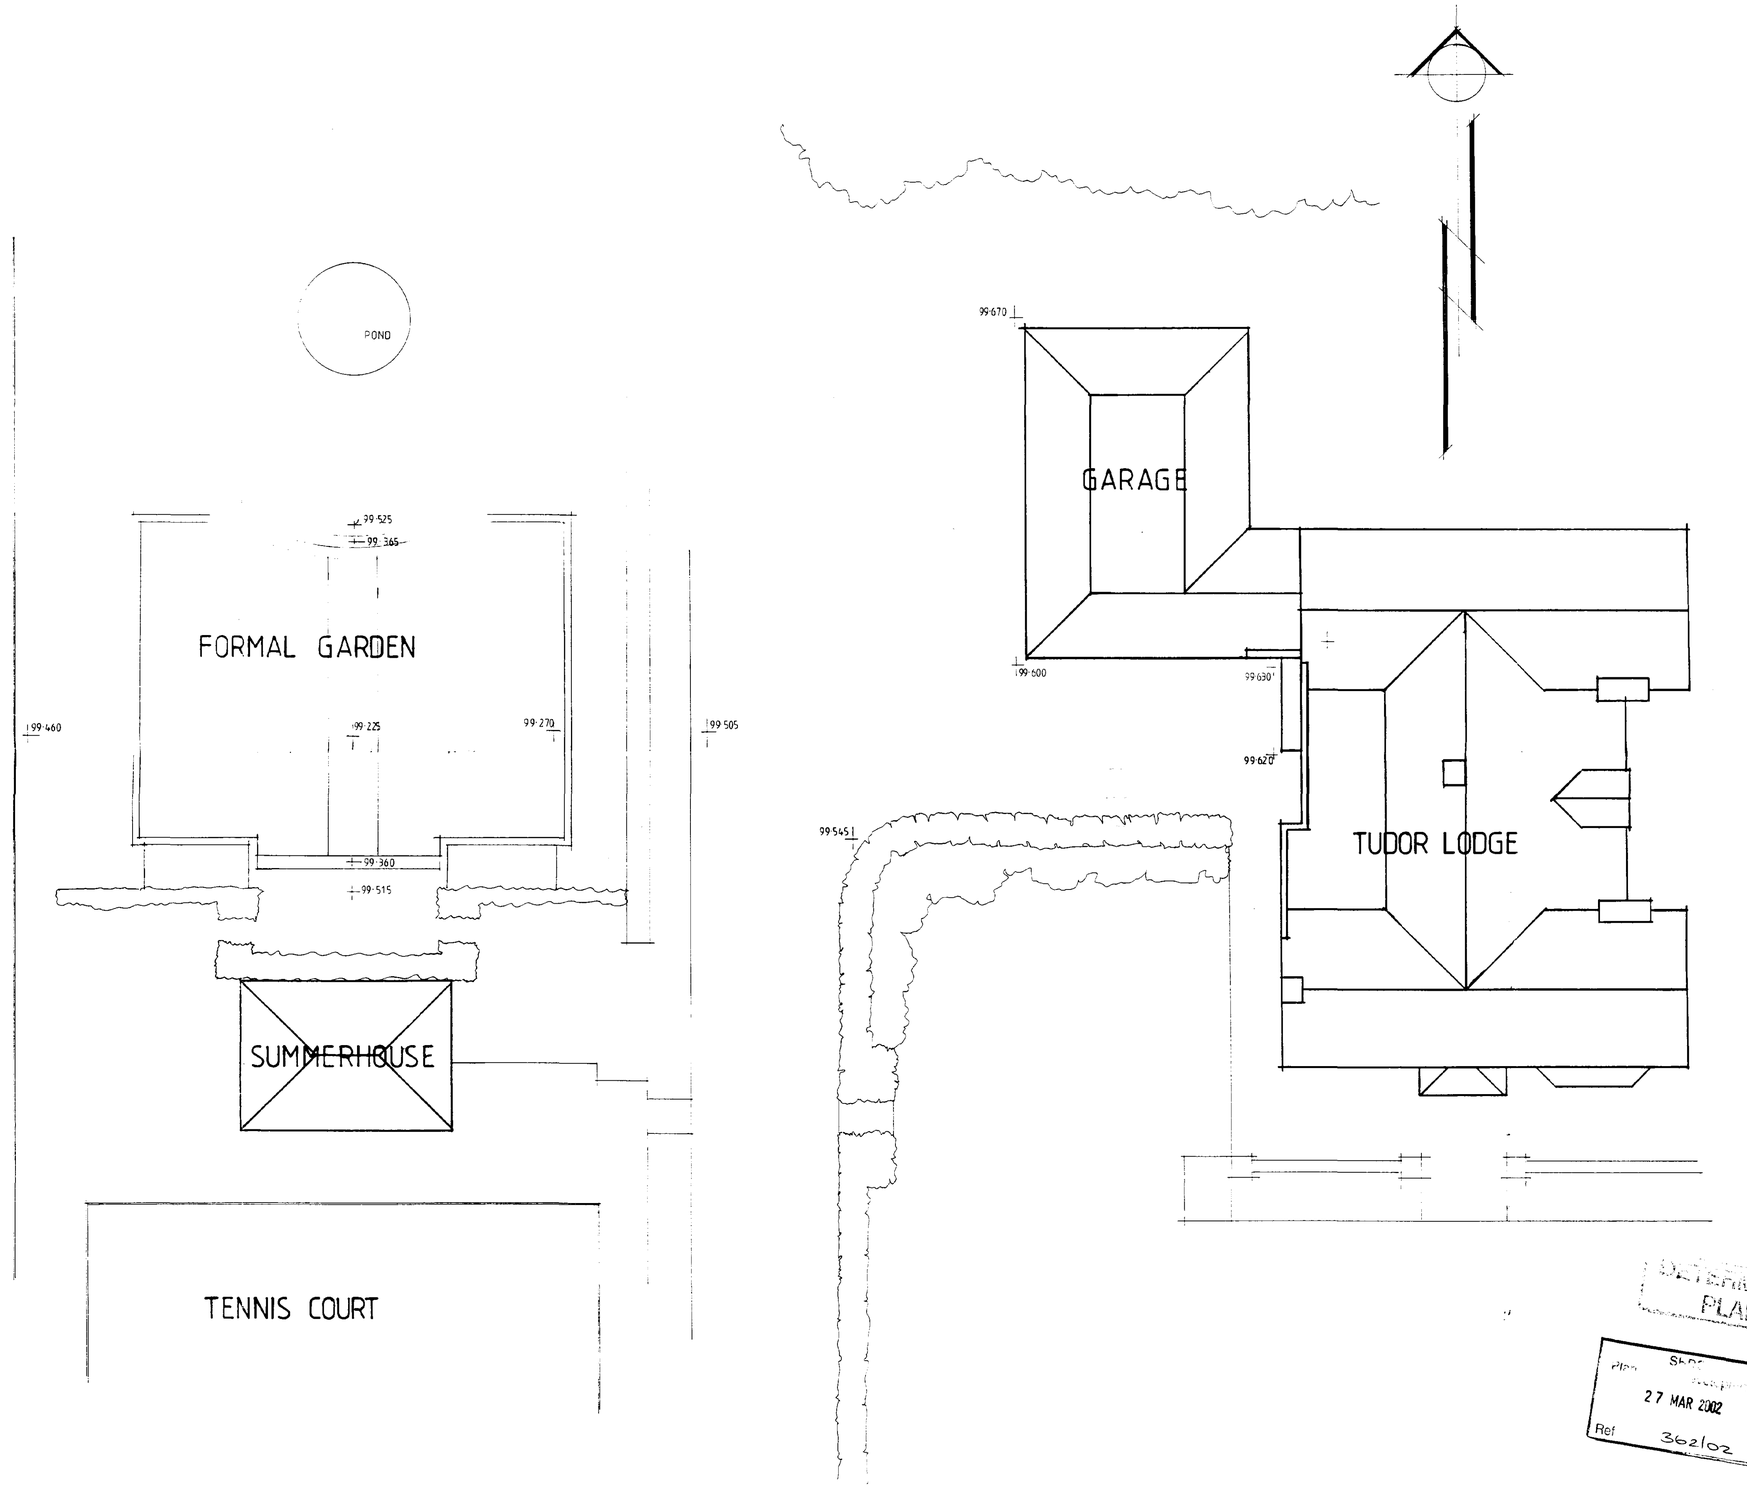

DETERMINED PLAN

Plan... Department
27 MAR 2002
Ref 362/02

POOL-DESIGN

Specialists in Design of Pools

The Watershed Chapel Row
Luckington
Wiltshire SN14 6PD
Tel: 01666 840065
Fax: 01666 840053


Client: MR & MRS A KING	
Project title: PROPOSED INDOOR POOL AT TUDOR LODGE	
Drawing title: EXISTING SITE LAYOUT	
Drawn by: GAE	Drawing No: 006
Date: 26:3:02	Revision:
Scale: 1:100	
Drawing status:	Approval status:
Draft	Checked by M.P.
Preliminary	Checked by M.S.
For construction	Approved by Client

This drawing is confidential and is the copyright property of the above. It must not be disclosed, loaned or copied without written permission. All dimensions to be checked on site and any discrepancies reported immediately.

Received
27 MAR 2002
Ref 3621/02



EAST ELEVATION

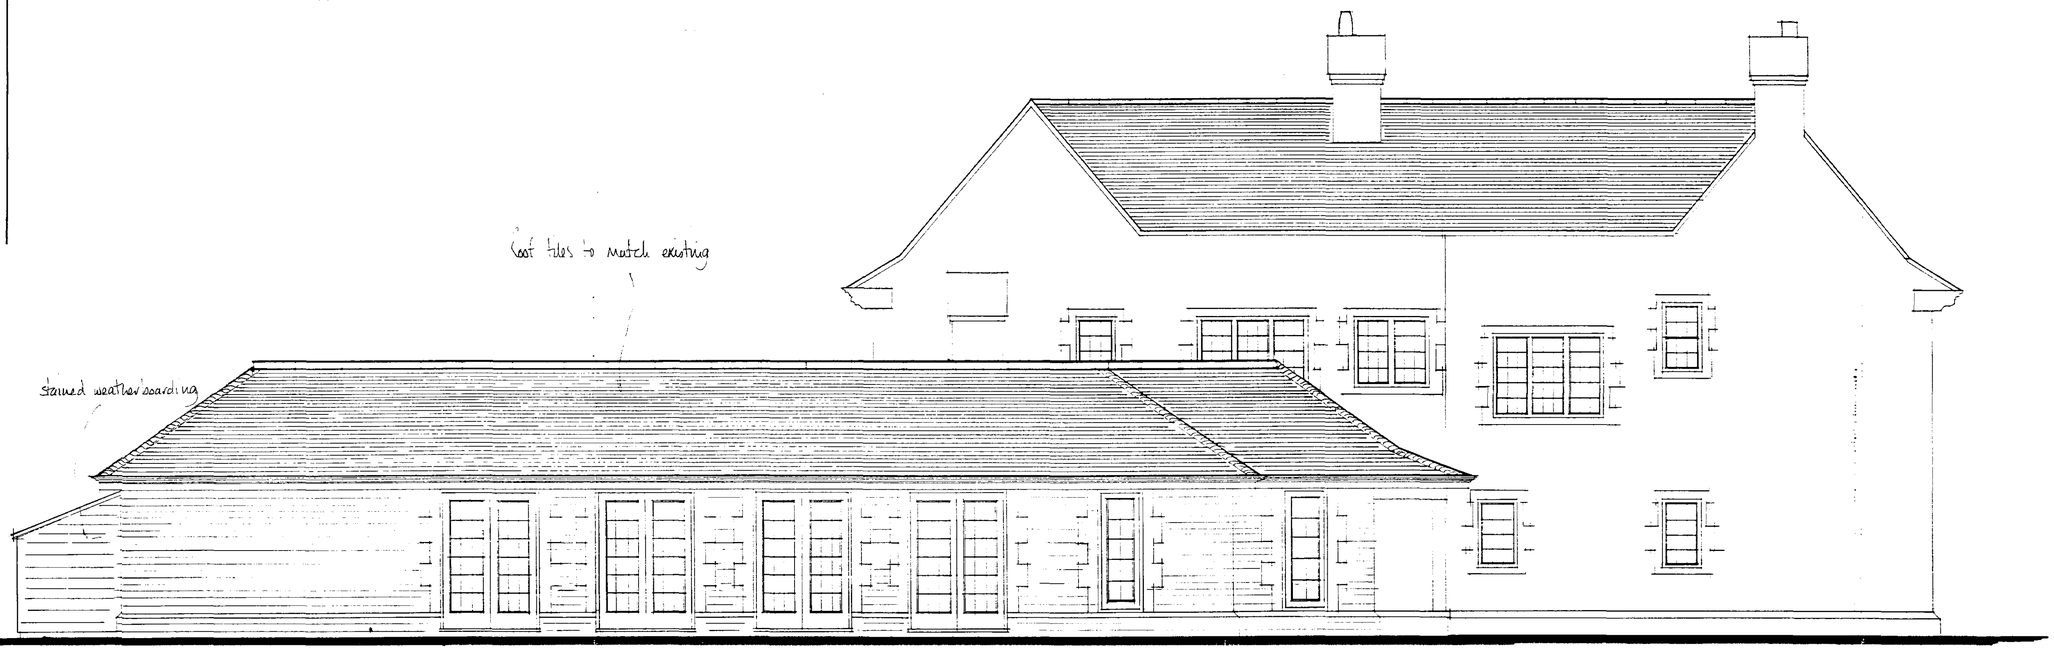

WEST ELEVATION

SPA PLANT — PROPOSED POOL BUILDING

Slate flashing to match existing

A. SPA PLANT ADDED. 23.3.02 GAE

PLAN

POOL-DESIGN
Specialists in Design of Pools
The Watershed Chapel Row
Luckington
Wiltshire SN14 6PD
Tel: 01666 840065
Fax: 01666 840053

Client: MR & MRS A KING

Project title: PROPOSED INDOOR POOL AT TUDOR LODGE

Drawing title: PROPOSED ELEVATIONS


Drawn by: GAE	Drawing No: 007
Date: 15.3.02	Revision: A
Scale: 1:50	

Drawing status:	Approval status:
Draft	Checked by M.P.
Preliminary	Checked by M.S.
For construction	Approved by Client

This drawing is confidential and is the copyright property of the above. It must not be disclosed, loaned or copied without written permission. All dimensions to be checked on site and any discrepancies reported immediately.

fresh & exhaust air louvres

Roof tiles to match existing

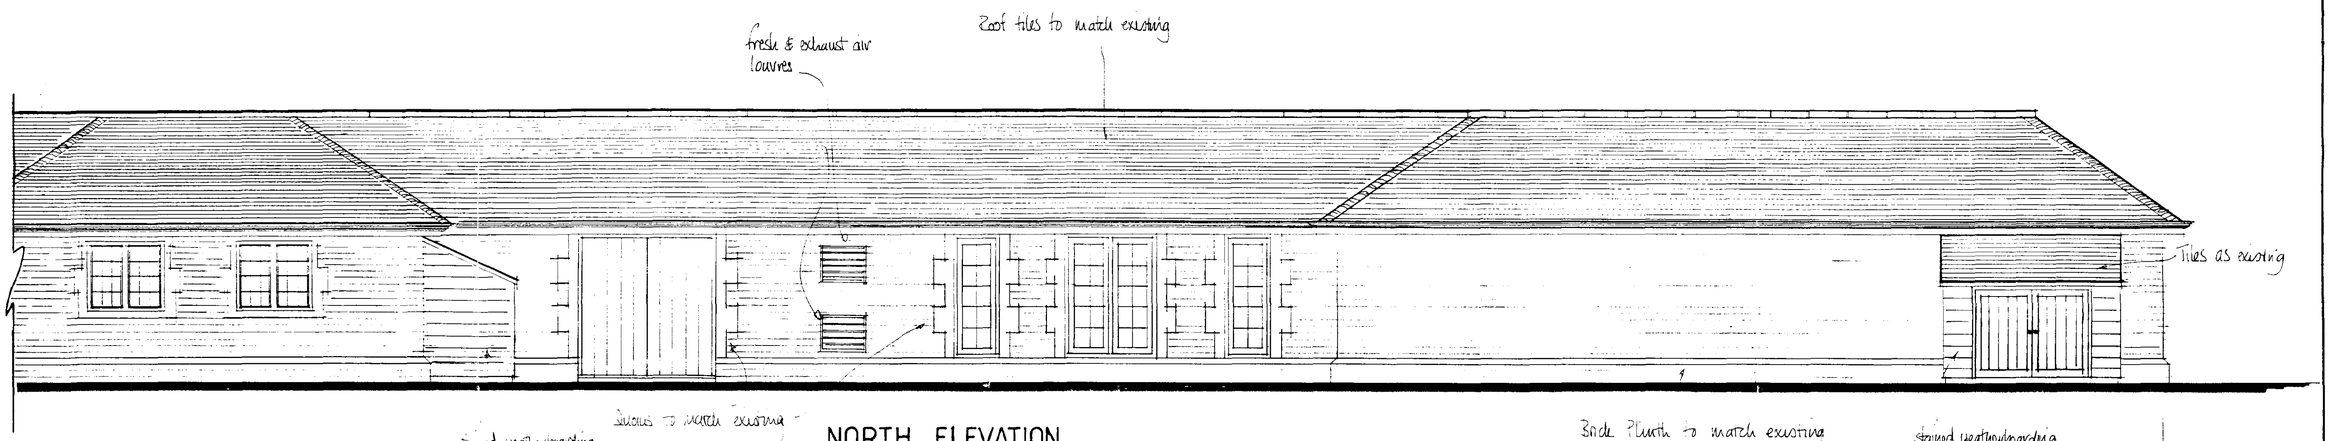

stained weatherboarding

Tiles to match existing

NORTH ELEVATION

Brick Plinth to match existing

stained weatherboarding

PROPOSED

Plann: SHDC Development
27 MAR 2002
Ref 3621/02

1. SPA PLANT & AIR CON EQUIP ADDED
FRESH & EXHAUST AIR LOUVRES ADDED.
23.3.02 GAE

POOL-DESIGN

Specialists in Design of Pools

The Watershed Chapel Row
Luckington
Wiltshire SN14 6PD
Tel: 01666 840065
Fax: 01666 840053

Client: MR & MRS A KING

Project title: PROPOSED INDOOR POOL AT TUDOR LODGE

Drawing title: PROPOSED ELEVATION

Drawn by: GAE	Drawing No: 008
Date: 15.3.02	Revision: A
Scale: 1:50	

Drawing status:		Approval status:	
Draft		Checked by M.P.	
Preliminary		Checked by M.S.	
For construction		Approved by Client	

This drawing is confidential and is the copyright property of the above. It must not be disclosed, loaned or copied without written permission. All dimensions to be checked on site and any discrepancies reported immediately.