




FRONT ELEVATION | SIDE ELEVATION | SIDE ELEVATION | REAR ELEVATION

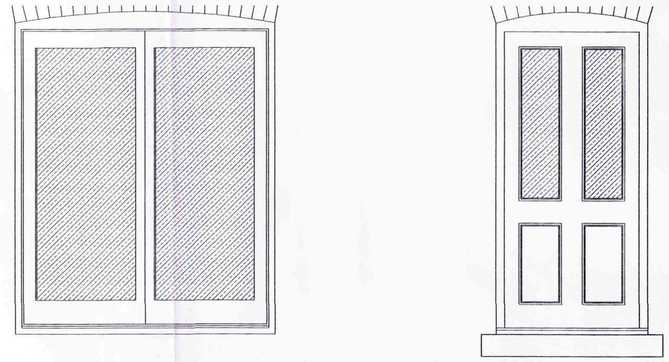


EXTERNAL TIMBER DOOR DETAILS

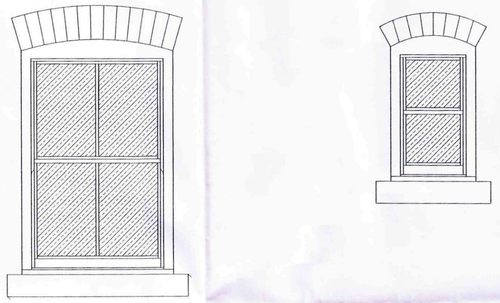


EXTERNAL TIMBER WINDOW DETAILS

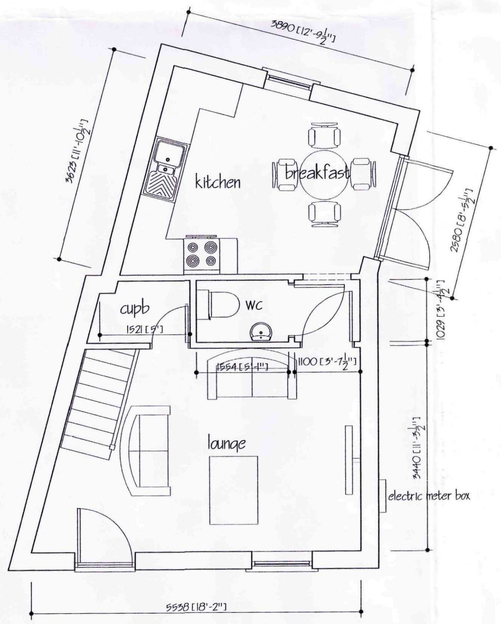


GROUND FLOOR PLAN

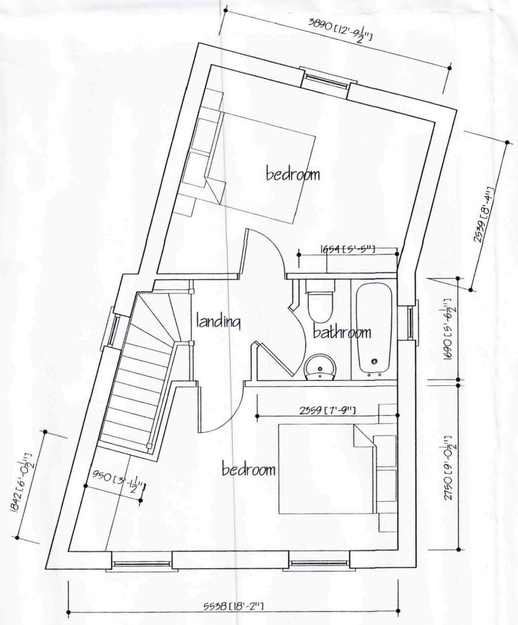

FIRST FLOOR PLAN

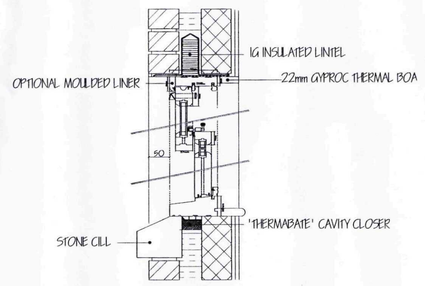

TYPICAL SECTION THROUGH WOODEN WINDOW

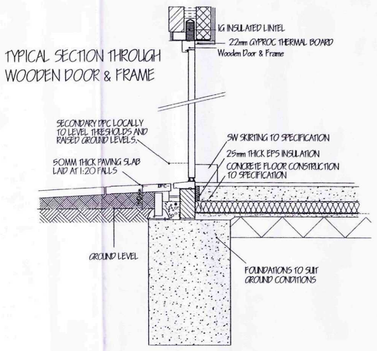

SHDC
Planning & Development
16 MAY 2011
Ref: 0363-11

ref:	revision	date

G. R. MERCHANT LTD.
I.ENG AMICE FIWO

ARCHITECTURAL, STRUCTURAL AND LAND DRAINAGE CONSULTANTS

4 Wrights Mews
12A Park Road, Holbeach,
Spalding, Lincs. PE12 7EE
Tel: 01406 420500
Fax: 01406 423744
E-Mail: gr.merchant@btconnect.com

Project
PROPOSED HOUSE
ADJACENT 5 CHAPEL STREET
HOLBEACH
LINCS

Client
P & R PLANT HIRE (LINCS) LTD

Drawing
PLANS AND ELEVATIONS
OF PROPOSED HOUSE
DETAILS OF WINDOWS & DOORS

Job Ref.	Drawing No.
2257-11	01
Date: APRIL 2011	Drawn: SLH

Scales
1/50 1/100 1/20 1/10

DO NOT SCALE FROM THIS DRAWING

This drawing is copyright and may not be altered, traced, photographed or used for any other purpose other then that for which it is issued. The General Contractor is to check all dimensions on site and report any discrepancies to the Architect. All details shown on this drawing including foundations are based upon typical site conditions related to the area. No responsibility can be accepted for abnormal conditions which may be discovered during construction unless reported to the Architect so that design amendments may be considered. Site soil surveys are recommended in respect of foundations to establish specific site conditions before foundation work is undertaken. This drawing is limited in the amount of information contained and does not purport to contain a full specification of the works. It is solely for the purpose of obtaining Planning / Building Regulation approval. This drawing must not be used as a contract document alone. The works will not be supervised or inspected on site by G.R. Merchant Ltd. unless specifically instructed. We cannot be responsible for any omissions, errors or discrepancies in contract documentation, site construction, workmanship, substitution of materials, site safety or the non-compliance with regulations in contract etc.All materials to be new unless otherwise stated and all components and materials etc. to be used fitted and installed etc. in strict accordance with manufacturers instruction and relevant code of practice. Materials shall conform to appropriate British standard specification or BBA certificate or European code equivalent. The Employer / Client shall ensure that the selected contractor is conversant with and adopts all measures necessary to achieve compliance with Health and Safety legislation for Building sites and Work places. The Employer / Client is advised that should the works need to comply with the Construction Design and Management Regulations an Independent Planning Supervisor will be required. The works shall comprise of all that is shown on the drawing and details, Work that may not specifically be shown but may be reasonably inferred as necessary to carry out the works shall be deemed to be included. It is the plot / land owners responsibility to be aware of the Party Wall etc. Act 1996: when building in close proximity to adjoining neighbors boundaries.



LOCATION PLAN

TREE PLANTING


All new trees are to be a variety of the following :-

A- MAGNOLIA

NOTE:-

ALL LEVELS RELATE TO METRES ABOVE ORDNANCE DATUM NEWLYN.

PROPOSED DPC @ 3.85 ODN.

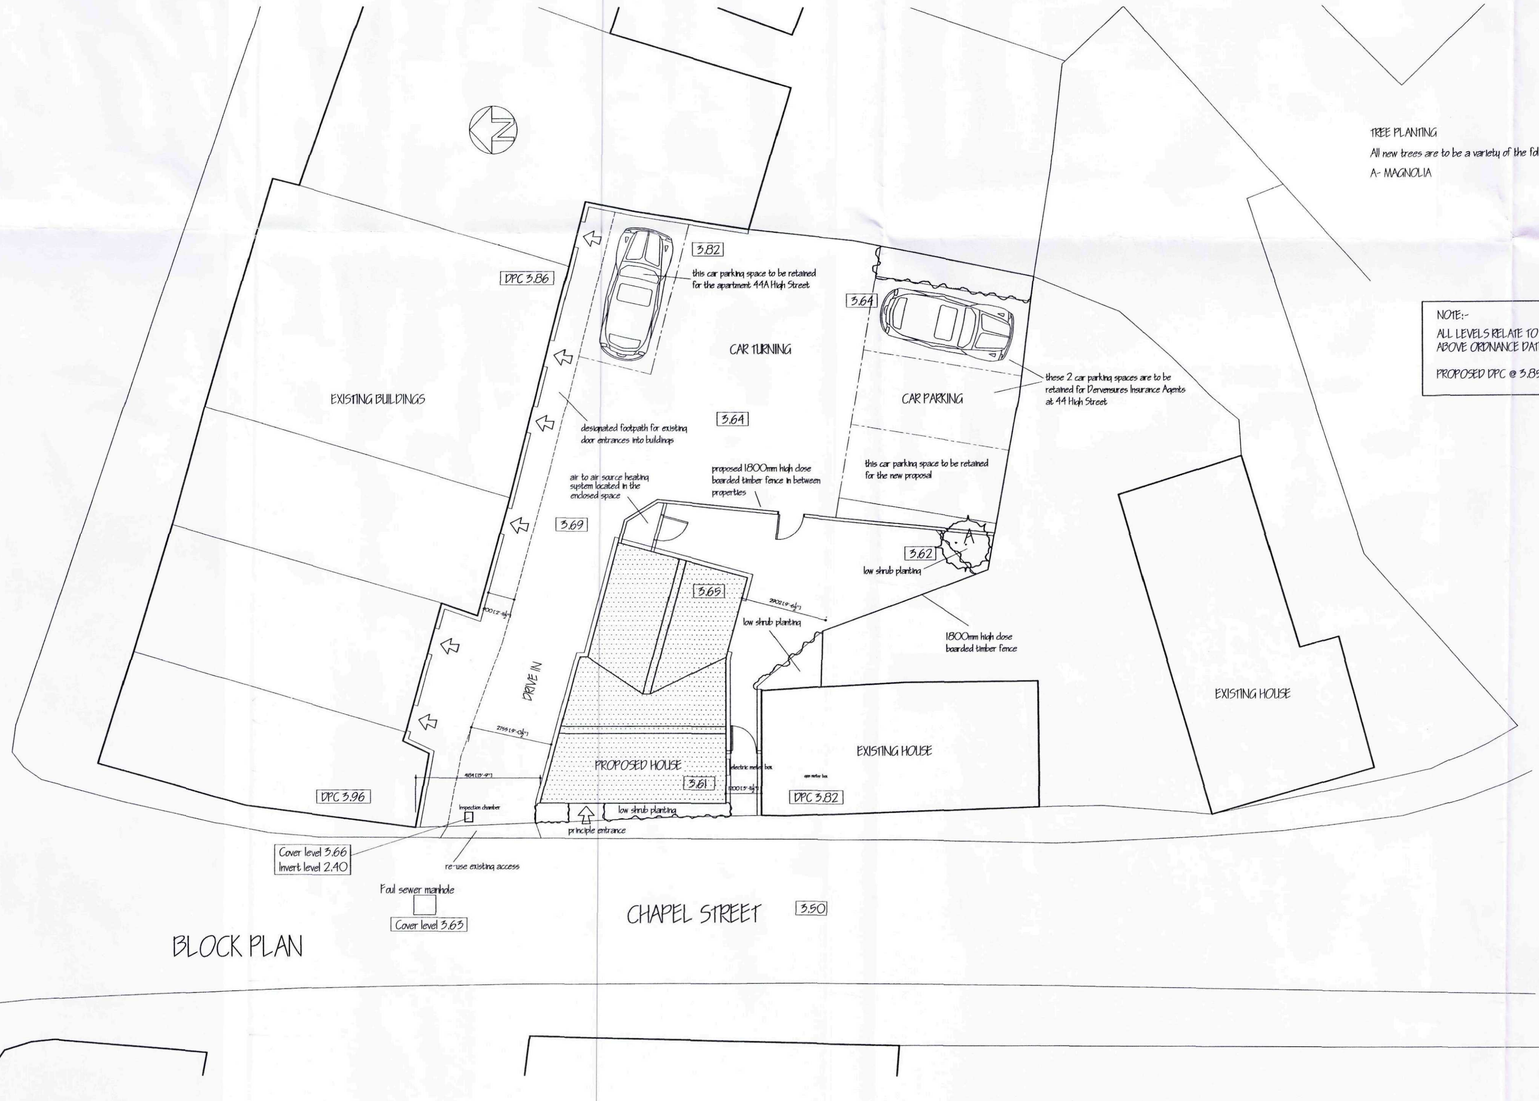

BLOCK PLAN

A.	SITE LEVELS INCLUDED.	MAY 2011.
ref:	revision	date

G. R. MERCHANT LTD.
I.ENG AMICE FIWO

ARCHITECTURAL, STRUCTURAL AND LAND DRAINAGE CONSULTANTS

4 Wrights Mews
12A Park Road, Holbeach,
Spalding, Lincs. PE12 7EE
Tel: 01406 490800
Fax: 01406 425744
E-Mail: gr.merchant@btconnect.com

Project
PROPOSED HOUSE
ADJACENT 3 CHAPEL STREET
HOLBEACH
LINCS

Client
P & R PLANT HIRE (LINCS) LTD

Drawing
BLOCK AND LOCATION PLANS

Job Ref.	Drawing No.
2257-11	02A.
Date	Drawn
APRIL 2011	SLH

Scales
1/100 1/2500

DO NOT SCALE FROM THIS DRAWING

This drawing is copyright and may not be altered, traced, photographed or used for any other purpose other than that for which it is issued. The General Contractor is to check all dimensions on site and report any discrepancies to the Architect. All details shown on this drawing including foundations are based upon typical site conditions related to the area. No responsibility can be accepted for abnormal conditions which may be discovered during construction unless reported to the Architect so that design amendments may be considered. Site soil surveys are recommended in respect of foundations to establish specific site conditions before foundation work is undertaken. This drawing is limited in the amount of information contained and does not purport to contain a full specification of the works. It is solely for the purpose of obtaining Planning / Building Regulation approval. This drawing must not be used as a contract document alone. The works will not be supervised or inspected on site by G.R. Merchant or any representative thereof. It is the client or their appointed agents responsibility to control workmanship, substitution of materials, adherence to specification, variations to contract etc. All materials to be new unless otherwise noted and all components and materials to be used fitted and applied strictly in accordance with manufacturers instructions and requirement of Codes of Practice. Materials shall conform to appropriate British Standard or EEA certificate or European Union code equivalent. The Employer / Client shall ensure that the selected contractor is conversant with and adopts all measures necessary to ensure compliance with Health and Safety legislation for Building sites and Work places. The Employer / Client is advised that should the works need to comply with the Construction Design and Management Regulations an Independent Planning Supervisor will be required. The works shall comprise of all that is shown on the drawing and details. Work that may not specifically be shown but may be reasonably inferred as necessary to carry out the works shall be deemed to be included. It is the plot / land owners responsibility to be aware of the Party Wall etc. Act 1996 when building in close proximity to adjoining neighbors boundaries.

Planning Department
16 MAY 2011
Ref: 0363-11.