Do not scale directly from this drawing. All discrepancies are to be brought to the attention of the Practice.

The copyright to this drawing is owned by Trevor A Clay RIBA Ltd.



EXISTING FRONT ELEVATION



EXISTING REAR ELEVATION




EXISTING SIDE ELEVATION (west)




PROPOSED FRONT ELEVATION




PROPOSED REAR ELEVATION

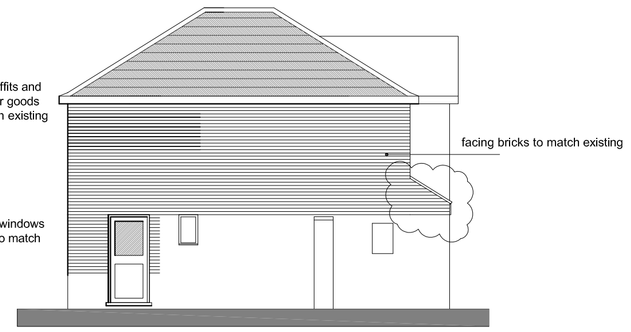


PROPOSED SIDE ELEVATION (west)

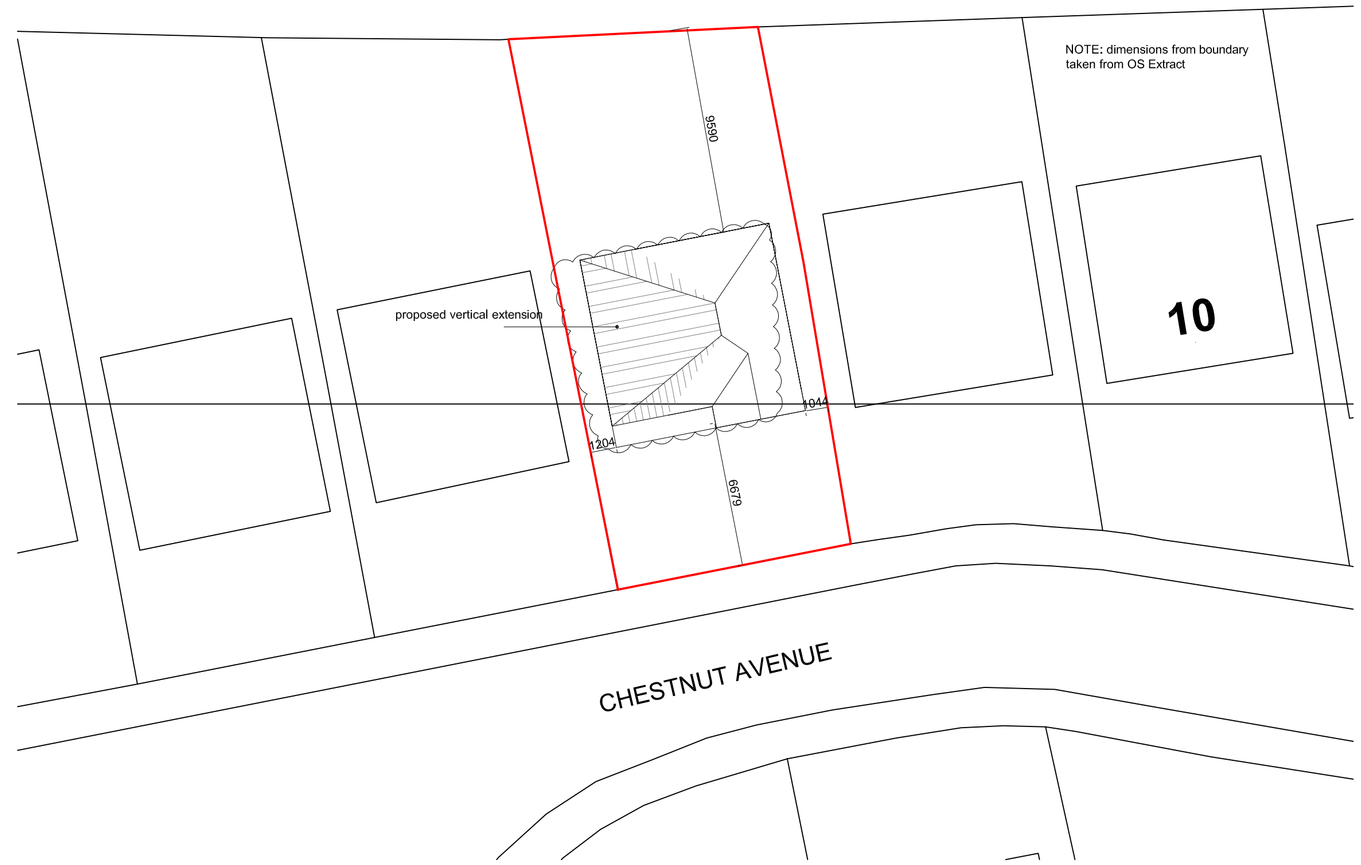


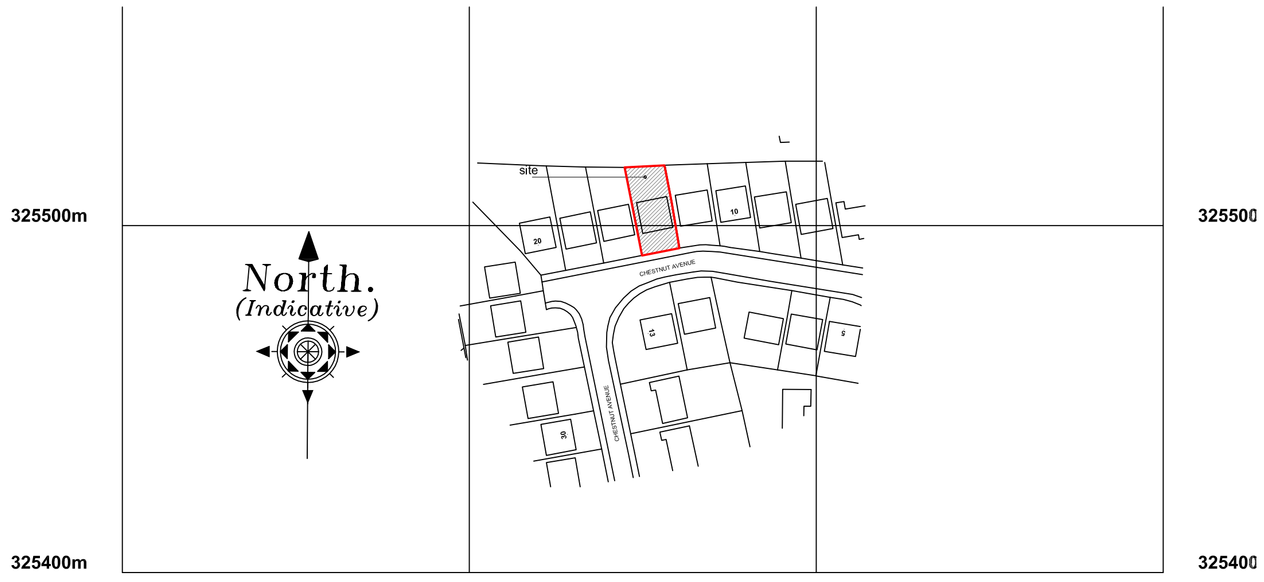


©Crown Copyright. All rights reserved. Licence no. 100019980

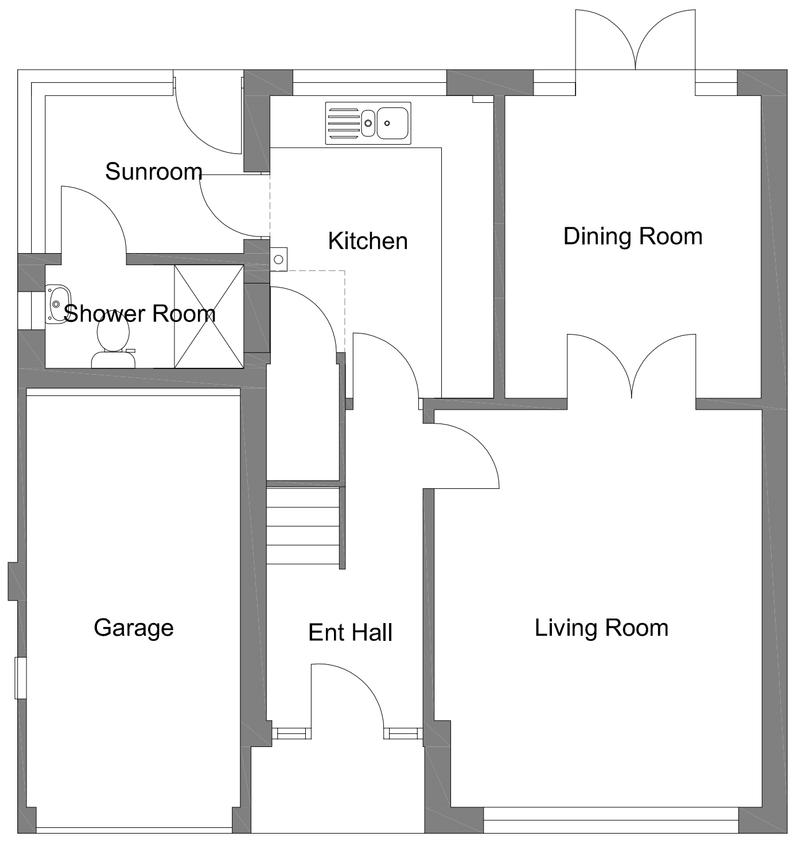


GROUND FLOOR PLAN (as proposed)

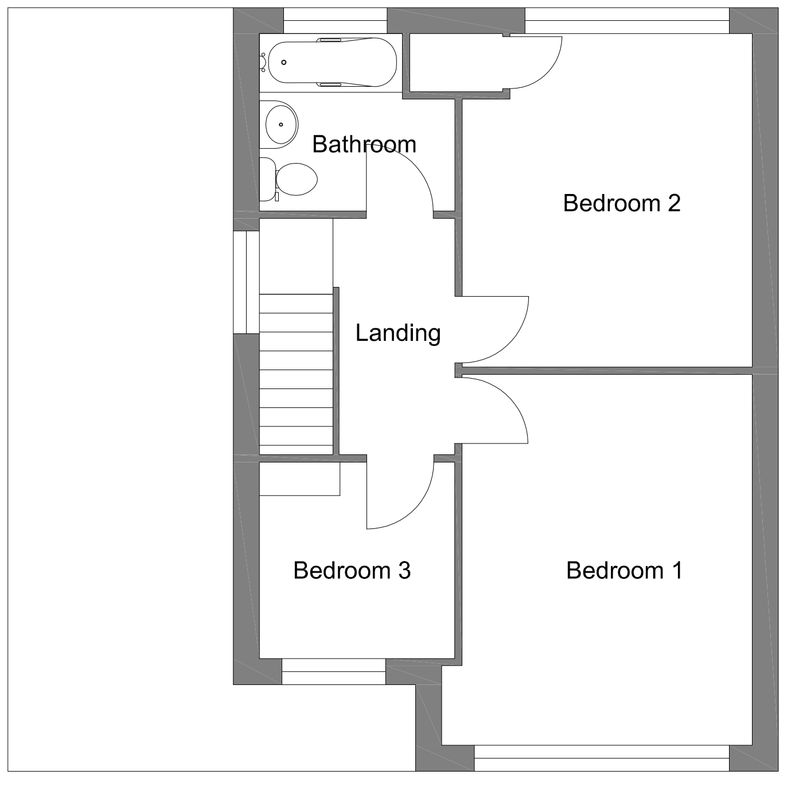

PROPOSED FIRST FLOOR PLAN

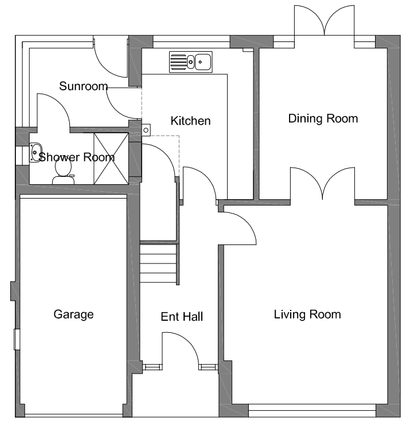

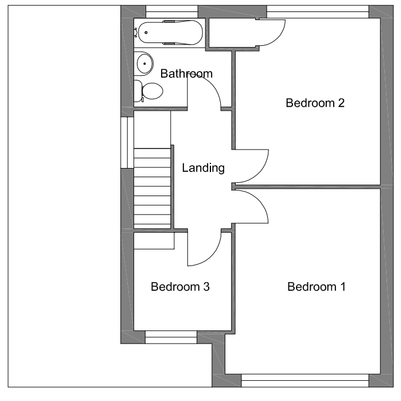

EXISTING FLOOR PLANS

Revision	Date	Drawn	Description
A	18/04/16	AWM	Non-material amendment - alteration to pitch of main roof and addition of pitch roof to garage projection.

Client: Mr & Mrs Parmley

Project: Alterations and extension to 14 Chestnut Ave

Drawing: Planning

Scale 1:50, 1:100, 1:200 1:1250 @ A1 Drawn AWM Checked TAC Date 30/04/2015

Drawing No. 15/407/PA/002A

Trevor A Clay RIBA Ltd, 14 Old Fendike Road, Weston Hills, Spalding, Lincs. PE126DD
01406 380027 07778 597975 trevor@tacarchitects.co.uk www.tacarchitects.co.uk