
Site Location Plan

Scale 1:1250

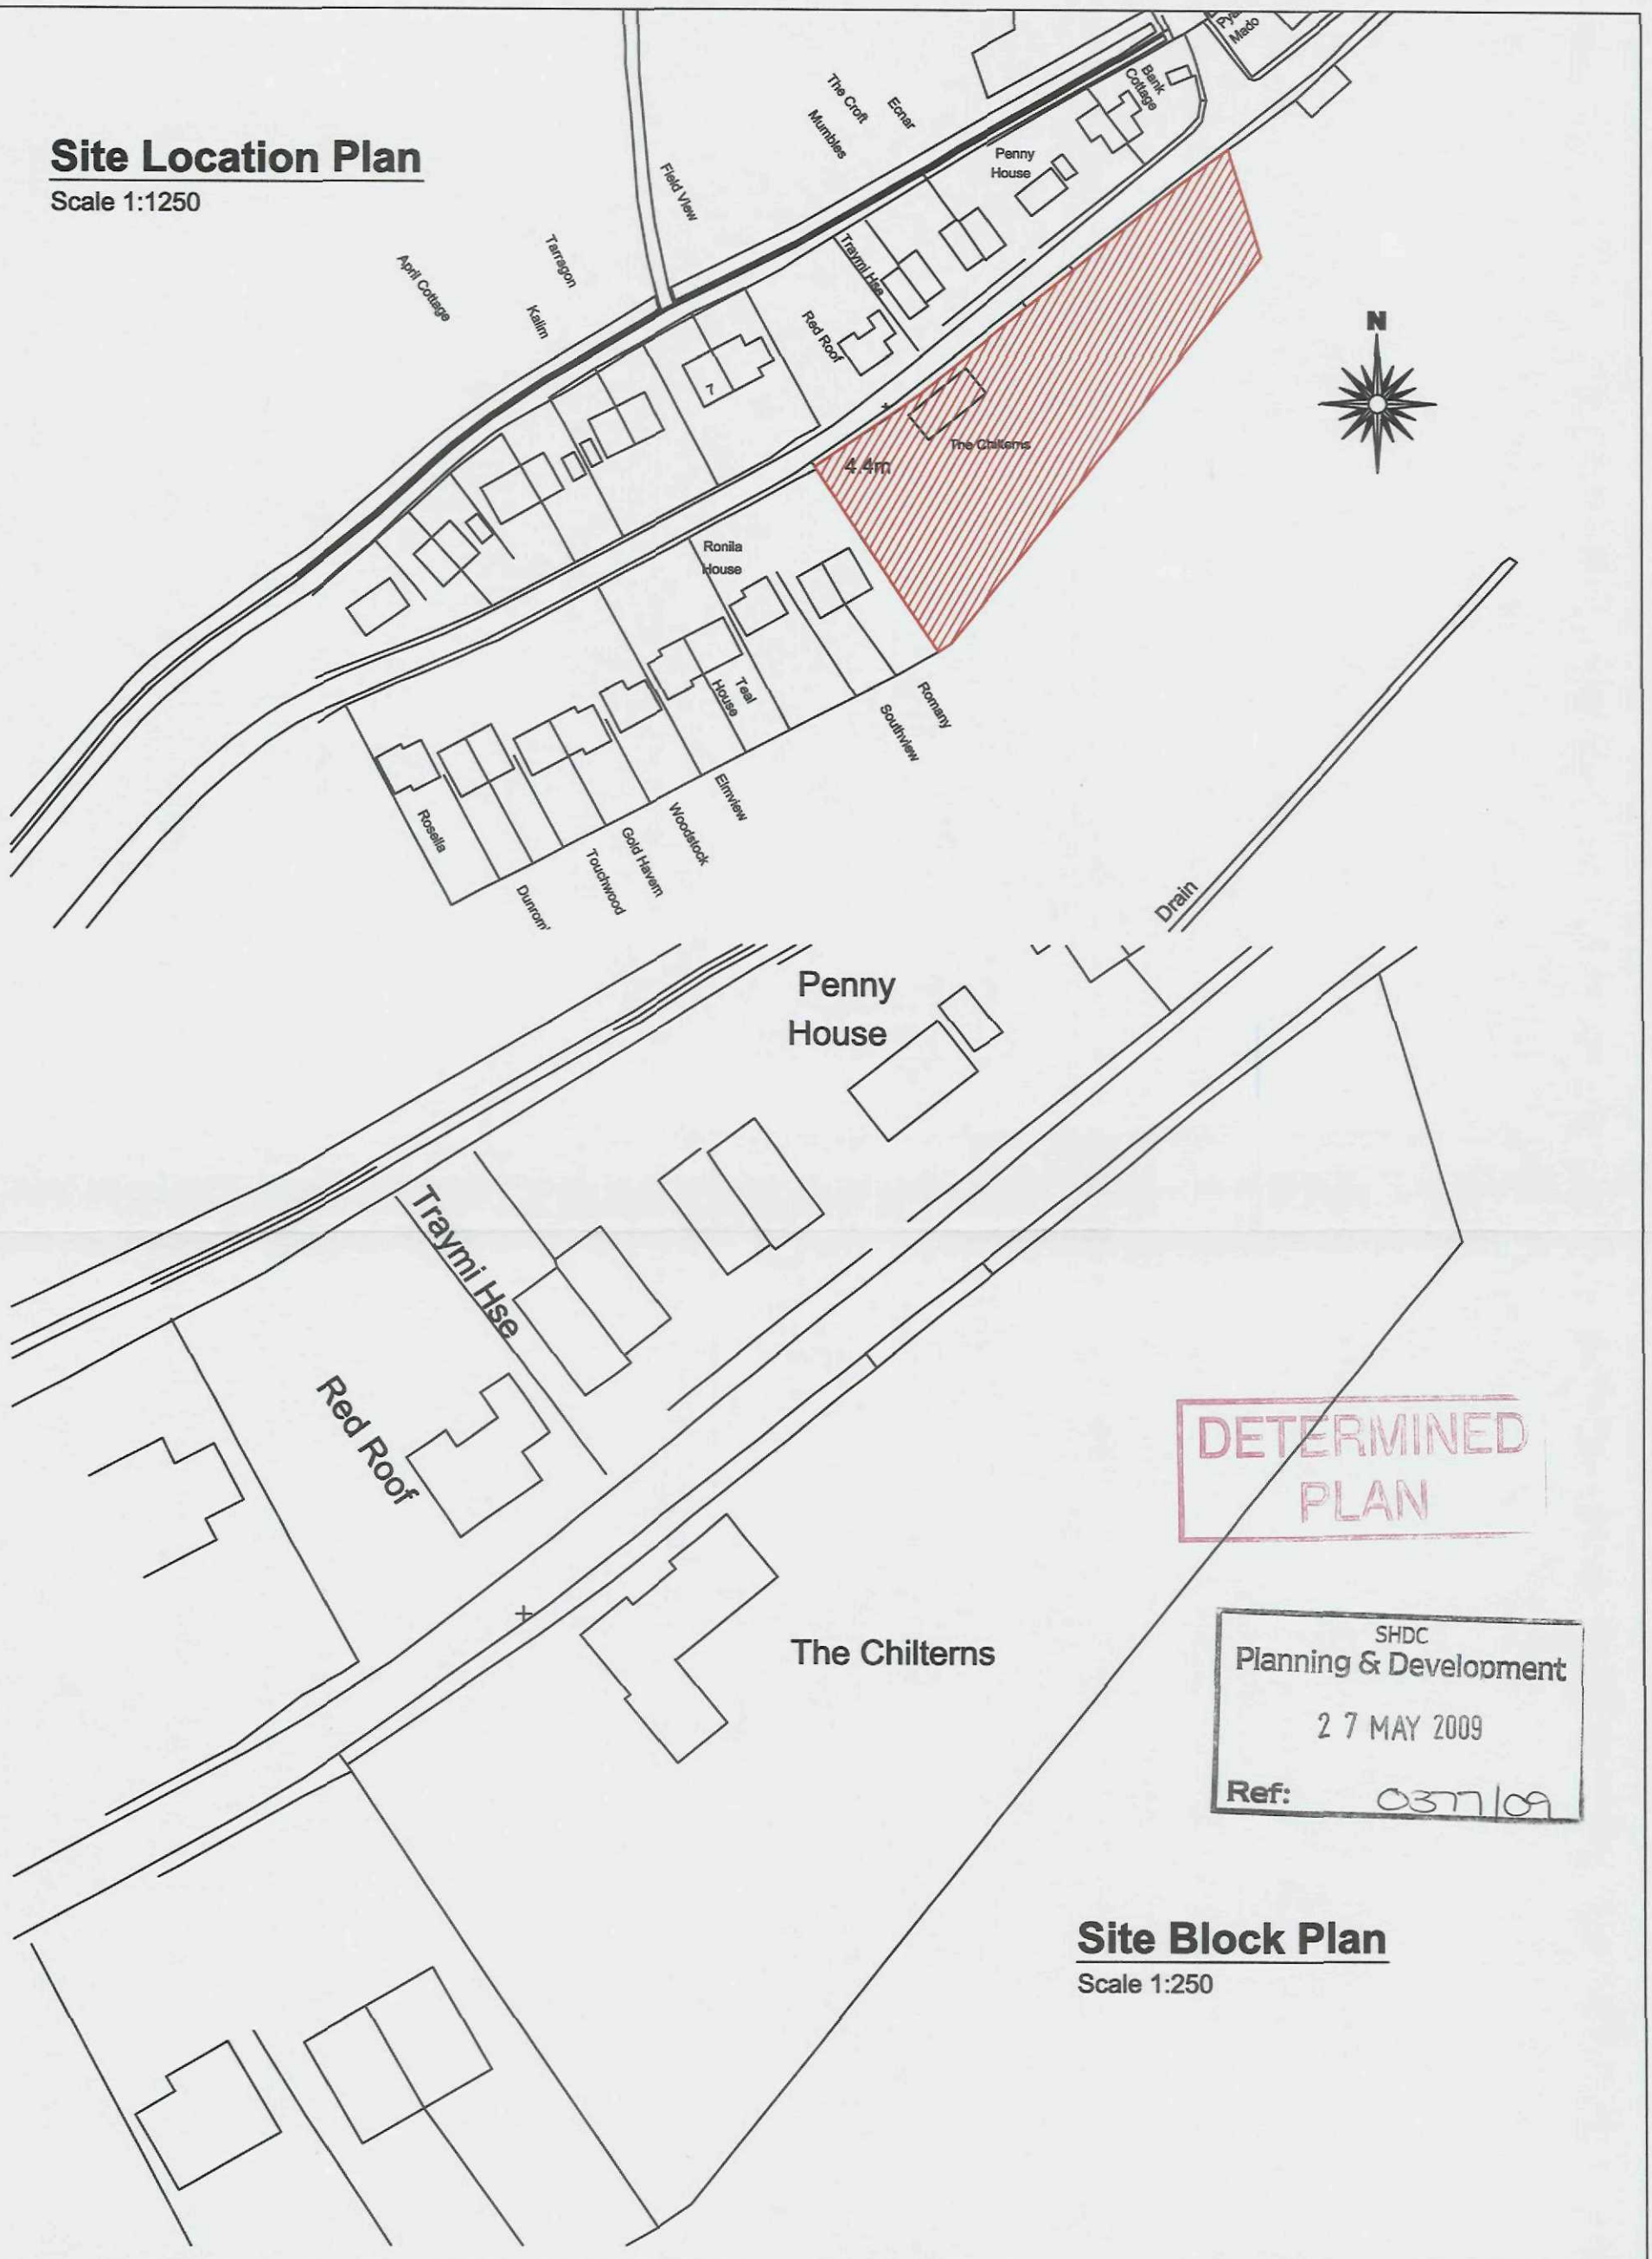

DETERMINED PLAN

SHDC
Planning & Development
2 7 MAY 2009
Ref: 0377/09

Site Block Plan

Scale 1:250

remway Design Ltd
2nd Floor - 5B Sheepmarket
Spalding
PE11 1BH
Tel: 01775 768 921
e-mail: enquiries@remwaydesign.co.uk


Site :
The Chitterns
Roman Bank
Holbeach Bank
PE12 8BX

Client :
Mr & Mrs Martin

Date : ******
Scale : as noted

Drawing No:
1707- 03 (a3)

Contractor to check all Dimensions on site prior to ordering materials / commencing work.Do Not Scale from this Drawing - If in doubt then please ask

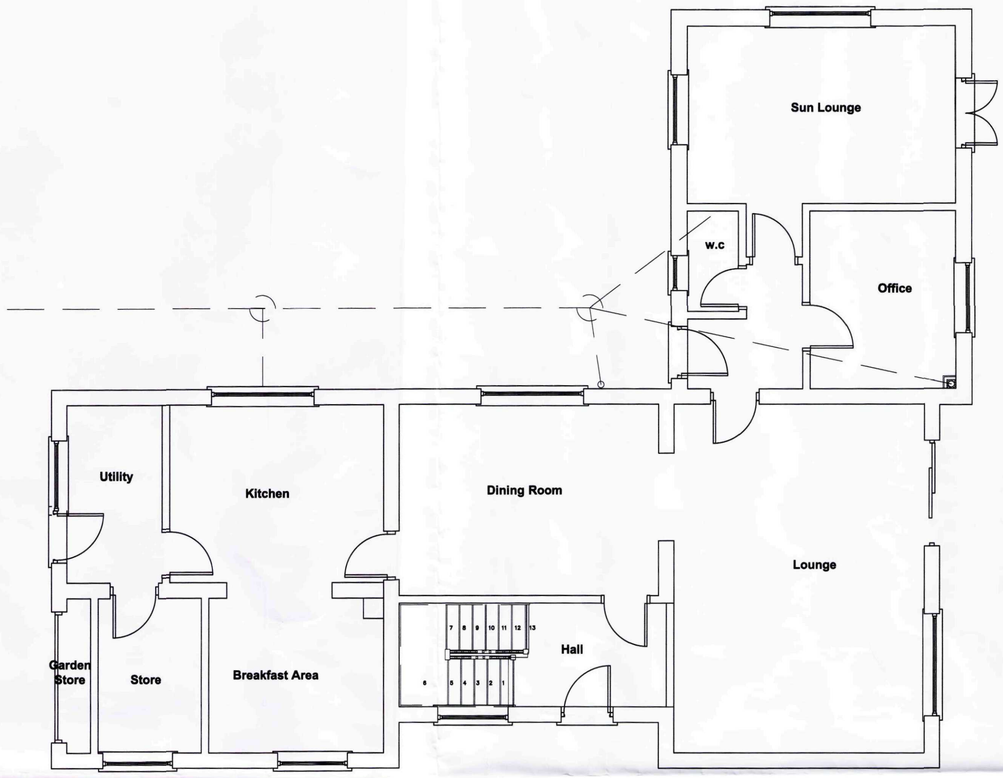

Existing Ground Floor Plan
Scale 1:50




Existing First Floor Plan
Scale 1:50



Existing Front Elevation
Scale 1:100




Existing Side Elevation
Scale 1:100

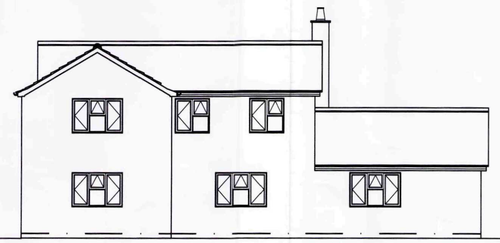


Existing Rear Elevation
Scale 1:100



Existing Side Elevation
Scale 1:100

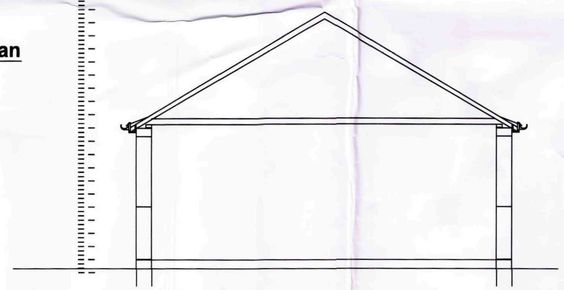

Existing Section
Scale 1:50

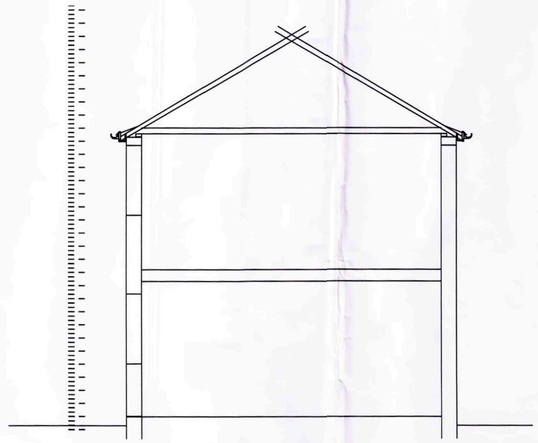

Existing Section
Scale 1:50

DETERMINED
SHDC
Planning & Development
27 MAY 2009
Ref: 0837/09

GENERAL CONDITIONS
Contractors are responsible for checking all dimensions on site when work commences and before ordering any materials.Any discrepancies should be brought to the attention of the Client for remedial action before commencing further.

All materials not specified to be of a standard suitable for the work proposed and be fit for purpose.All work to be in accordance with good building practise and all necessary BS codes for Workmanship on Building Sites.

Revisions

Client:
Mr & Mrs Martin

Site:
The Chitterns
Roman Bank
Holbeach Bank
PE12 8BX


Drg Title:
Existing Floor Plans, Elevations and Section

remway Design Ltd
2nd Floor - 5B Sheepmarket
Spalding
P E 1 1 1 B H
Tel : 01775 768 921
e-mail: enquiries@remwaydesign.co.uk

Drg Size	Drawing Number	Revision:
A1	1707-01	


PLEASE NOTE:
Due to areas of the structure being covered, unexposed or otherwise inaccessible the notes / specifications of existing materials are subject to confirmation of site when it is feasible to expose the relevant areas of construction.

Contractor to check all Dimensions on site prior to ordering materials / commencing work.Do Not Scale from this Drawing - If in doubt then please ask

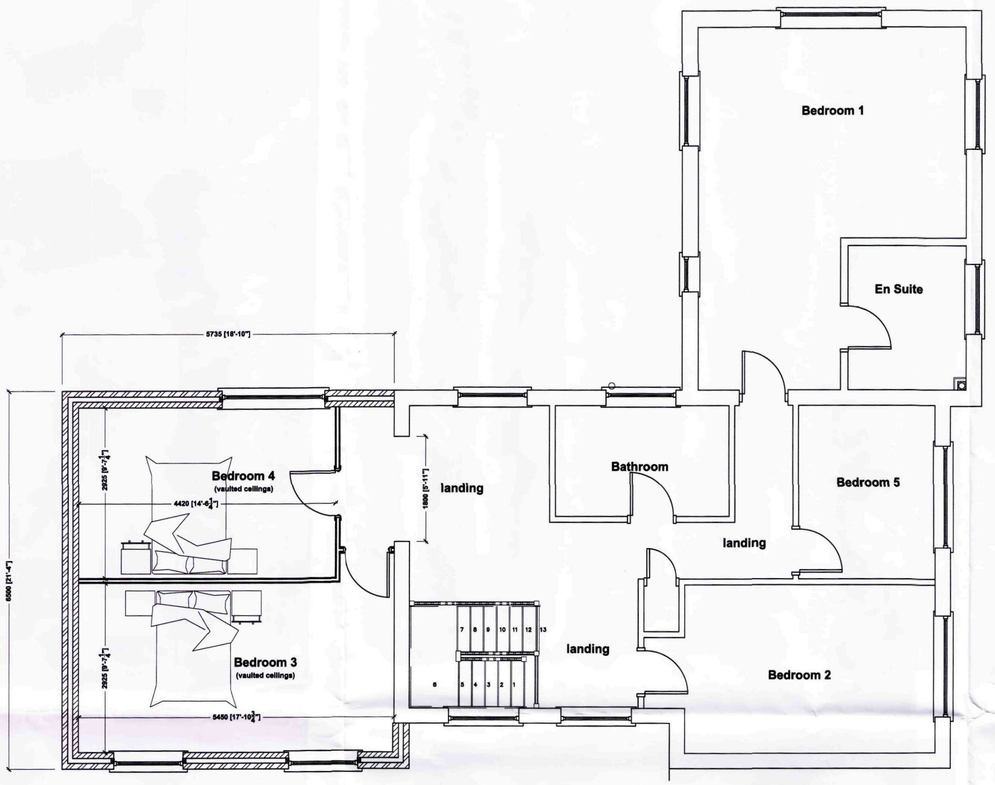

Proposed First Floor Plan

Scale 1:50

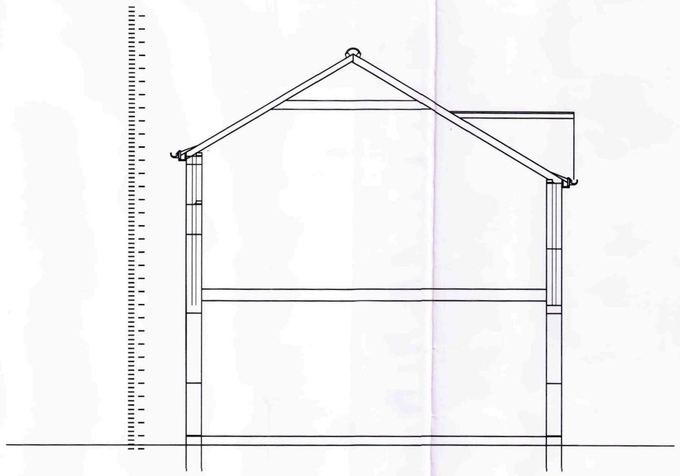


Proposed Section

Scale 1:50




Proposed Front Elevation

Scale 1:100

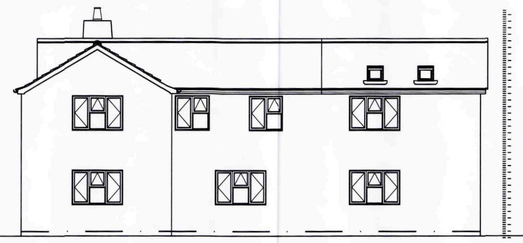

Proposed Rear Elevation

Scale 1:100

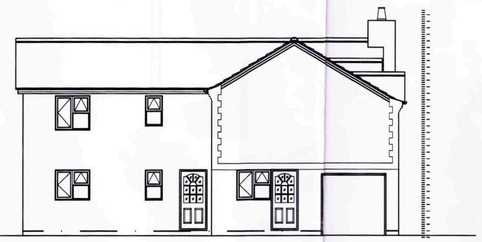

Proposed Side Elevation

Scale 1:100

SHDC
Planning & Development
27 MAY 2009
Ref: 0377/09

DETERMINED
PLAN

GENERAL CONDITIONS
Contractors are responsible for checking all dimensions on site when work commences and before ordering any materials.Any discrepancies should be brought to the attention of the Client for remedial action before commencing further.

All materials not specified to be of a standard suitable for the work proposed and be fit for purpose.All work to be in accordance with good building practise and all necessary BS codes for Workmanship on Building Sites.

Revisions

"C" - 27.05.09 - Amended to suit Clients comments
"B" - 31.03.09 - Amended to suit Clients comments
"A" - 11.03.09 - Side Elevation amended to suit Clients comments

Client:

Mr & Mrs Martin

Site:

The Chitterns
Roman Bank
Holbeach Bank
PE12 8BX

Drg Title: ~~Existing~~ Proposed **Floor Plans, Elevations and Section**

remway Design Ltd
2nd Floor - 5B Sheepmarket
Spalding
PE11 1BH
Tel : 01775 768 921
e-mail: enquiries@remwaydesign.co.uk

Drg Size	Drawing Number	Revision:
A1	1707-02	"C"

PLEASE NOTE:
Due to areas of the structure being covered, unexposed or otherwise inaccessible the notes / specifications of existing materials are subject to confirmation of site when it is feasible to expose the relevant areas of construction.