

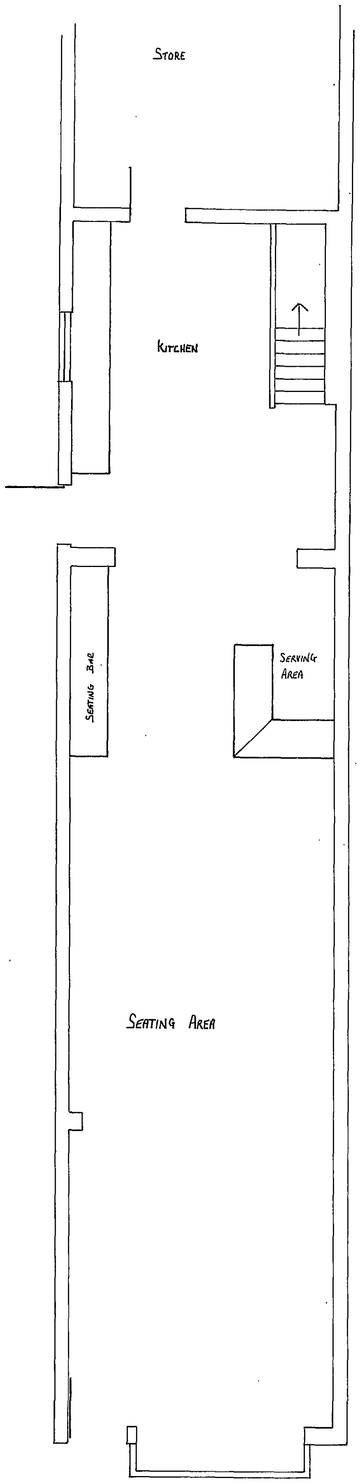



EXISTING GROUND FLOOR LAYOUT

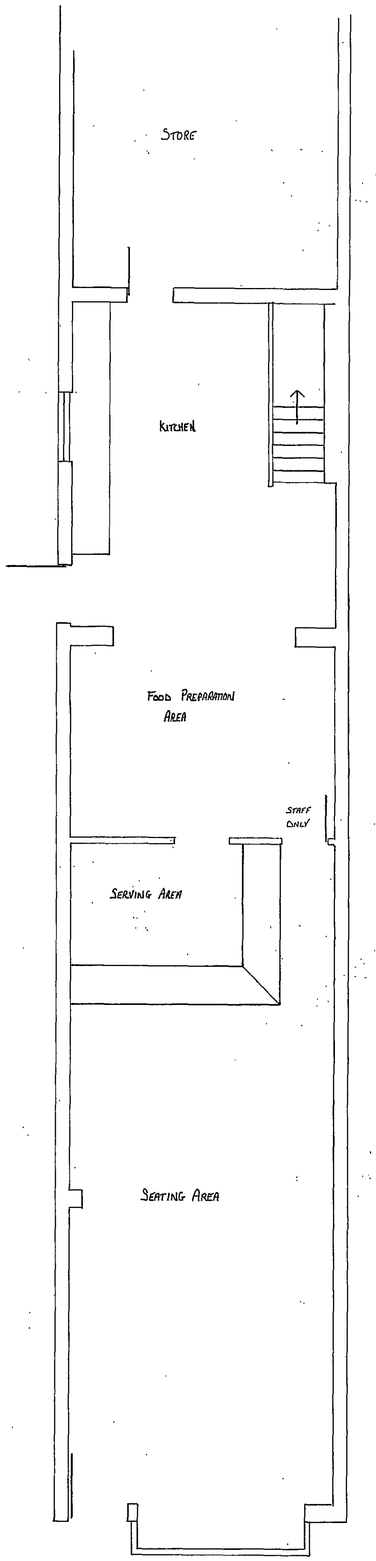


PROPOSED GROUND FLOOR LAYOUT

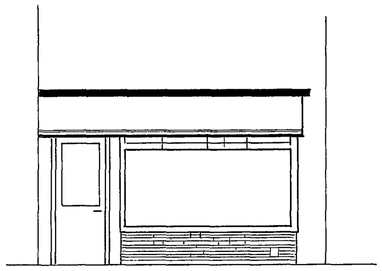

EXISTING GROUNDFLOOR FRONT ELEVATION

WENMAN BUILDING DESIGNS
10 BROADGATE
WHAPLODE DROVE
SPALDING
LINCS
PE12 0TN.
01406 331072 07841 718437

CLIENT:

MR IDRIS
17 HIGH STREET
HOLBEACH
SPALDING
LINCS.

DRWG. Nº: WEN/1013

CHANGE OF USE FROM CAFE TO FAST FOOD TAKEAWAY & SEATING AREA FOR UP TO 12 PERSONS, AT:
19 HIGH ST.
HOLBEACH
SPALDING
LINCS.

EXISTING GROUNDFLOOR LAYOUT
PROPOSED GROUNDFLOOR LAYOUT
EXISTING GROUNDFLOOR FRONT ELEVATION
[redacted]

SCALE 1:50

NOTES:

DETERMINED PLAN

RW AUGUST 2005

26 [illegible]
0336/07