

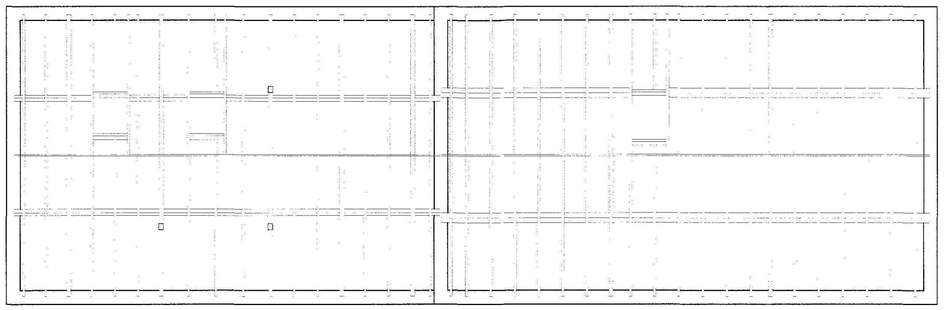



ROOF PLAN

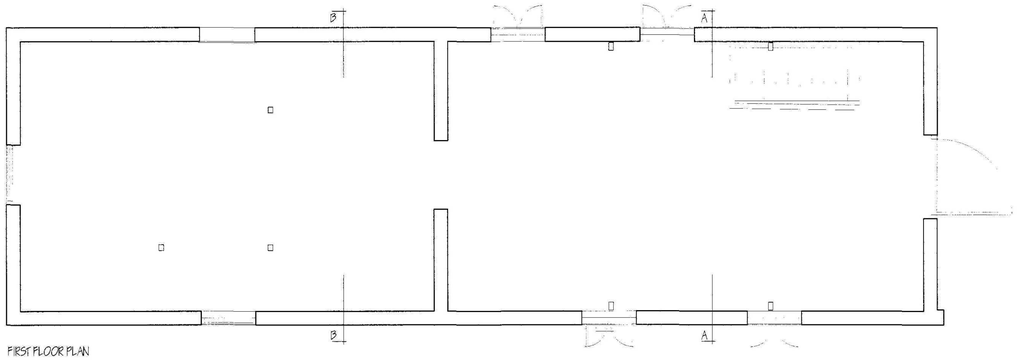


FIRST FLOOR PLAN

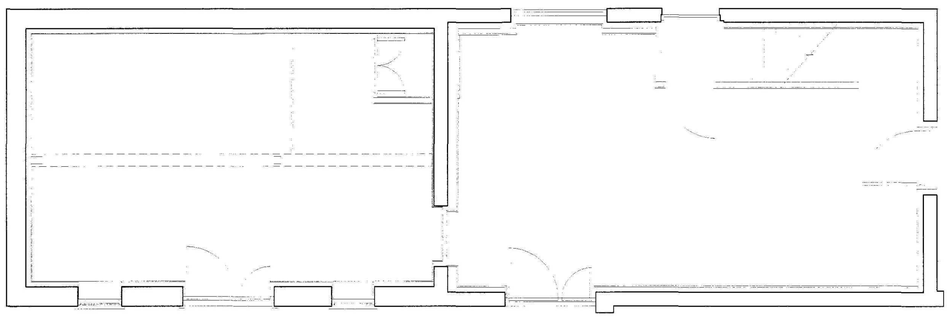


GROUND FLOOR PLAN

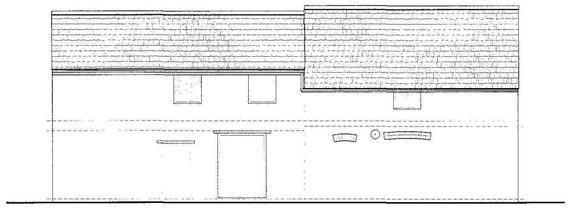


NORTH ELEVATION

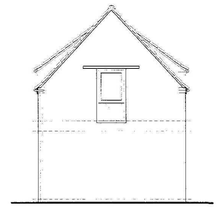


EAST ELEVATION

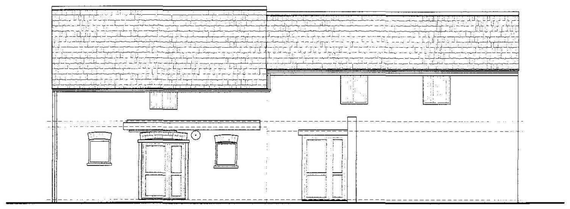


SOUTH ELEVATION

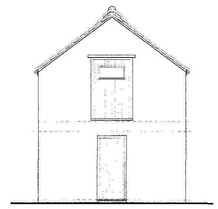

WEST ELEVATION

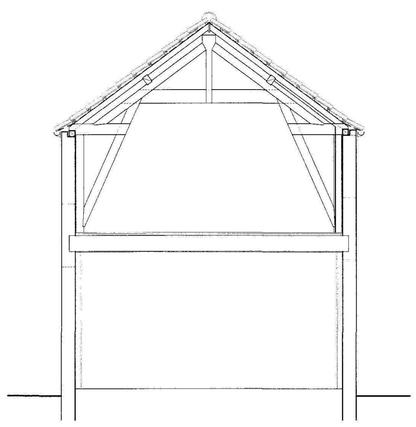

SECTION C - C

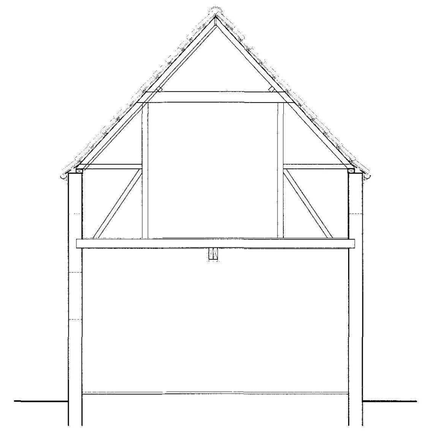

SECTION B - B

GENERAL.
The contents of copies of the amount of information contained and does not purport to include all specification of the work. It is solely for the purpose of obtaining Planning Permission.
The drawing must not be used as contract document drawing. All dimensions are taken from site from actual work. Under no circumstances shall measurements be scaled from this drawing for construction or working purposes.
All dimensions shall be checked on the site/workshop and any discrepancies shall be reported to Roger Cooper Architectural Design before any work is put in hand.
The architect will not be responsible for matters of any kind in any representative thereof in the event of their appointed agents responsible to contractors, unauthorised substitution of materials, commercial or specification variations by contractors etc.

COPYRIGHT RESERVED.
Copies of this drawing must be made only with the written permission of Cooper Architectural Design.

STANDARDS.
All materials to be new unless otherwise stated and all workmanship and materials are to be used that are in accordance with manufacturers instructions and relevant Codes of Practice.
Materials shall conform to appropriate British Standard Specification or EUR certificate or European Code equivalent.

HEALTH & SAFETY.
The Employer/Client is to ensure that the principal contractor is competent with the duties & responsibilities necessary to comply immediately with regard to Safety legislation for Building Sites and Work Places.
The Principal Client is to liaise with ensure the works meet to comply with the Construction Design and Management Regulations or Health and Safety Supervisor will be required.

SCOPE OF THE WORKS.
The works are complete in all that is shown on the drawings and described thereon but may not be specifically written but will be reasonably inferred as necessary to carry out the work as it is intended to be executed.

Planning Department
23 MAY 2011
Ref: 0387/11

revision	date	init.	revision details.

COOPER ARCHITECTURAL DESIGN
80 WINSOVER ROAD
SPALDING, LINC'S PE11 1HA
Tel: 01775 711174
Mobile : 07808 125 778
E-MAIL : c.a.d@btconnect.com

Client.
MR B DISDEL

Project.
PROPOSED CONVERSION OF BARN TO DWELLING
TOWN FARM
PENNY HILL
HOLBEACH
LINCS. PE12 8DN

Drawing.
EXISTING
FLOOR PLANS - SECTIONS - ELEVATIONS

Scale 1:50 1:100	Drawing No. 1040-01
Date. NOV. 10	Drawn. J.C.