ALTERATIONS etc [redacted] EDINBURGH WALK HORBEACH




SOUTH HOLLAND DC
HOUSEHOLDER PLANNING
30 MAR 2001
Ref: H359/01

This copy has been produced specifically for the map return scheme purposes only. No further copies may be made.


Scale: 1:1250

This map is reproduced from Ordnance Survey material with permission of Ordnance Survey on behalf of Her Majesty's Stationery Office (c) Crown copyright. Unauthorised reproduction infringes Crown copyright and may lead to prosecution or civil proceedings. South Holland District Council LA079413 2001


Council Offices, Priory Road, Spalding, Lincolnshire PE11 2XE

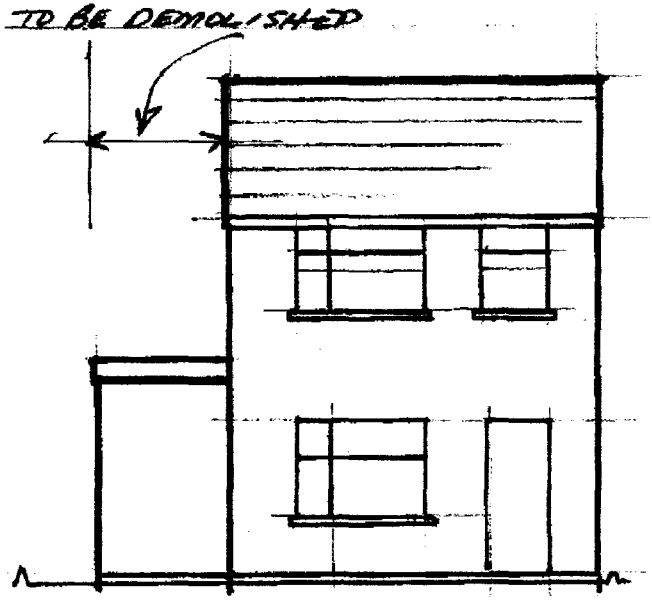

EXISTING FRONT (EAST) ELEVATION

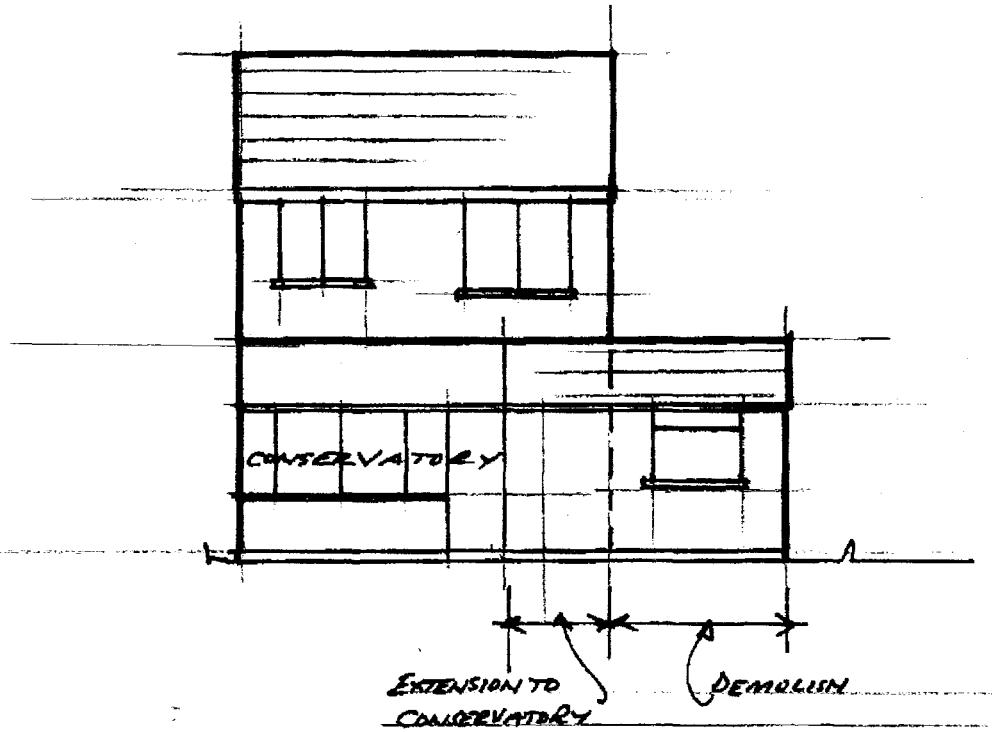

EXISTING REAR ELEVATION (WEST)

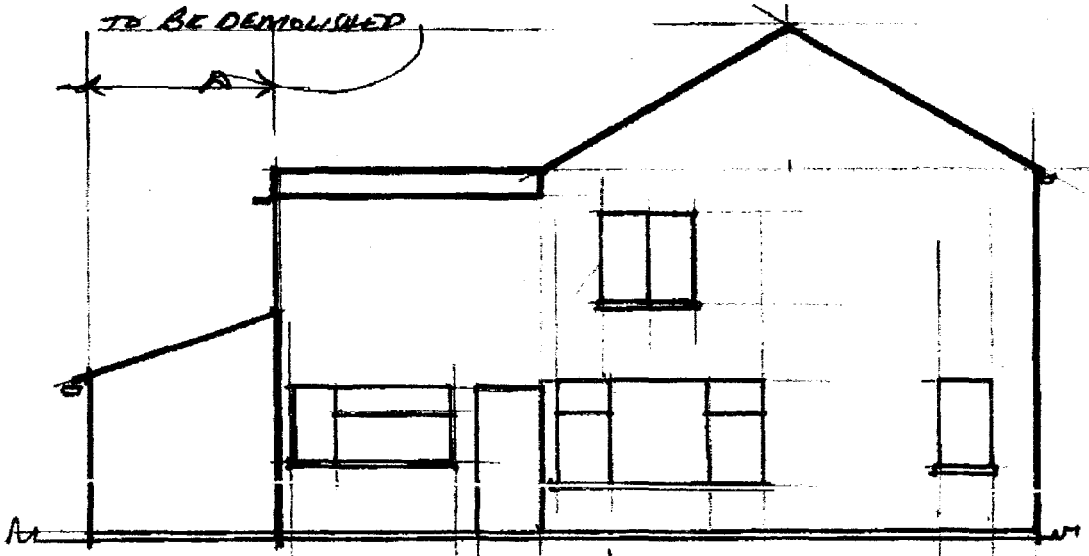


EXISTING SIDE (SOUTH) ELEVATION (SOUTH)

0389/01

EXISTING ELEVATIONS
21 EDINBURGH WALK
HOLBEACH LINCS.
for MR + MRS M. HUNT


1:100

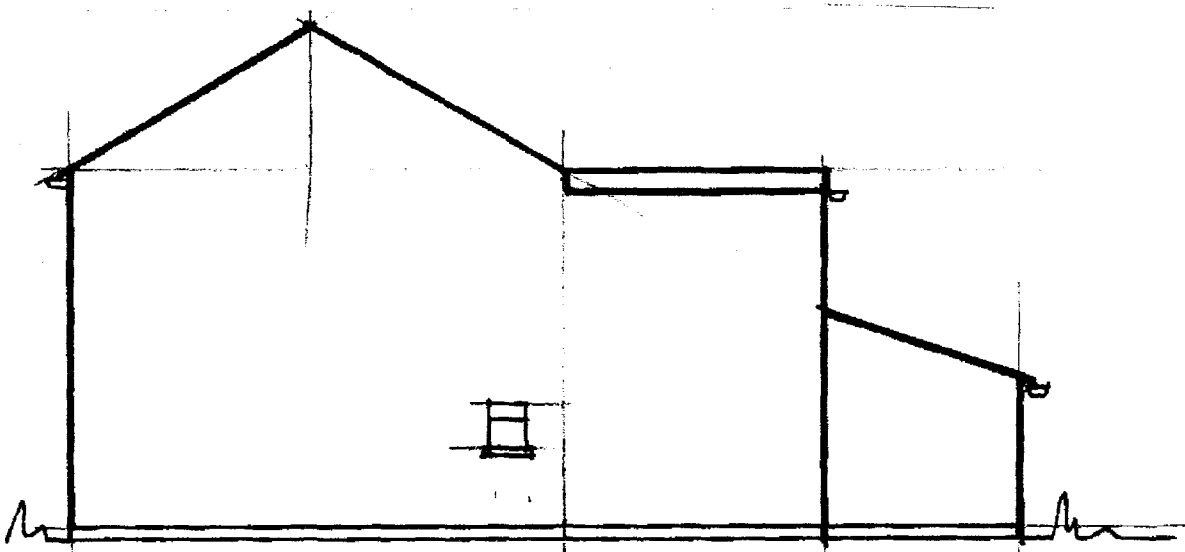

EXISTING SIDE (NORTH) ELEVATION. (NORTH)

EXISTING ELEVATIONS
21 EDINBURGH WALK
HOLBEACH LINCS
for MR + MRS M. HUNT. 1:100

0389/01

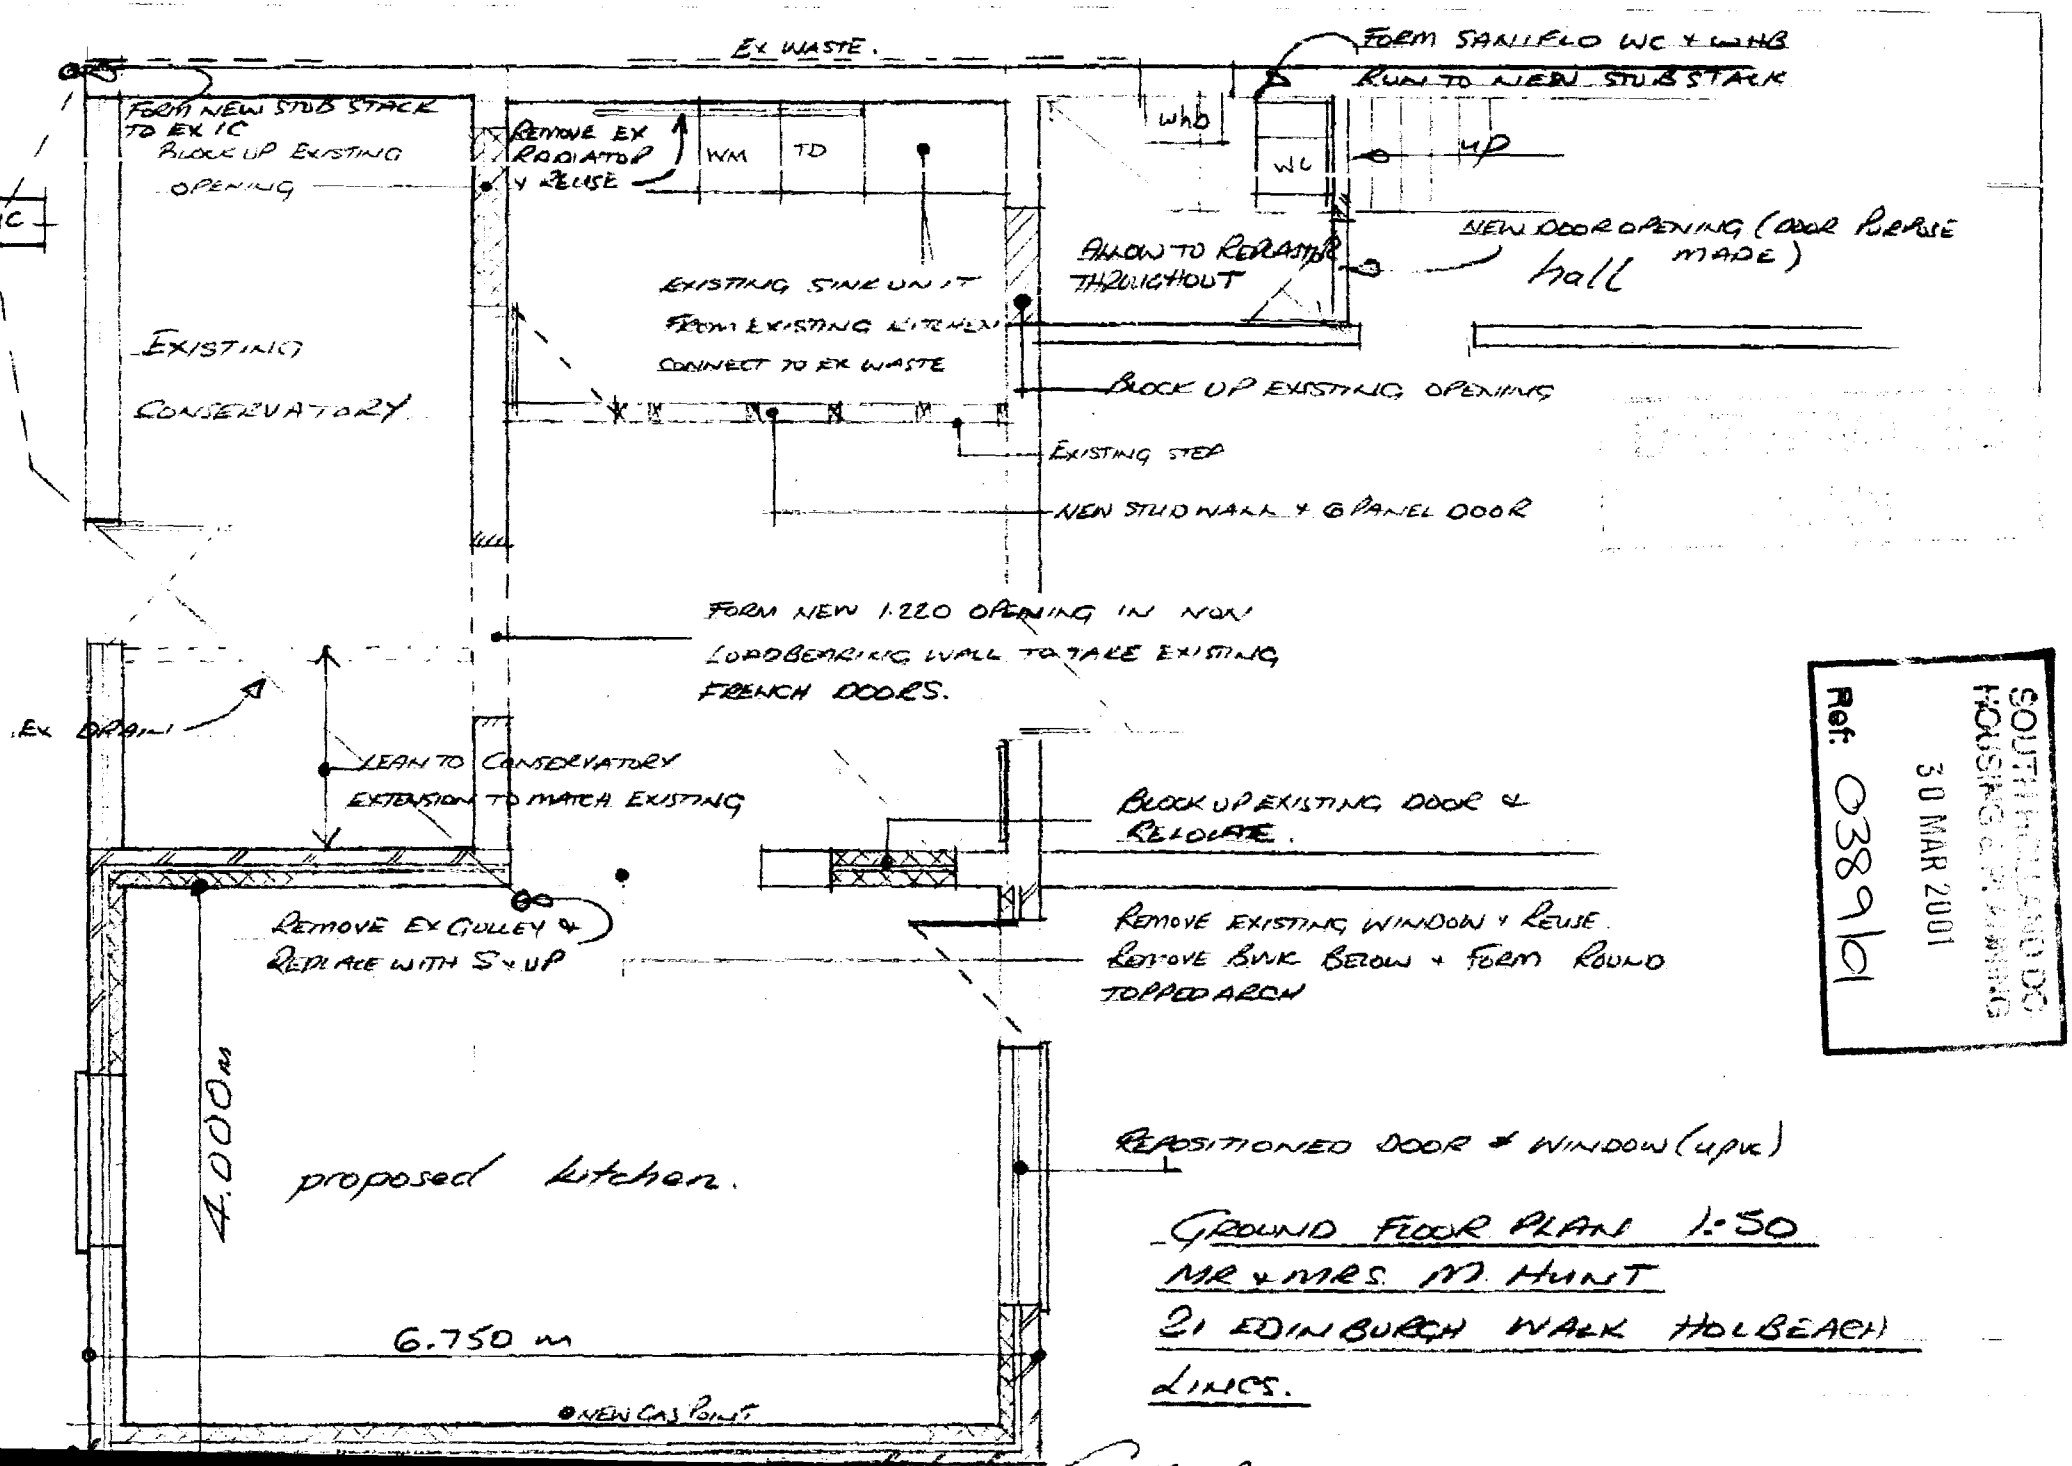


GROUND FLOOR PLAN 1:50

MR & MRS M HUNT

21 EDINBURGH WALK HOLBEACH

LINCS.

SOUTH HOLLAND DC
HOUSING & PLANNING
30 MAR 2001
Ref. 0389/01

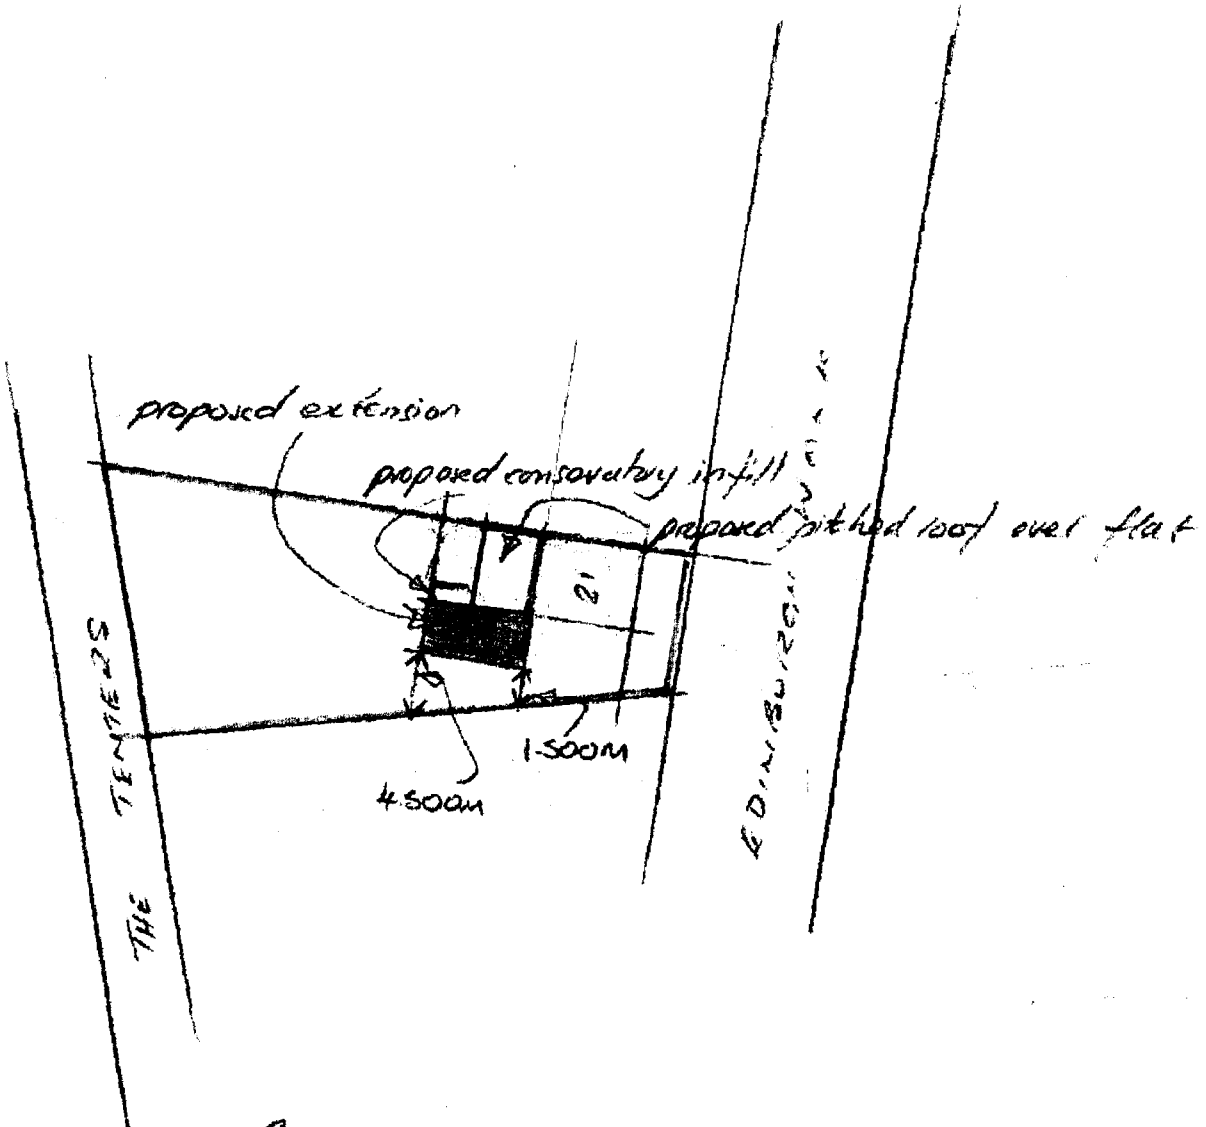


PROPOSED ALTERATIONS & EXTENSION
AT 21 EDINBURGH WALK, HOLBEACH,
LINCS — for MR & MRS M HUNT

1:500

SOUTH HOLLAND DC
HOUSING & PLANNING
30 MAR 2001
Ref: 0359/01


N

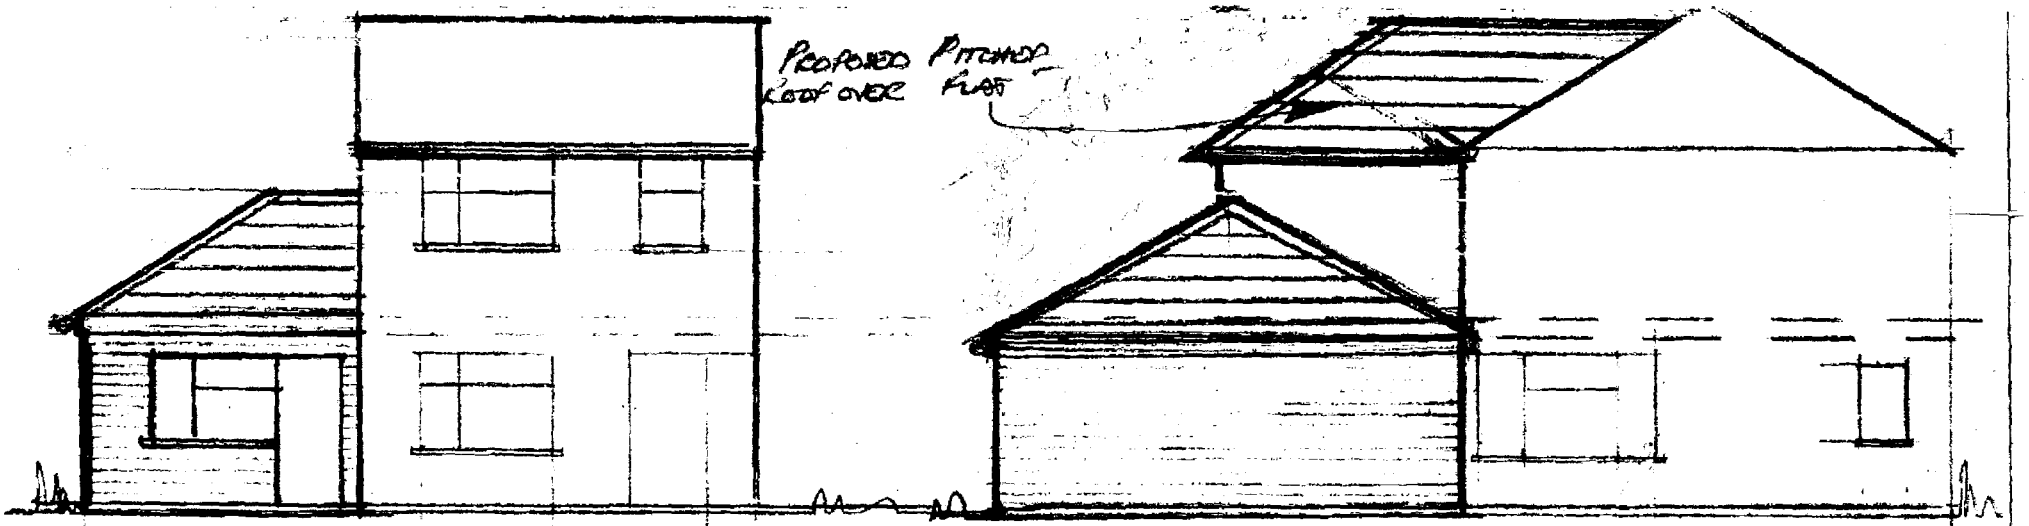

FRONT ELEVATION (EAST)

SIDE ELEVATION (SOUTH)

PROPOSED EXTENSION AT 21 EDINBURGH MILLS
PUBLIC [illegible] (KUMRS HIND)

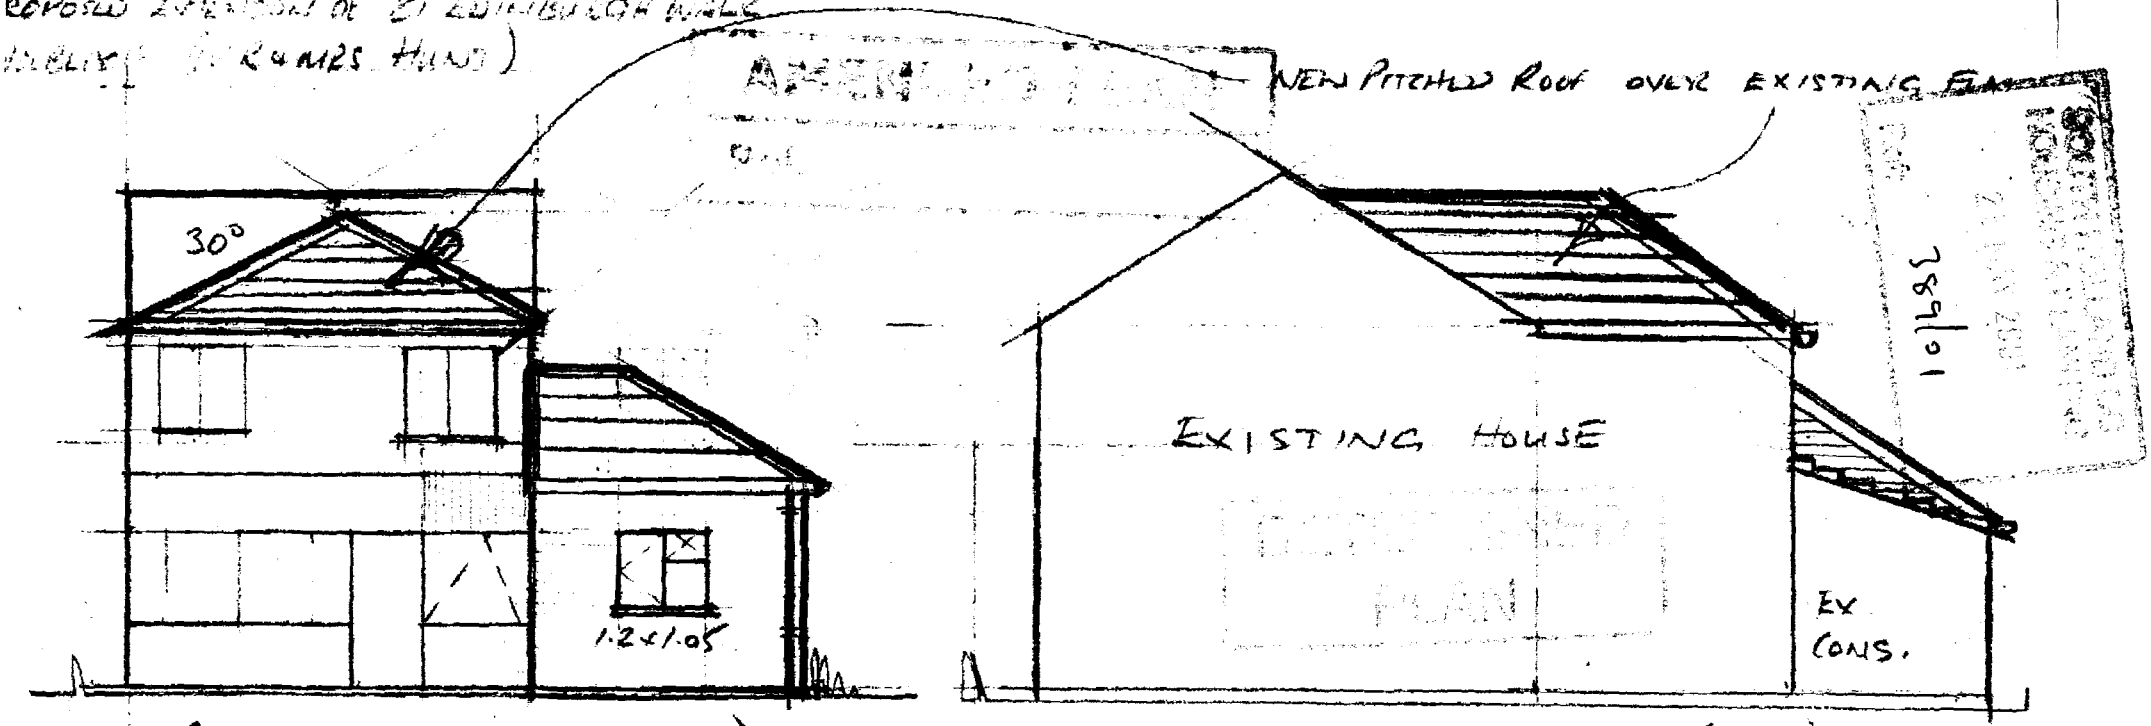

REAR ELEVATION (WEST)

SIDE ELLEVATION (NORTH) 1:100