

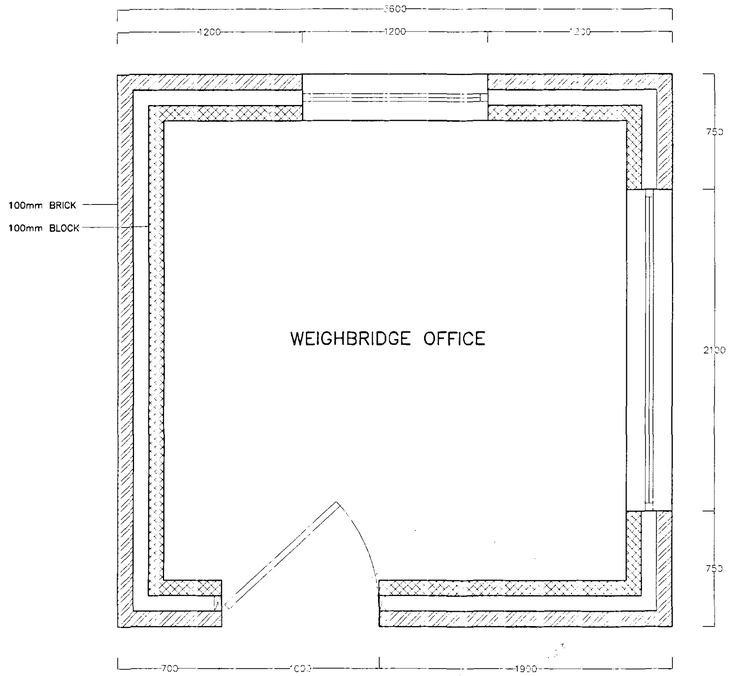


PLAN OF WEIGHBRIDGE OFFICE 1:20

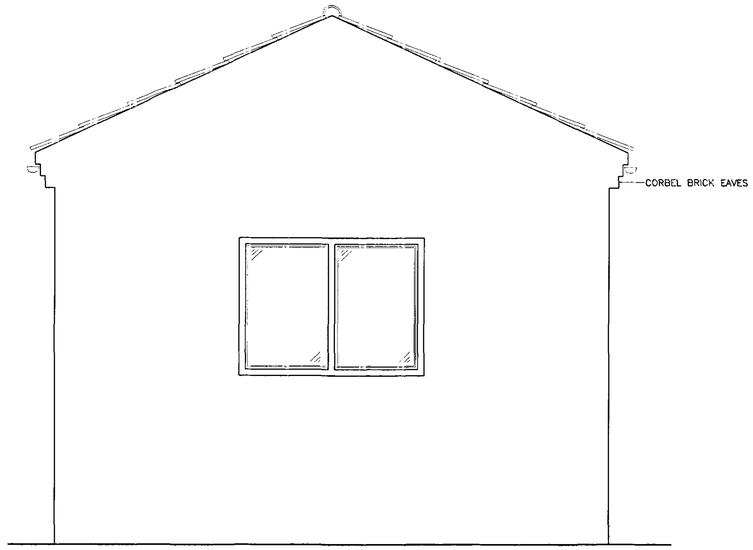


REAR ELEVATION 1:20


WEIGHBRIDGE OFFICE
ROOF: TILES TO BE AGREED
WALLS: BRICKWORK TO BE AGREED

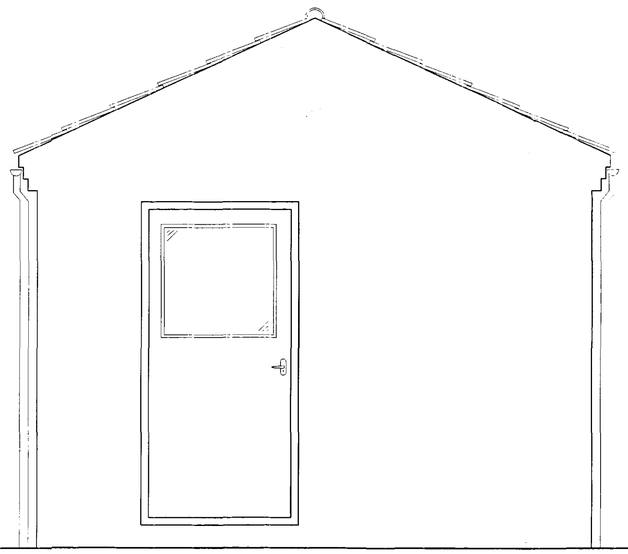

FRONT ELEVATION 1:20

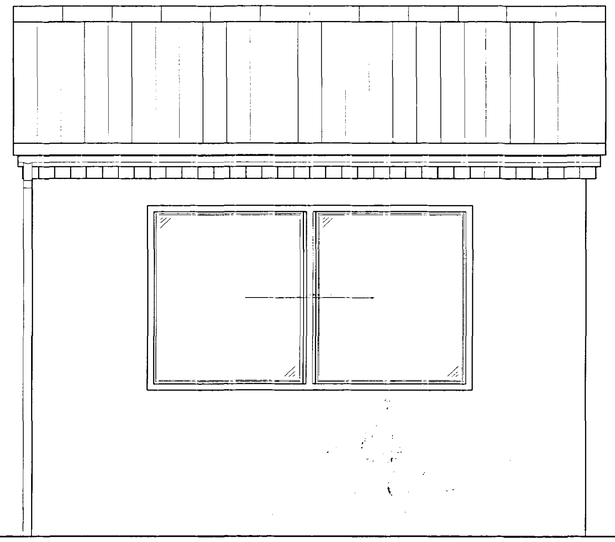

RIGHT HAND SIDE ELEVATION 1:20

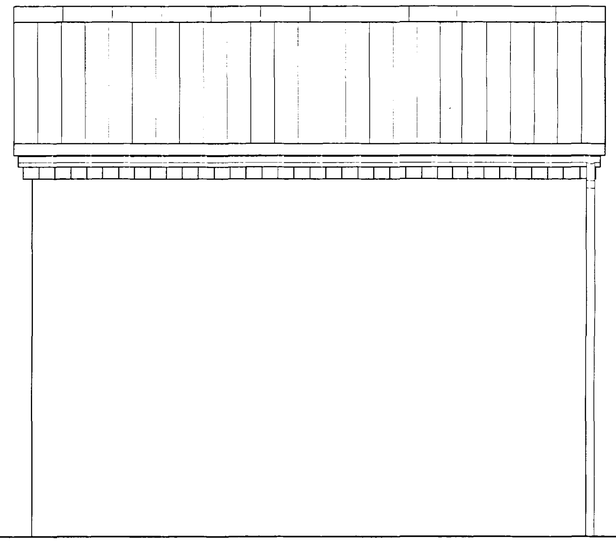

LEFT HAND SIDE ELEVATION 1:20

Copyright on all drawings prepared by Morton & Hall Consulting Limited is their property. Drawings and designs may not be reproduced in part or in whole without their written permission.

Please read, if in doubt ask. Change nothing without consulting the Engineers.

Contractor to check all dimensions on site before work starts or materials are ordered. Do not scale, if in doubt ask. All dimensions are in mm unless stated otherwise.

Where materials, products and workmanship are not fully specified they are to be of the standard appropriate to the works and suitable for the purpose stated in or reasonably to be inferred from the drawings and specification. All work to be in accordance with good building practice and BS 8000 to the extent that the recommendations define the quality of the finished work. Materials products and workmanship to comply with all British Standards and EOTA standards with, where appropriate, BS or EC marks.

All products and materials to be handled, stored, prepared and used or fixed in accordance with the manufacturers current recommendations.

The contractor is to arrange inspections of the works by the BCO (or NHBC) as required by the Building Regulations and is to obtain completion certificate and forward to the Engineer

SHDC
Planning & Development
1 2 APR 2007
Ref: 409/07

Ref:
1 2 APR 2007
Planning & Development
SHDC

REVISIONS	DATE

Morton & Hall Consulting Limited
Consulting Structural Engineers
1 Gordon Avenue
March
Cambridgeshire
PE15 8AJ
Tel : 01354 655454
Fax : 01354 660467

CLIENT
JH & AJ King

PROJECT
Proposed Potato Store
Red House Farm
Hurdle Tree Bank
Holbeach
Lincs

TITLE
Weighbridge Office Details

DRAWN R.Papworth	DATE OF ISSUE
CHECKED	
DATE April 2007	DRAWING NUMBER H1270/11
SCALE 1:20	