
Limitations
All dimensions shall be taken from site from actual work.
Under no circumstances shall measurements be scaled from this drawing for construction or ordering purposes.
All given dimensions shall be checked by the Builder/Contractor and will be their responsibility from commencement of works.
No works will be supervised or inspected by Mark Dennis - Architectural Services.

Health and safety
The Employer/Client shall ensure that the selected contractor/builder is conversant with and adopts all measures necessary to achieve compliance with current health and safety legislation.


DO NOT SCALE FROM THIS DRAWING

This drawing is copyright and may not be altered, traced, copied, photographed or used for any other purpose other than that for which it is issued without consent of Mark Denina - Architectural Services.
The General Contractor is to check all dimensions on site and report any discrepancies to the Architect.

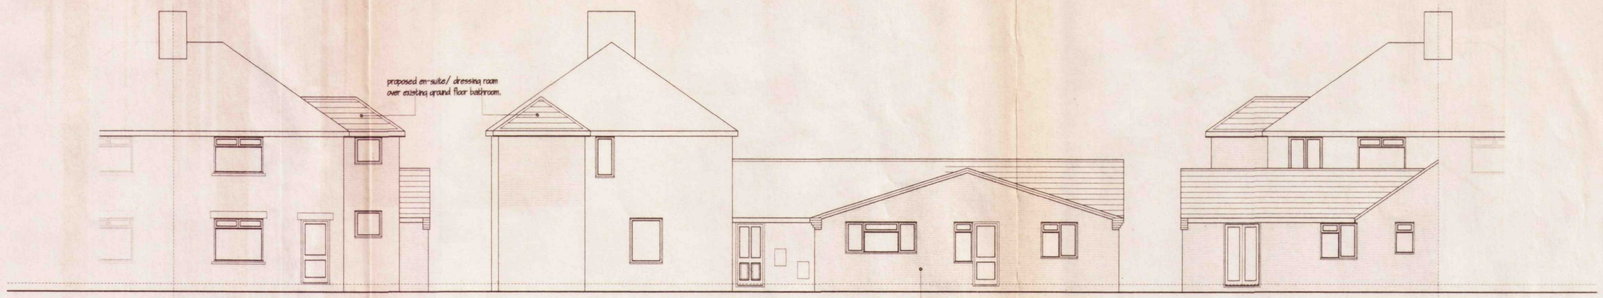


FRONT ELEVATION - from Tolls Lane
SIDE ELEVATION
REAR ELEVATION


PROPOSED ELEVATIONS

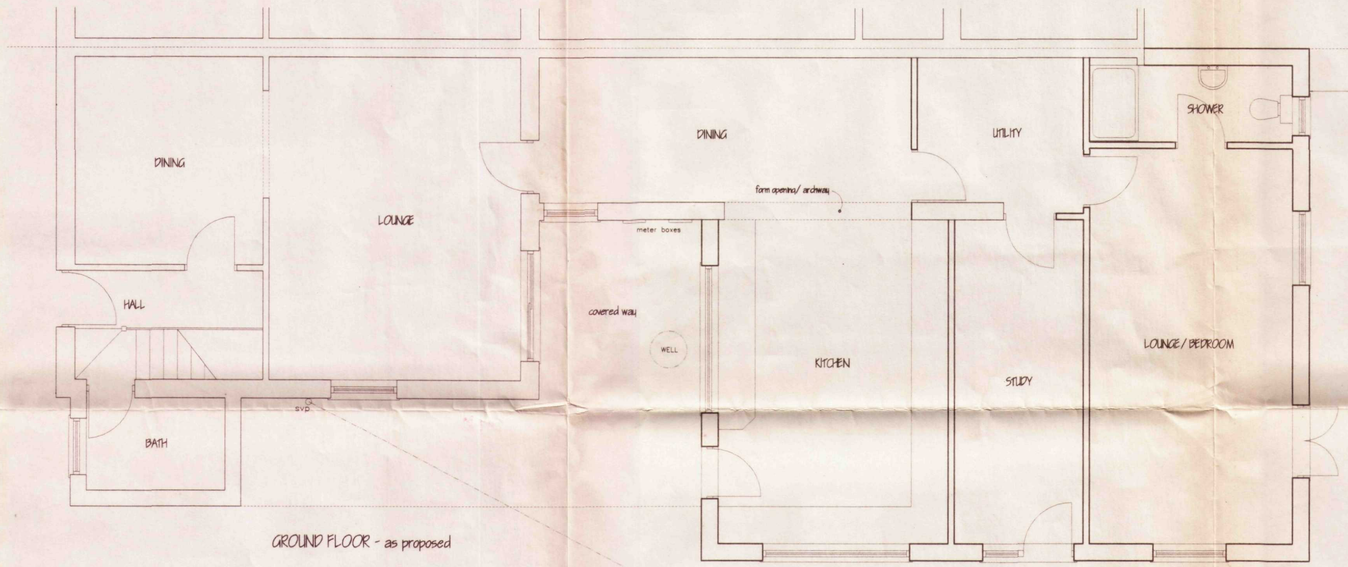


GROUND FLOOR - as proposed

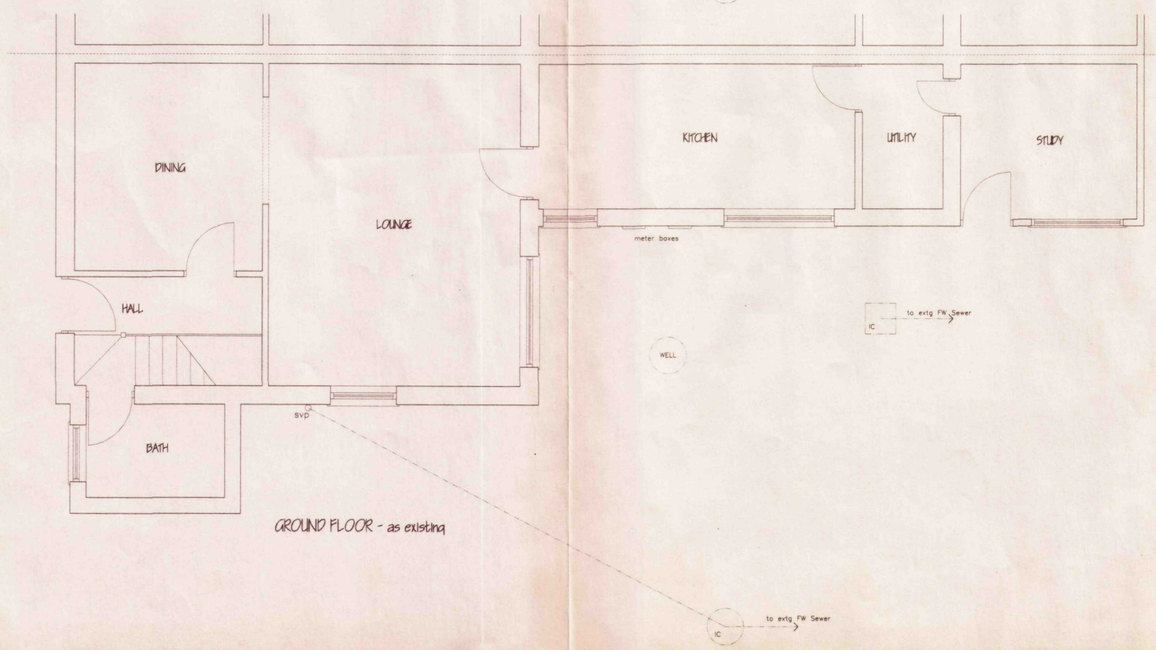

GROUND FLOOR - as existing

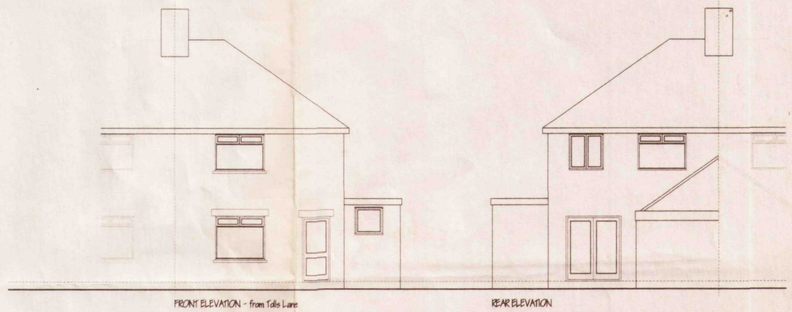


FRONT ELEVATION - from Tolls Lane
REAR ELEVATION

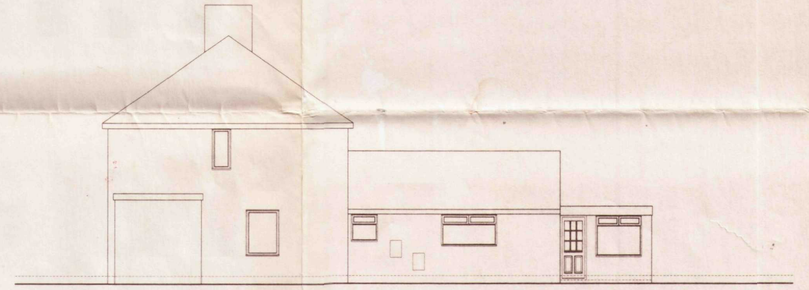

SIDE ELEVATION

EXISTING ELEVATIONS

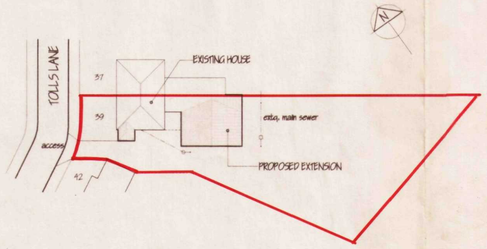

BLOCK PLAN 1:500 approx.

MARK DENNIS
architectural services

32 PRIMROSE CRESCENT - PINCHBECK
SPALDING - LINCOLNSHIRE - PE11 3RT
TEL: 01775 760396 FAX: 01775 760396

PROJECT TITLE
PROPOSED EXTENSIONS AT:
39 TOLLS LANE, HOLBEACH,
SPALDING, LINCOLNSHIRE. PE12 7PR.

FOR: MR L PLAICE.

LAYOUTS, ELEVATIONS & BLOCK PLAN.

SHDC
Planning & Development
29 MAR 2004
Ref: 411/04

DETERMINED
PLAN

REV	DESCRIPTION	DATE	BY

SCALE 1:100, 1:50, 1:500	DRAWN MD
DATE FEB 2004	DRAWING No. 04.002/01