


FRONT ELEVATION



SIDE ELEVATION

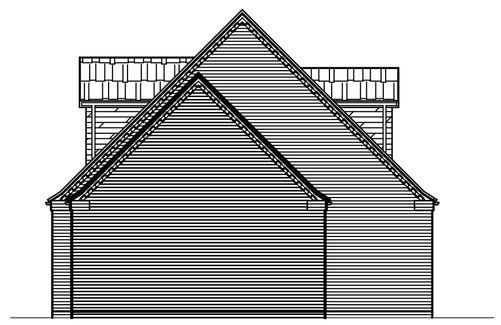

REAR ELEVATION



SIDE ELEVATION

New Opening schedule: -

Ref	Opening Description	Opening Size	Lintel Type	Lintel Length	Secure Door & Window
1	Entrance Door	1025w x 2100h	Keystone HT/HD+100	1350mm	Yes
2	UPVC Window	685w x 1050h	Keystone HT/S+100	1050mm	Yes
3	UPVC Window	685w x 1050h	Keystone HT/S+100	1050mm	Yes
5	Steel Garage Door	2260w x 2250h	Keystone HD/K-90	2700mm	
6	UPVC Personnel Door	910w x 2100h	Keystone S/K-90	1250mm	
7	UPVC French Doors	1585w x 2100h	Keystone HT/HD+100	1950mm	Yes
8	UPVC Window	1585w x 1350h	Keystone HT/HD+100	1950mm	Yes
9	UPVC Window	1810w x 1350h	Keystone HT/HD+100	2250mm	Yes
10	UPVC Window	1810w x 1200h	Keystone HT/HD+100	2250mm	Yes
11	UPVC Window	1245w x 1050h	Part or Dormer Construction		Yes
12	UPVC Window (Egress Window)	1810w x 1200h	Part or Dormer Construction		Yes
13	UPVC Window (Egress Window)	1810w x 1200h	Part or Dormer Construction		Yes
14	UPVC Window	1245w x 1050h	Part or Dormer Construction		Yes
15	Roof Light	550w x 1180h	Part of Roof Construction		Yes
16	Internal Door Opening	910w x 2100h	Keystone HD/BOX/K.100	1200mm	
17	Internal Support	1800w x 2300h	Keystone HD/BOX/K.100	2100mm	


EXTERNAL MATERIAL SCHEDULE:-


Bricks - Wienerberger New Guilt Red Multi Stock Facing Brick

Roof Tiles - Marley Mendip - Smooth Grey

Windows & Doors - White UPVC

Rainwater Goods - Black UPVC

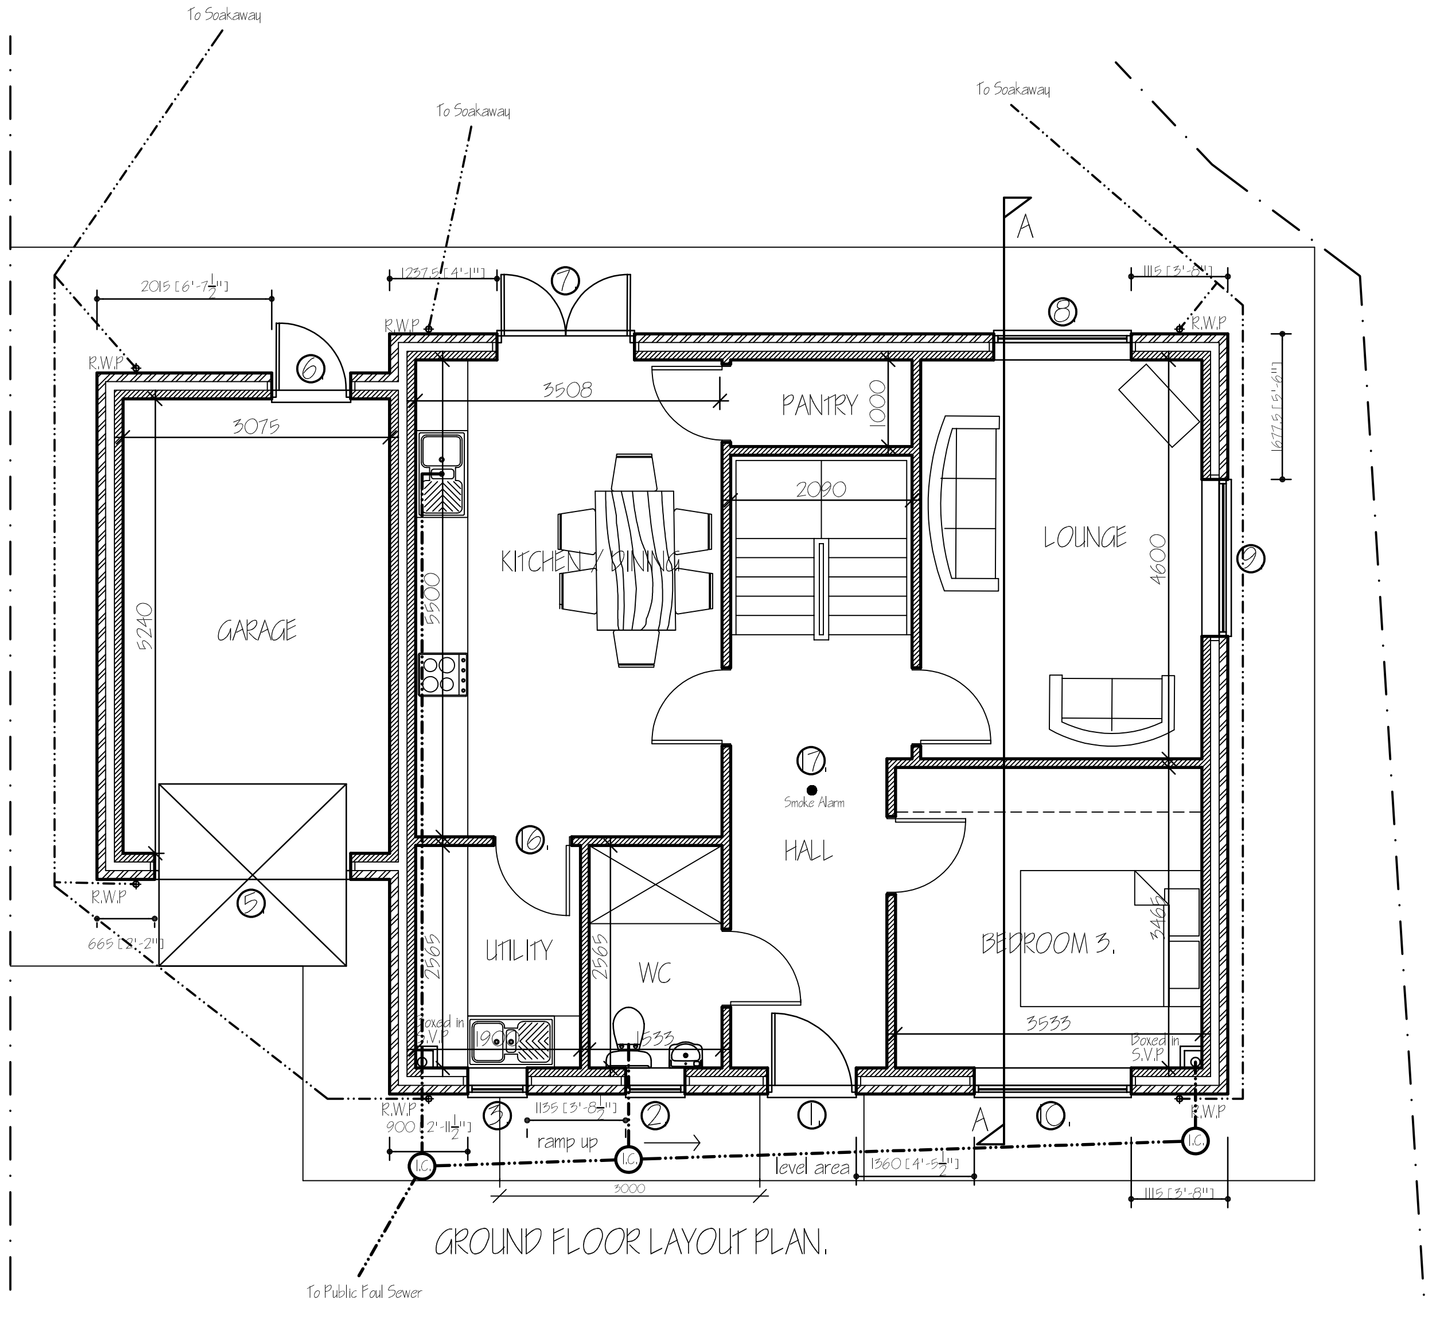

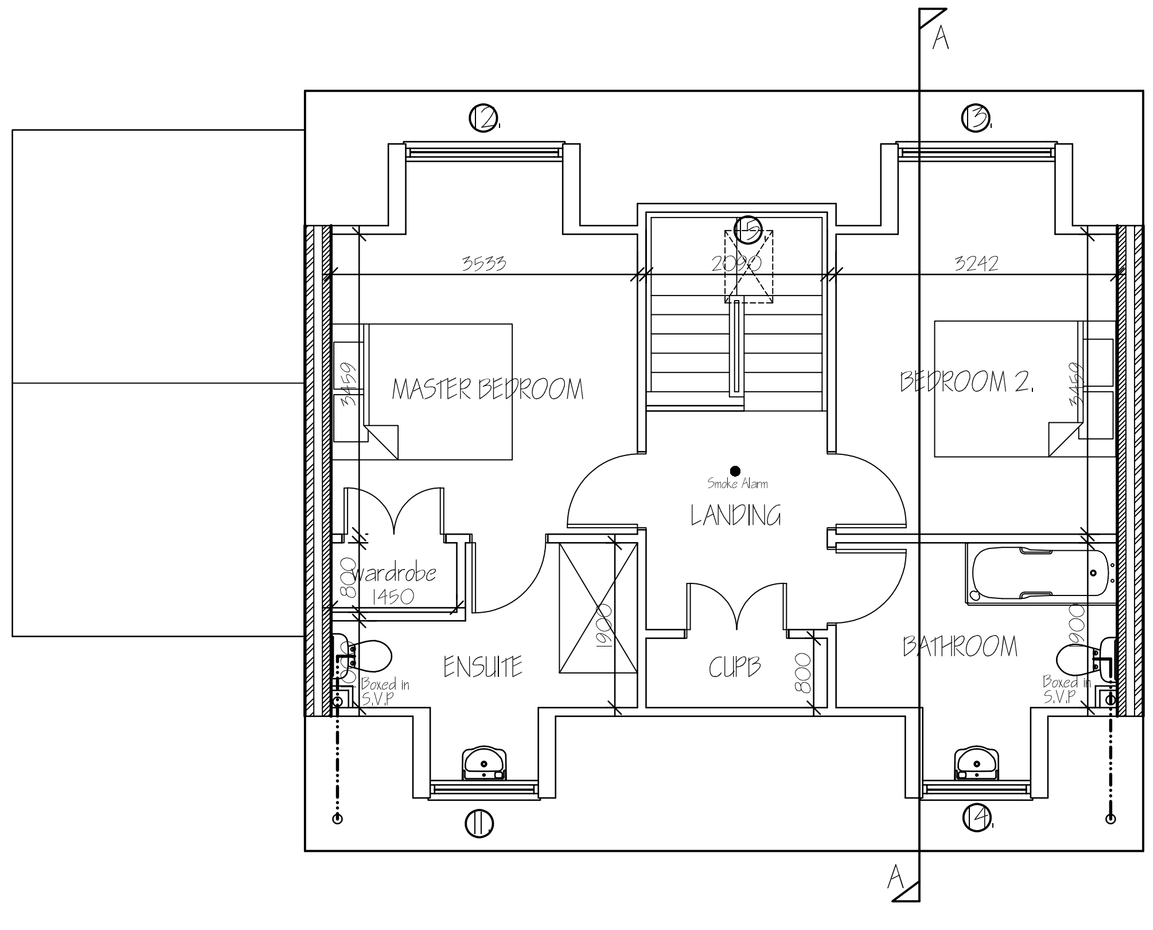

ref:	revision	date

G. R. MERCHANT LTD.

I.ENG AMICE FIWO

ARCHITECTURAL, STRUCTURAL AND LAND DRAINAGE CONSULTANTS

4 Wrights Mews
12A Park Road, Holbeach,
Spalding, Lincs. PE12 7EE
Tel: 01406 490800
Fax: 01406 425744
E-Mail: gr.merchant@btconnect.com

Project

RESIDENTIAL DEVELOPMENT,
ADJ: 4 THE LAURELS
HOLBEACH,
SPALDING, LINCS. PE12 7RE.

Client

MR P. WALLACE.

Drawing

PROPOSED FLOOR PLANS & ELEVATIONS.

Job Ref.	Drawing No.
4012-22.	02.
Date	**Drawn**
APRIL 2022.	S.D.

Scales

1/50 1/100 (unless otherwise stated).

DO NOT SCALE FROM THIS DRAWING

This drawing is copyright and may not be altered, traced, photographed or used for any other purpose other than that for which it is issued. The General Contractor is to check all dimensions on site and report any discrepancies to the Architect. All details shown on this drawing including foundations are indicative only and are subject to confirmation by the Building Control Officer and/or Engineer following conditions which may be discovered during construction unless reported to the Architect so that design amendments may be considered. Site soil surveys are recommended in respect of foundations to establish specific site conditions before foundation work is undertaken. This drawing is limited in the amount of information contained and does not purport to contain a full specification of the works. It is solely for the purpose of obtaining Planning / Building Regulation approval. This drawing must not be used as a contract document alone. The works will not be supervised or inspected on site by G.R. Merchant or any representative thereof. It is the client or their appointed agents responsibility to control workmanship, substitution of materials, adherance to specification, variations to contract etc.All materials to be new unless otherwise stated and all components and materials etc. to be used fitted and installed etc. in strict accordance with manufacturers instructions and relevant code of practice. Materials shall conform to appropriate British standard specification or BBA certificate or European code equivalent, The Employer / Client shall ensure that the selected contractor is conversant with and adopts all measures necessary to achieve compliance with Health and Safety legislation for Building sites and Work places. The Employer / Client is advised that should the works need to comply with the Construction Design and Management Regulations an independant Planning Supervisor will be required. The works shall comprise of all that is shown on the drawing and details. Work not specifically mentioned but clearly necessary to complete any part of the works shall be deemed to be included. It is the plot / land owners responsibility to be aware of the Party Wall etc. Act 1996) when building in close proximity to adjoining neighbors boundaries.