



PROPOSED GROUND FLOOR PLAN 1:50

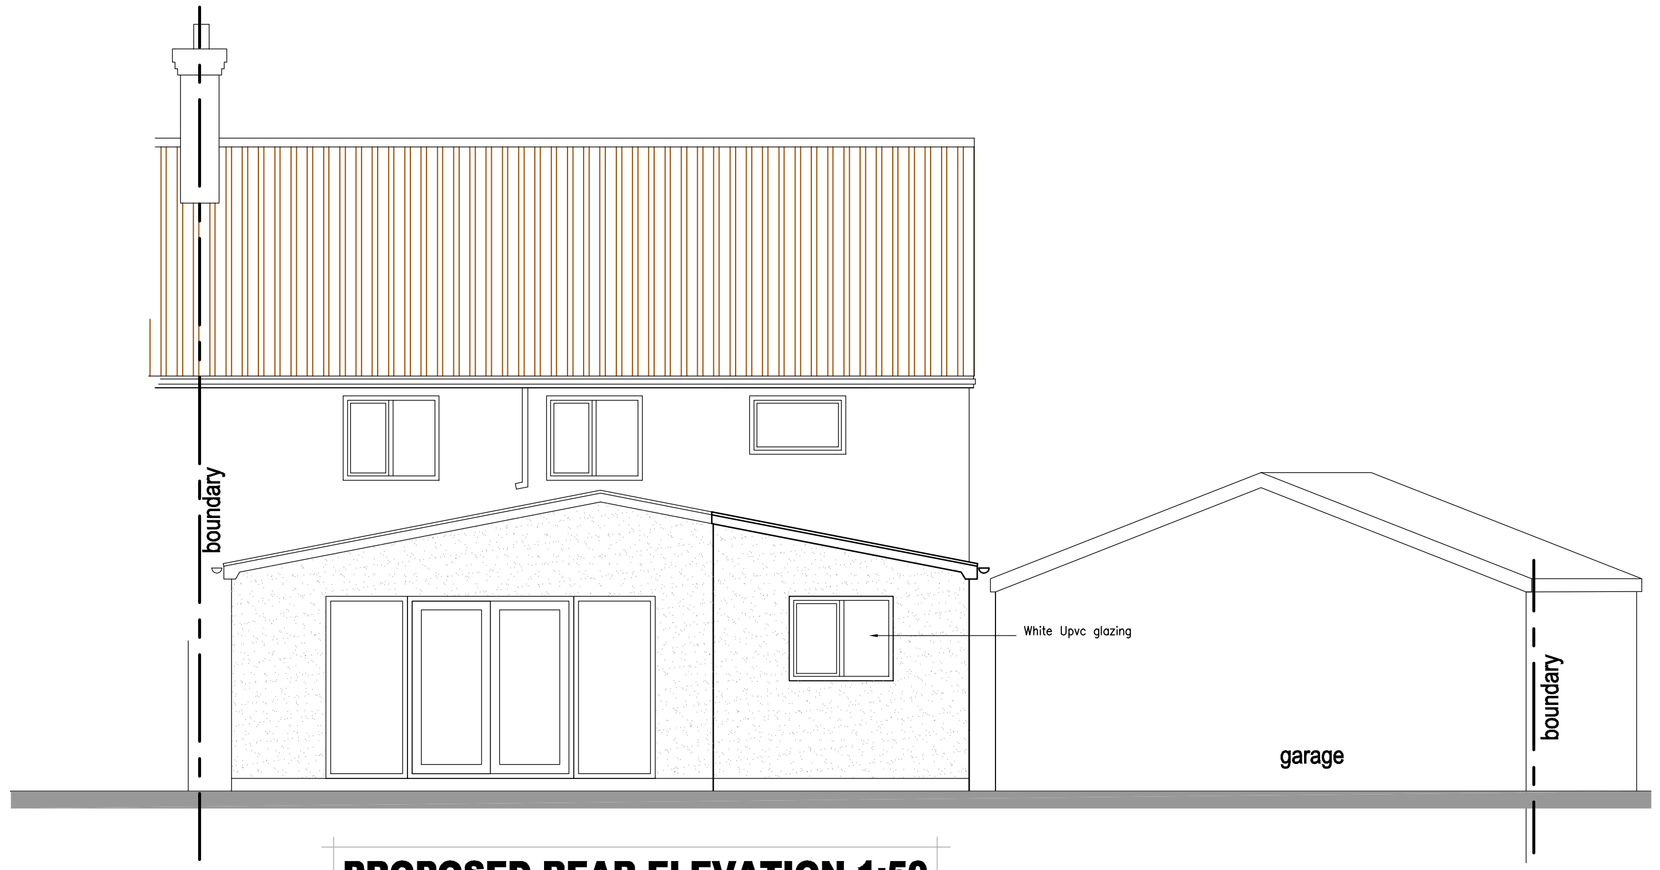

PROPOSED REAR ELEVATION 1:50

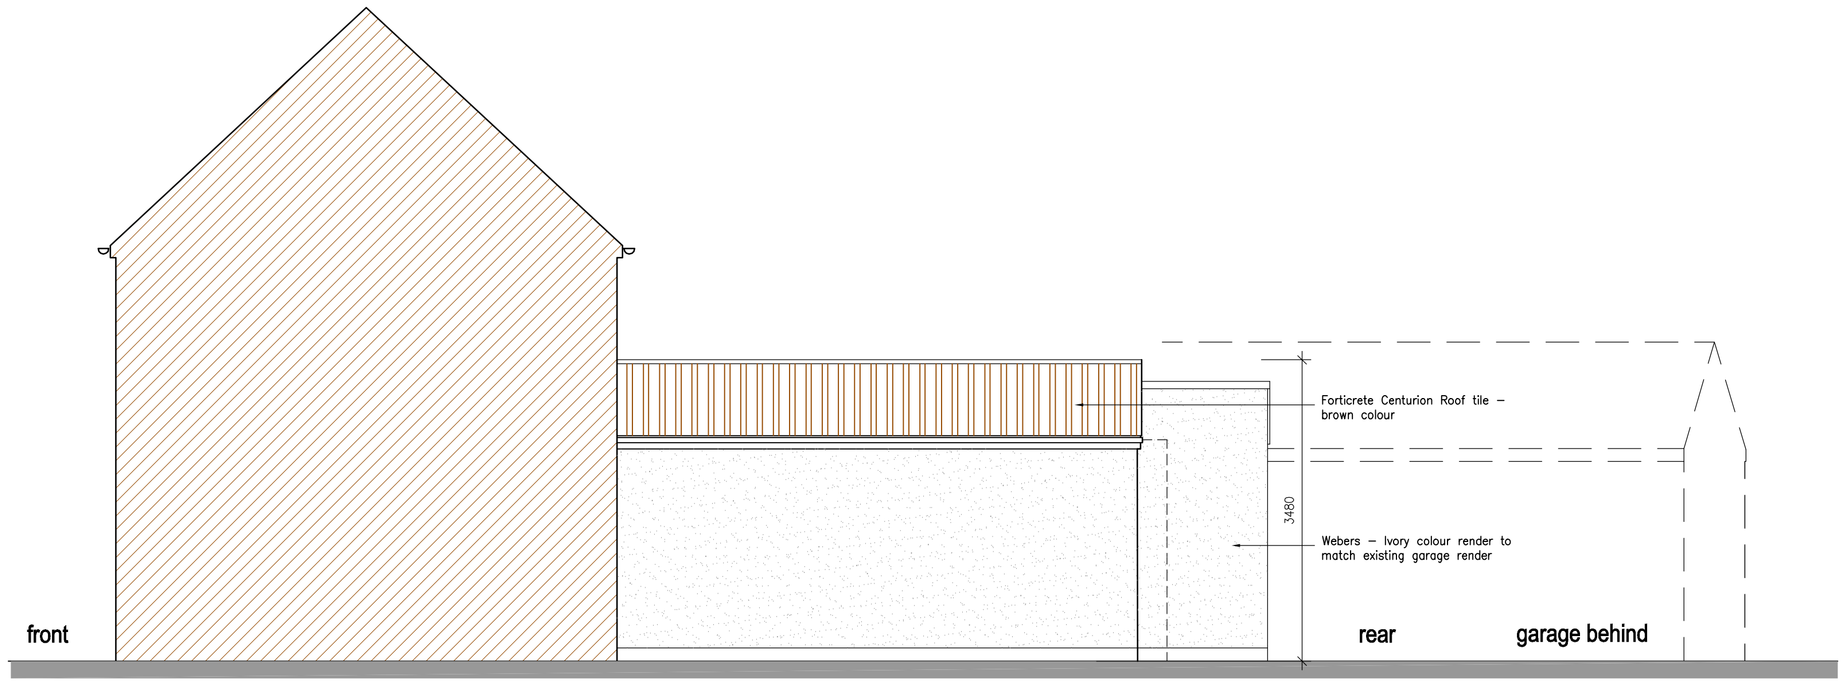

PROPOSED SIDE ELEVATION 1:50

DRAWING ISSUE

FEASIBILITY	☐
PLANNING	■
BUILDING REGULATIONS	☐
CONSTRUCTION	☐

GOOD–DESIGN–ING Ltd

11 SARACEN WAY,
NEWARK ROAD,
PETERBOROUGH.
PE1 5WS.

TEL 01733 569731
E–MAIL
robert@good–design–ing.co.uk

PROJECT
Proposed Rear Extension at
50 Joys Bank
Holbeach St Johns
Holbeach
PE12 8SD
Scale 1:50 @ A1 size

DRAWING
Proposed Plan and Elevations

April 2017

drawing number :
17859–02