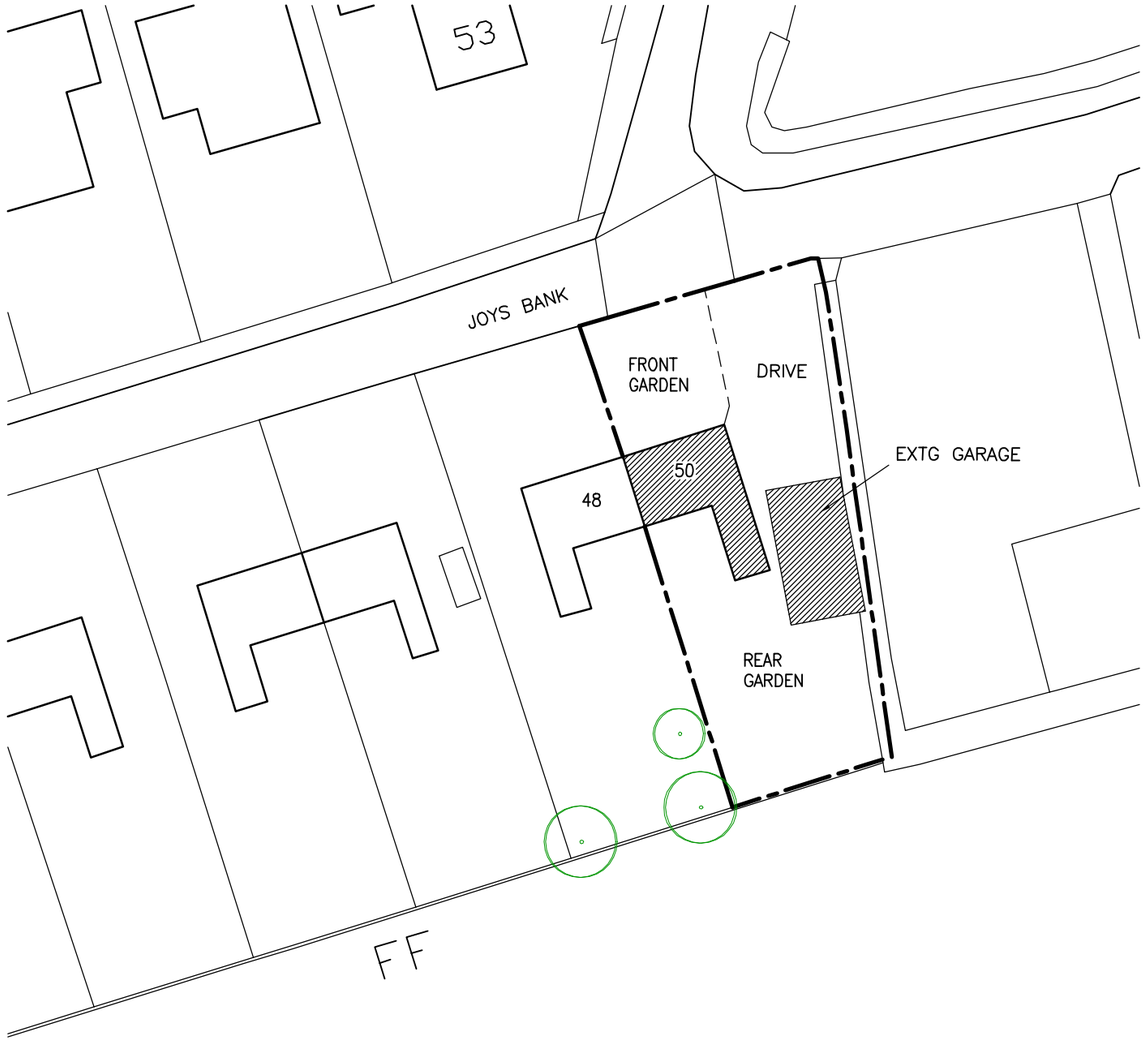



NORTH

# EXISTING SITE PLAN 1:200

Scale 1:500

5m 15m
0m 10m 20m

DRAWING ISSUE

| | |
|---|---|
| FEASIBILITY | ☐ |
| PLANNING | ■ |
| BUILDING REGULATIONS | ☐ |
| CONSTRUCTION | ☐ |

GOOD–DESIGN–ING Ltd

11 SARACEN WAY,
NEWARK ROAD,
PETERBOROUGH.
PE1 5WS.

TEL 01733 569731
E–MAIL
robert@good–design–ing.co.uk

PROJECT
Proposed Rear Extension at
50 Joys Bank
Holbeach St Johns
Holbeach
PE12 8SD

Scale 1:500 @ A3 size

DRAWING
Existing Site Plan

April 2017

drawing number :
17859–04