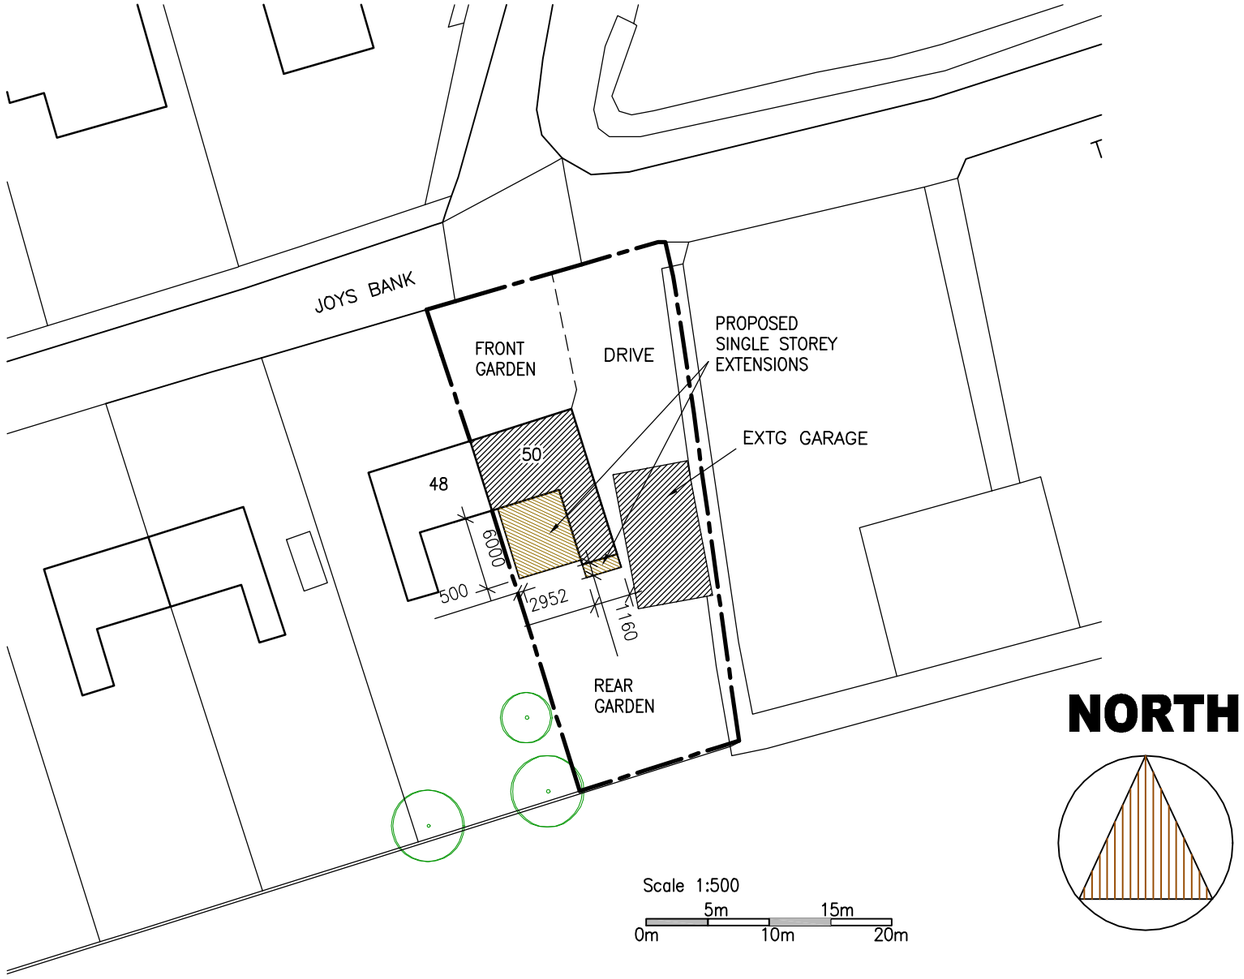


PROPOSED SITE PLAN 1:200

DRAWING ISSUE

FEASIBILITY	☐
PLANNING	■
BUILDING REGULATIONS	☐
CONSTRUCTION	☐

GOOD–DESIGN–ING Ltd

11 SARACEN WAY,
NEWARK ROAD,
PETERBOROUGH.
PE1 5WS.

TEL 01733 569731
E–MAIL
robert@good–design–ing.co.uk

PROJECT

Proposed Rear Extension
at
50 Joys Bank
Holbeach St Johns
Holbeach
PE12 8SD

Scale 1:500 @ A3 size

DRAWING

Proposed Site Plan

April 2017

drawing number :
17859–05